


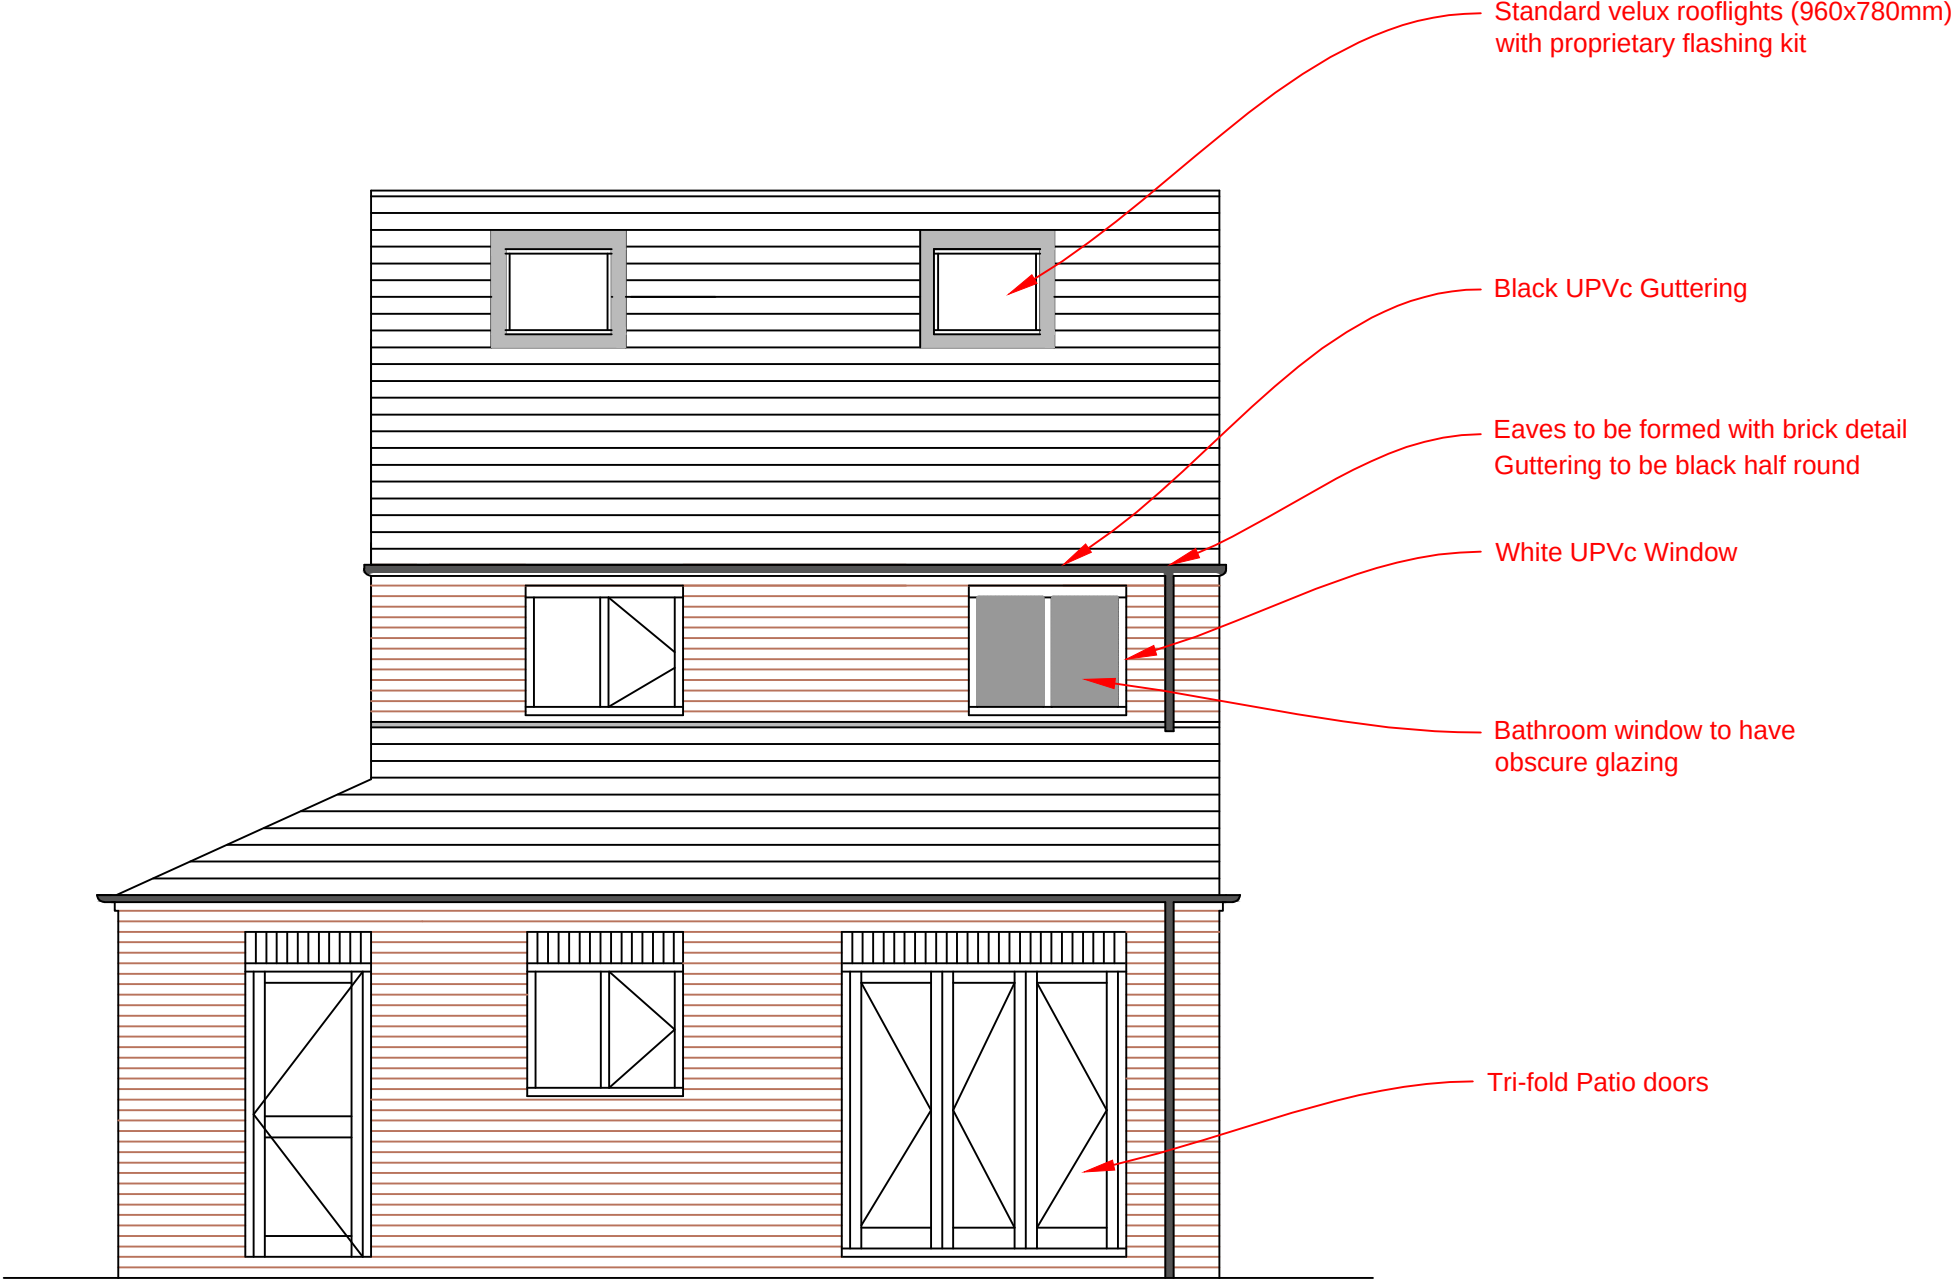

Slates

As shown on drawings or to be chosen and agreed with Planning Authority. Slates should be nailed as per the manufacturers recommendations and comply with the general requirements of B.S. 5534. On 50 x 25 mm treated softwood battens in accordance with B.S.5534 Part 1, on breathable roofing felt. i.e. Tyvek or Kingspan nilvent or similar, to BS747 Part 11. Natural slate to BS EN.

Tri Fold doors

Pattern as drawing or to be chosen from Jeld-Wen Joinery (or similar approved). Range - Imported Softwood Doors. Mortice and Tenon construction. If glazed, glass to be toughened with kite mark. Hung on 1 1/2 pairs of 100 mm hinges. 4 no. mortice bolts with 5 lever rebated mortice lock and door furniture. All in vac-vac preservative treated softwood frame with factory fitted weather strip and stormguard cill on hardwood till. PVCu door sets to B.S. 6375 Part.

Drawing:	Rear Elevation (South)
Works:	New Dwelling
Client:	Mr A Price
Address:	Land adjacent to 5 Chapel Street Pen-y-cae Wrexham
Scale: 1:50	Drawing No: 15-03-09A