




PLANNING APPLICATION
DRAWINGS ONLY

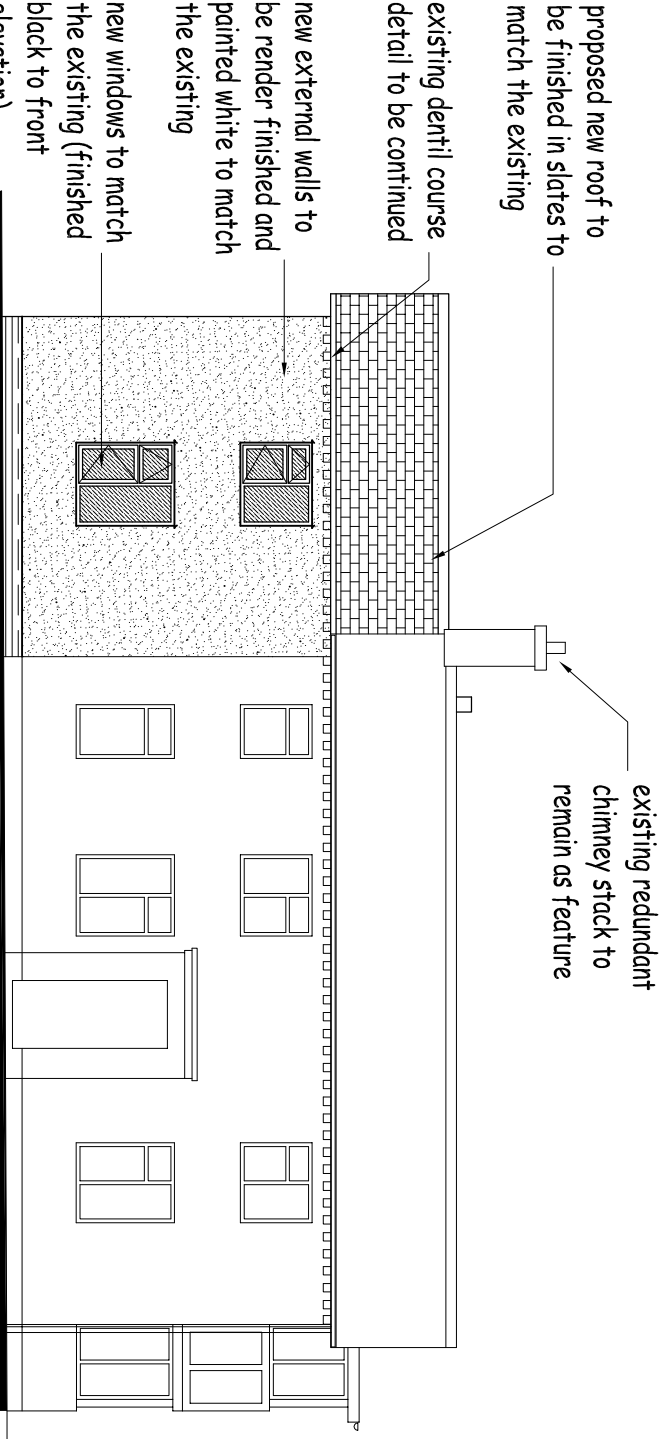


Front Elevation

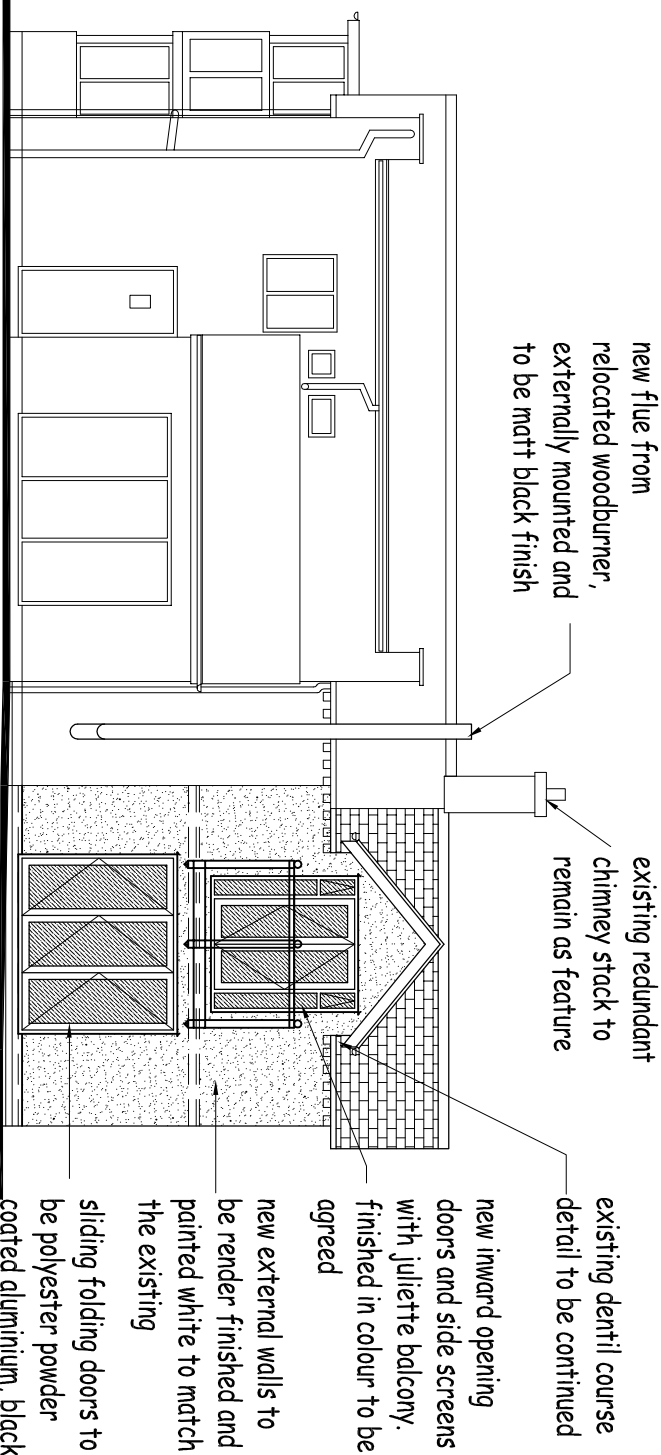

Rear Elevation

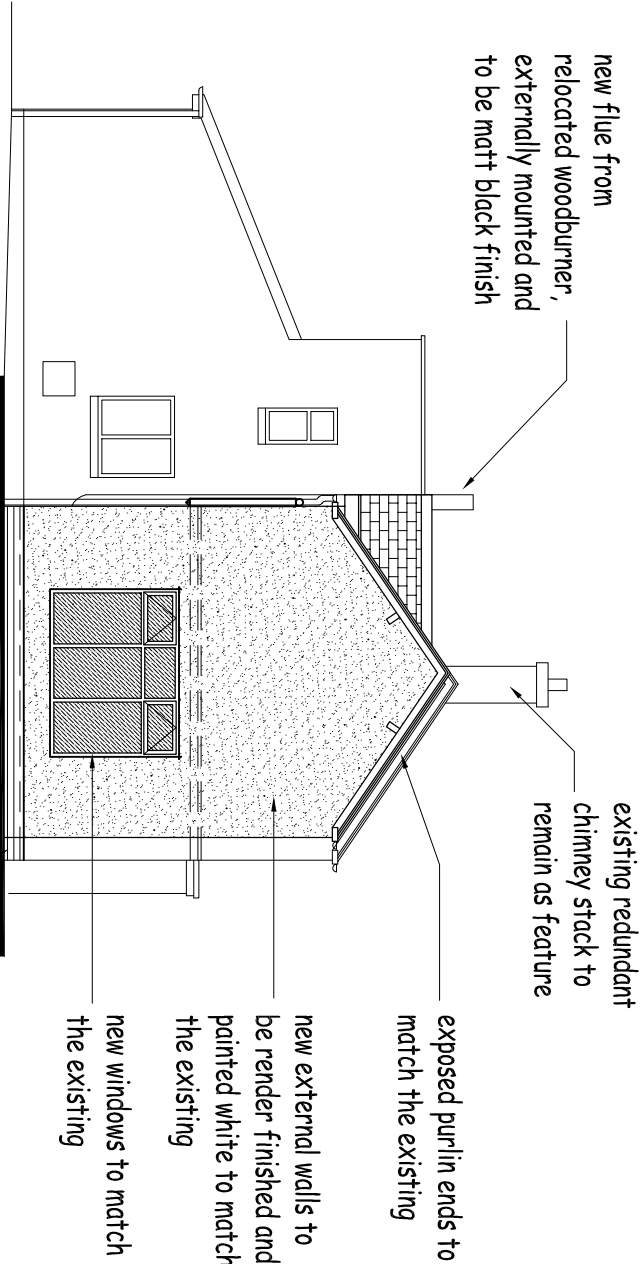

Side Elevation

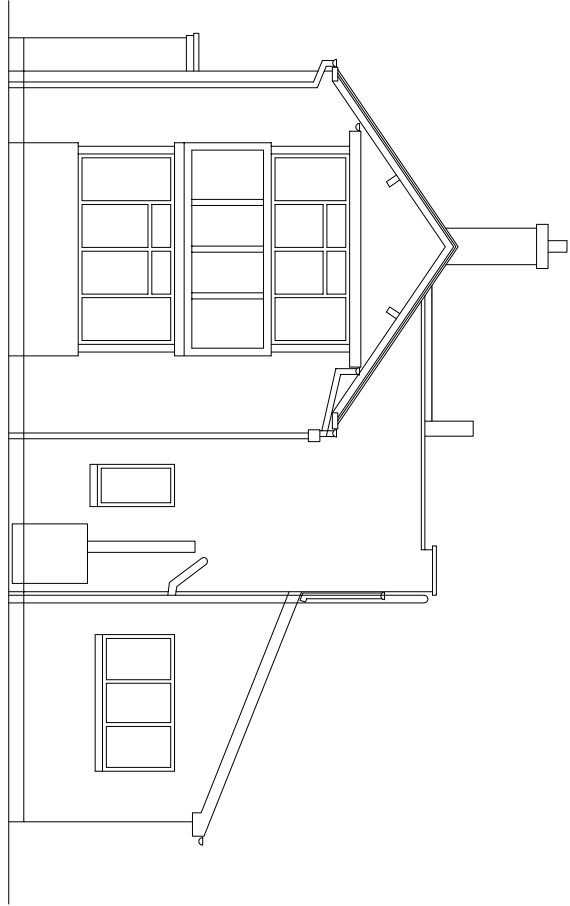

Side Elevation

REVISION A, 10.11.2015, PROPOSD NEW FRONT WALL
SET BACK 300mm FOR PLANNING REQUIREMENTS

S.N.Amery - Architectural Services

planning & building regulation applications
for
Houses, Extensions & Conversions

56, Princes Avenue, Eastham, Wirral, CH62 8BJ
t: 0151 327 8311 - m: 07778 787518 - e: info.snaarch@iscall.co.uk

project title			
Two storey side extension			
address			
White Cottage, Gamford Lane, Rosset, Wrexham			
drawing title			
Proposed Elevations			
client	scale	date	dwg.No.
Mr & Mrs Lister	1:100	Sep't. 2015	265/04
			rev.
			A