


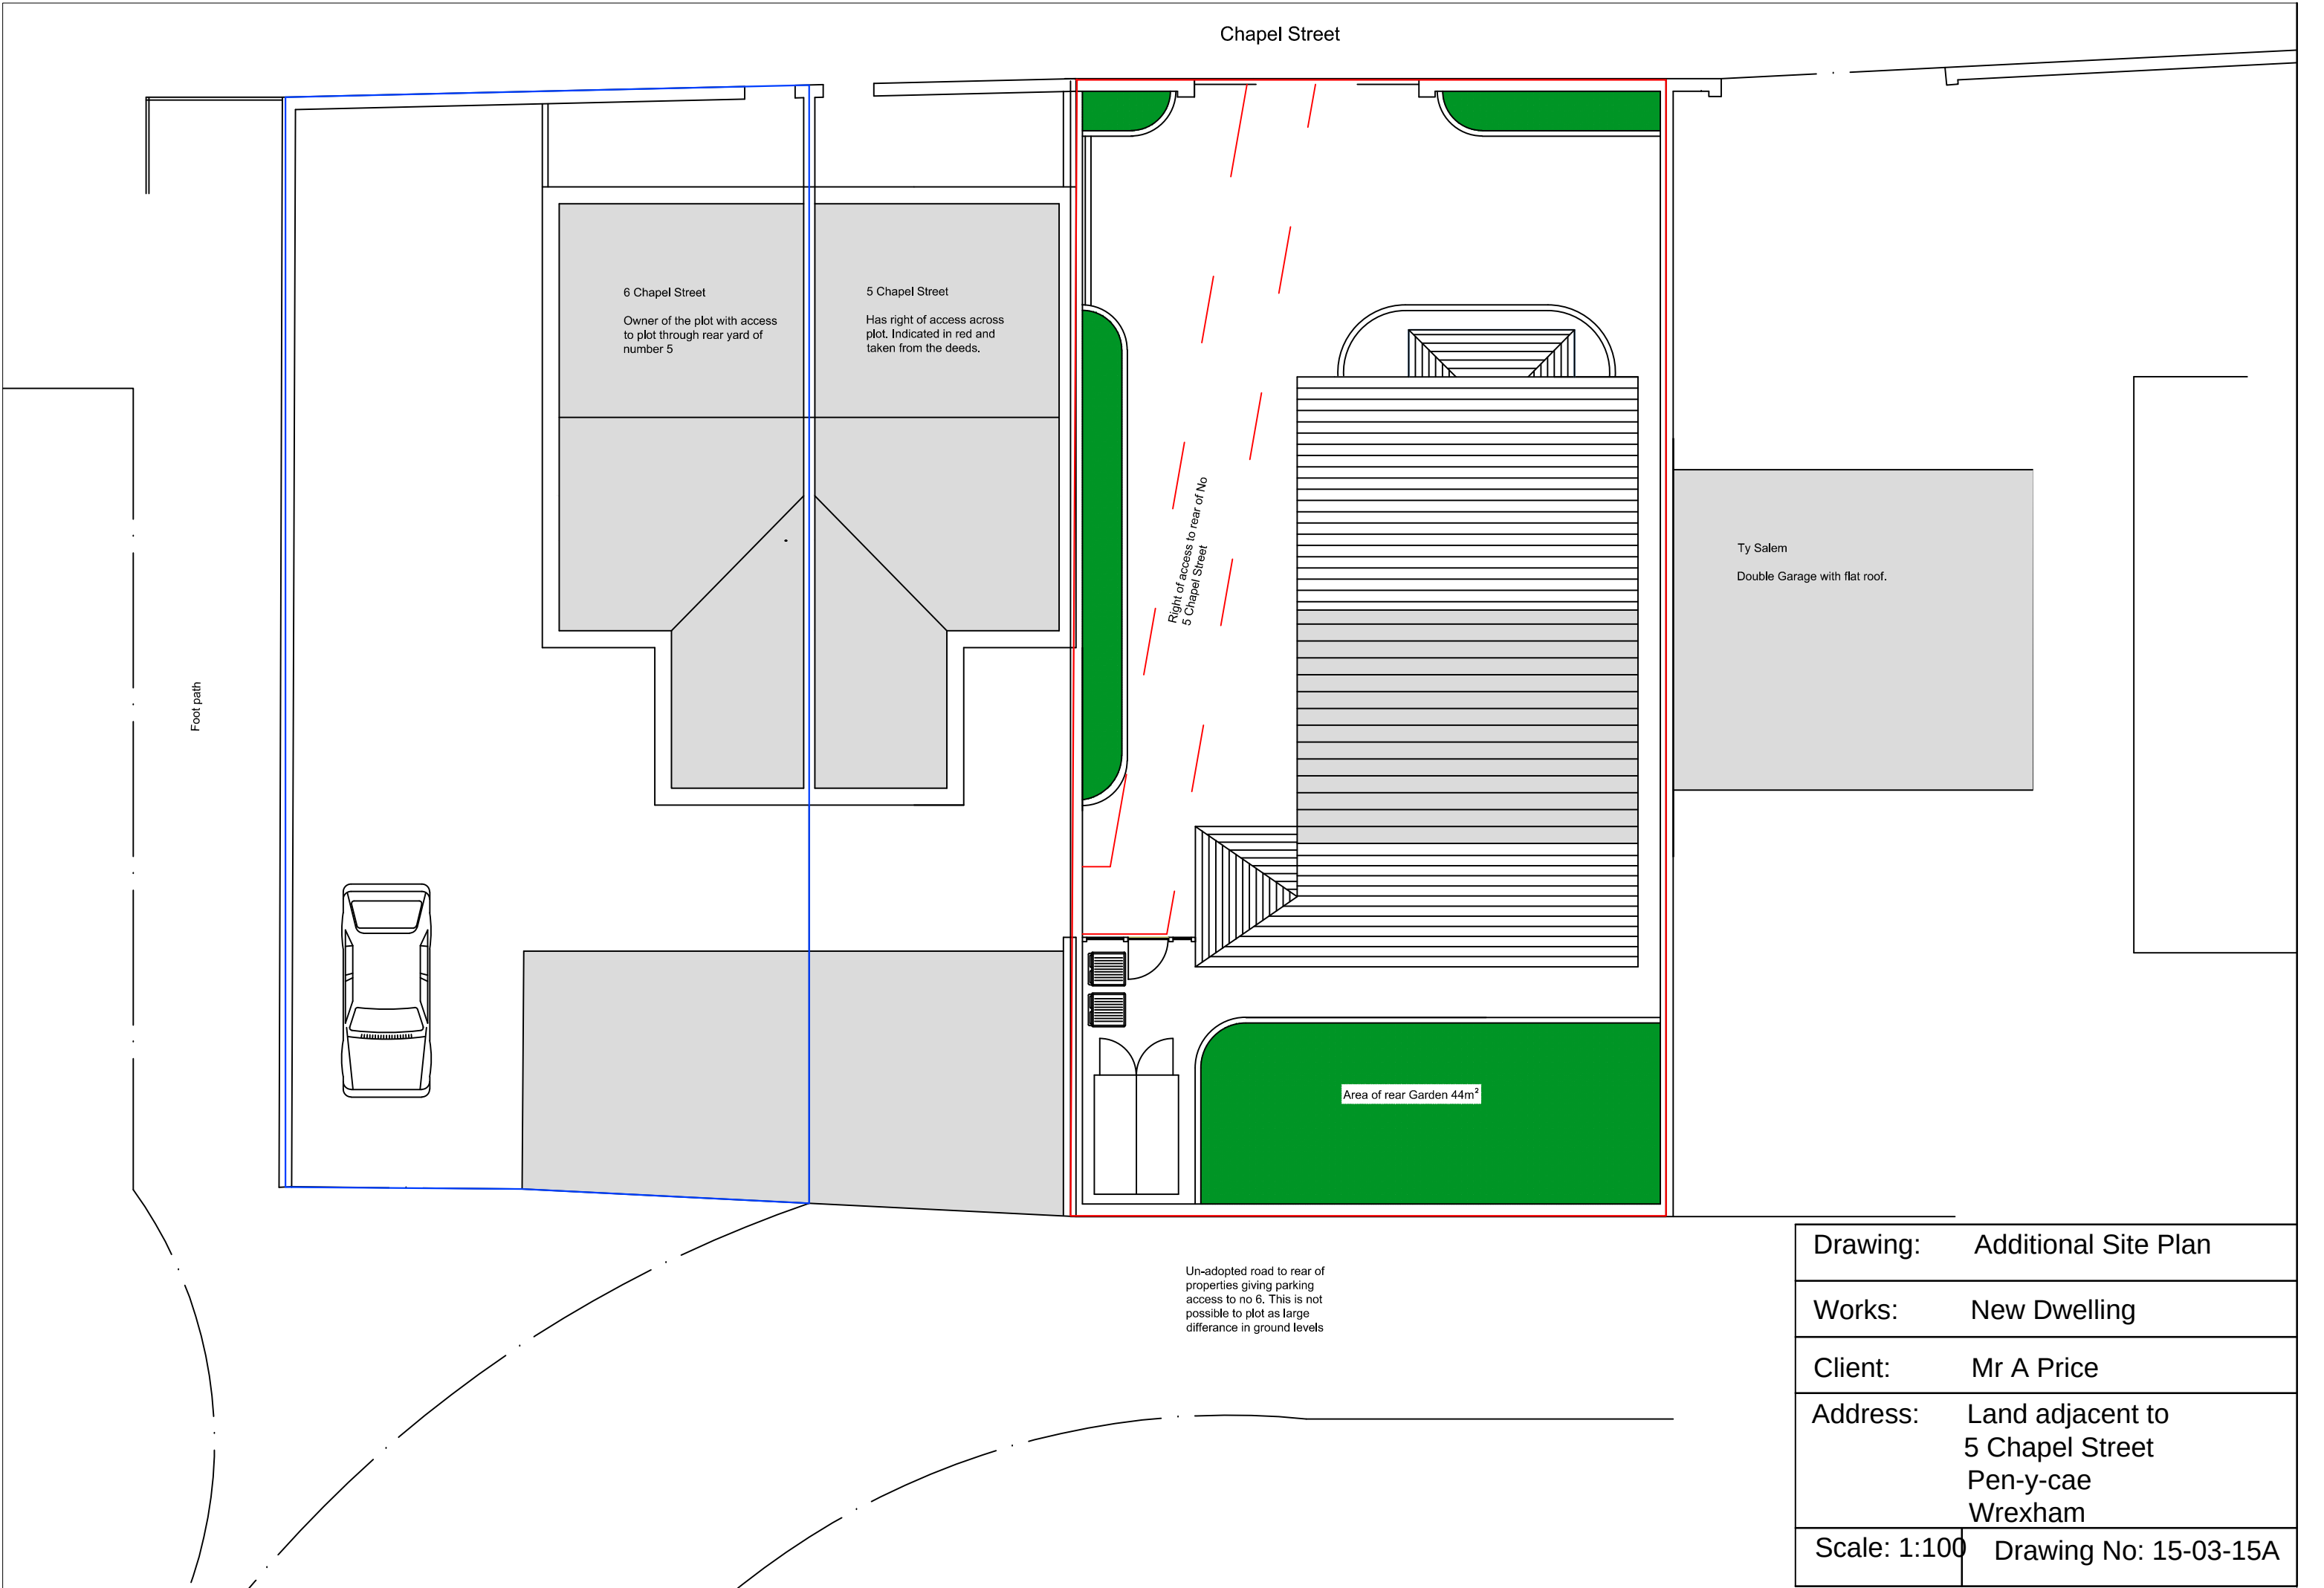

Drawing: Additional Site Plan

Works: New Dwelling

Client: Mr A Price

Address: Land adjacent to
5 Chapel Street
Pen-y-cae
Wrexham

Scale: 1:100 Drawing No: 15-03-15A