




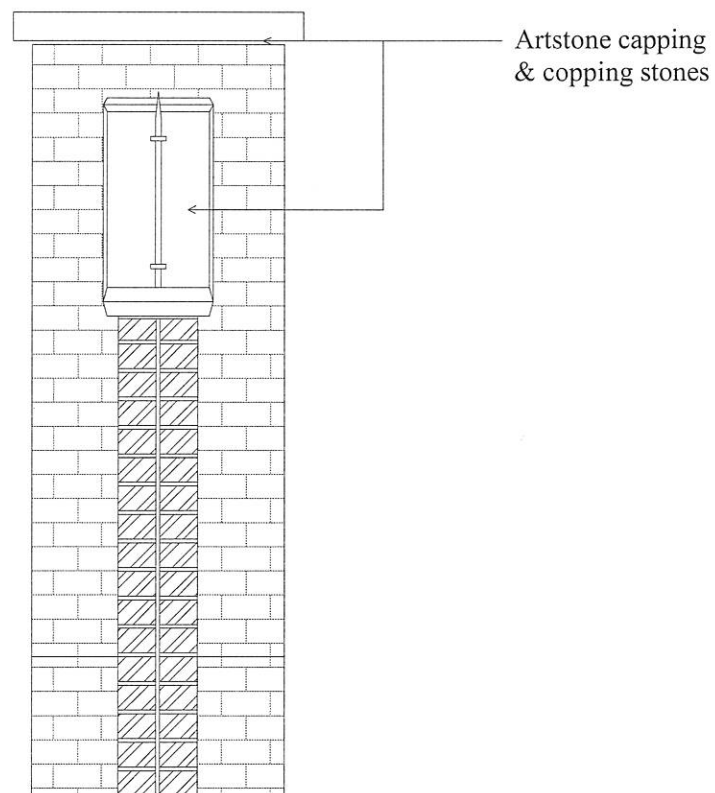


RAIL AND WALL SECTION @ 1:10

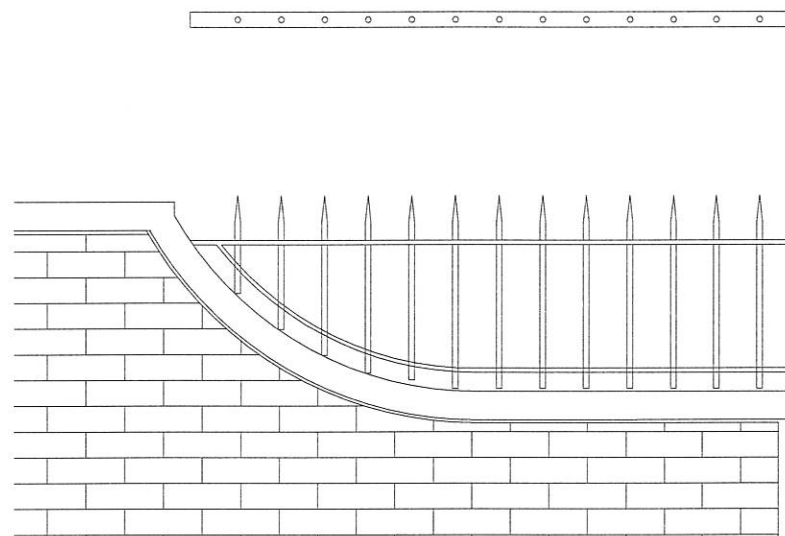

RAIL ELEVATION AND PLAN @ 1:10

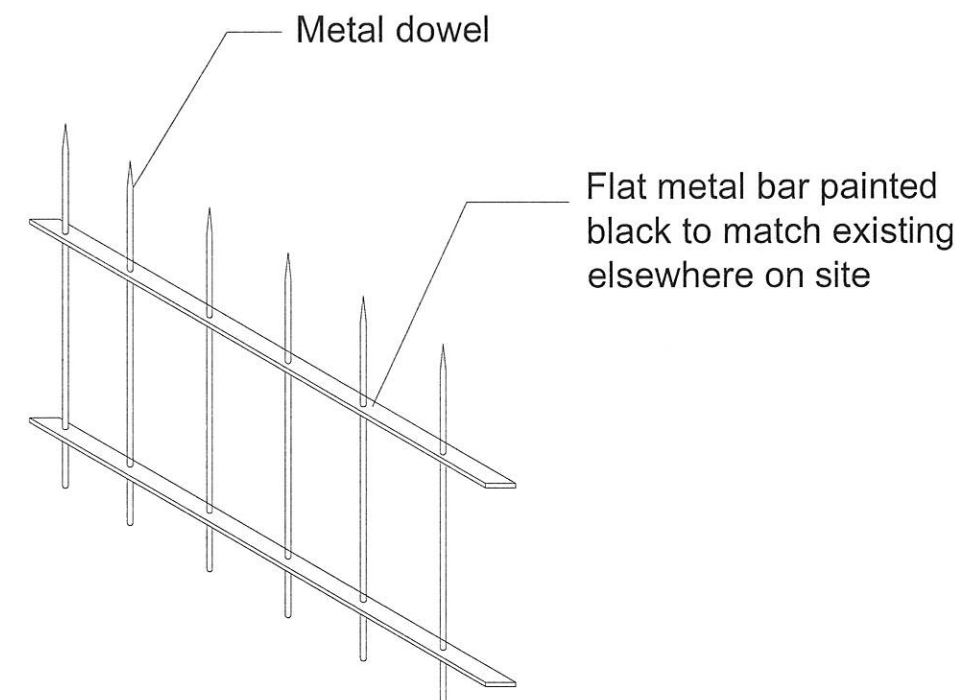

RAIL ISO @ 1:5

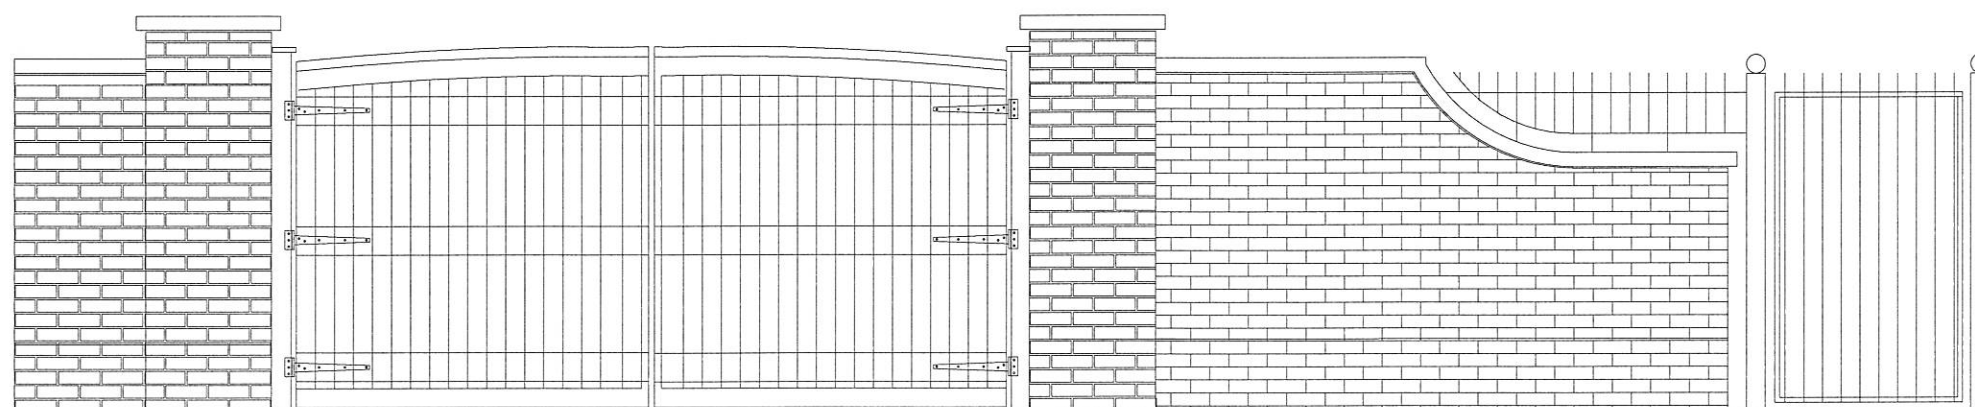

RAIL AND GATE ELEVATION @ 1:20

hulmeupright

Suite S31
Genesis Centre,
North Staffs Business centre,
Innovation Way,
Stoke on Trent, ST6 4BF

Tel: 01782 366185
Email: stoke@hu-arch.co.uk

www.hulmeupright.co.uk

architects edmo-ordinaors

Client
LOXLEY DEVELOPMENT

Project
WYNNSTAY HALL ESTATE

Title
DETAILS

Status
PLANNING

Date
OCTOBER 2015

Scale @ A1
1:20

Project No
M1192

Drawing No
AL[0]14

Drawn
MRF

Checked

Rev