




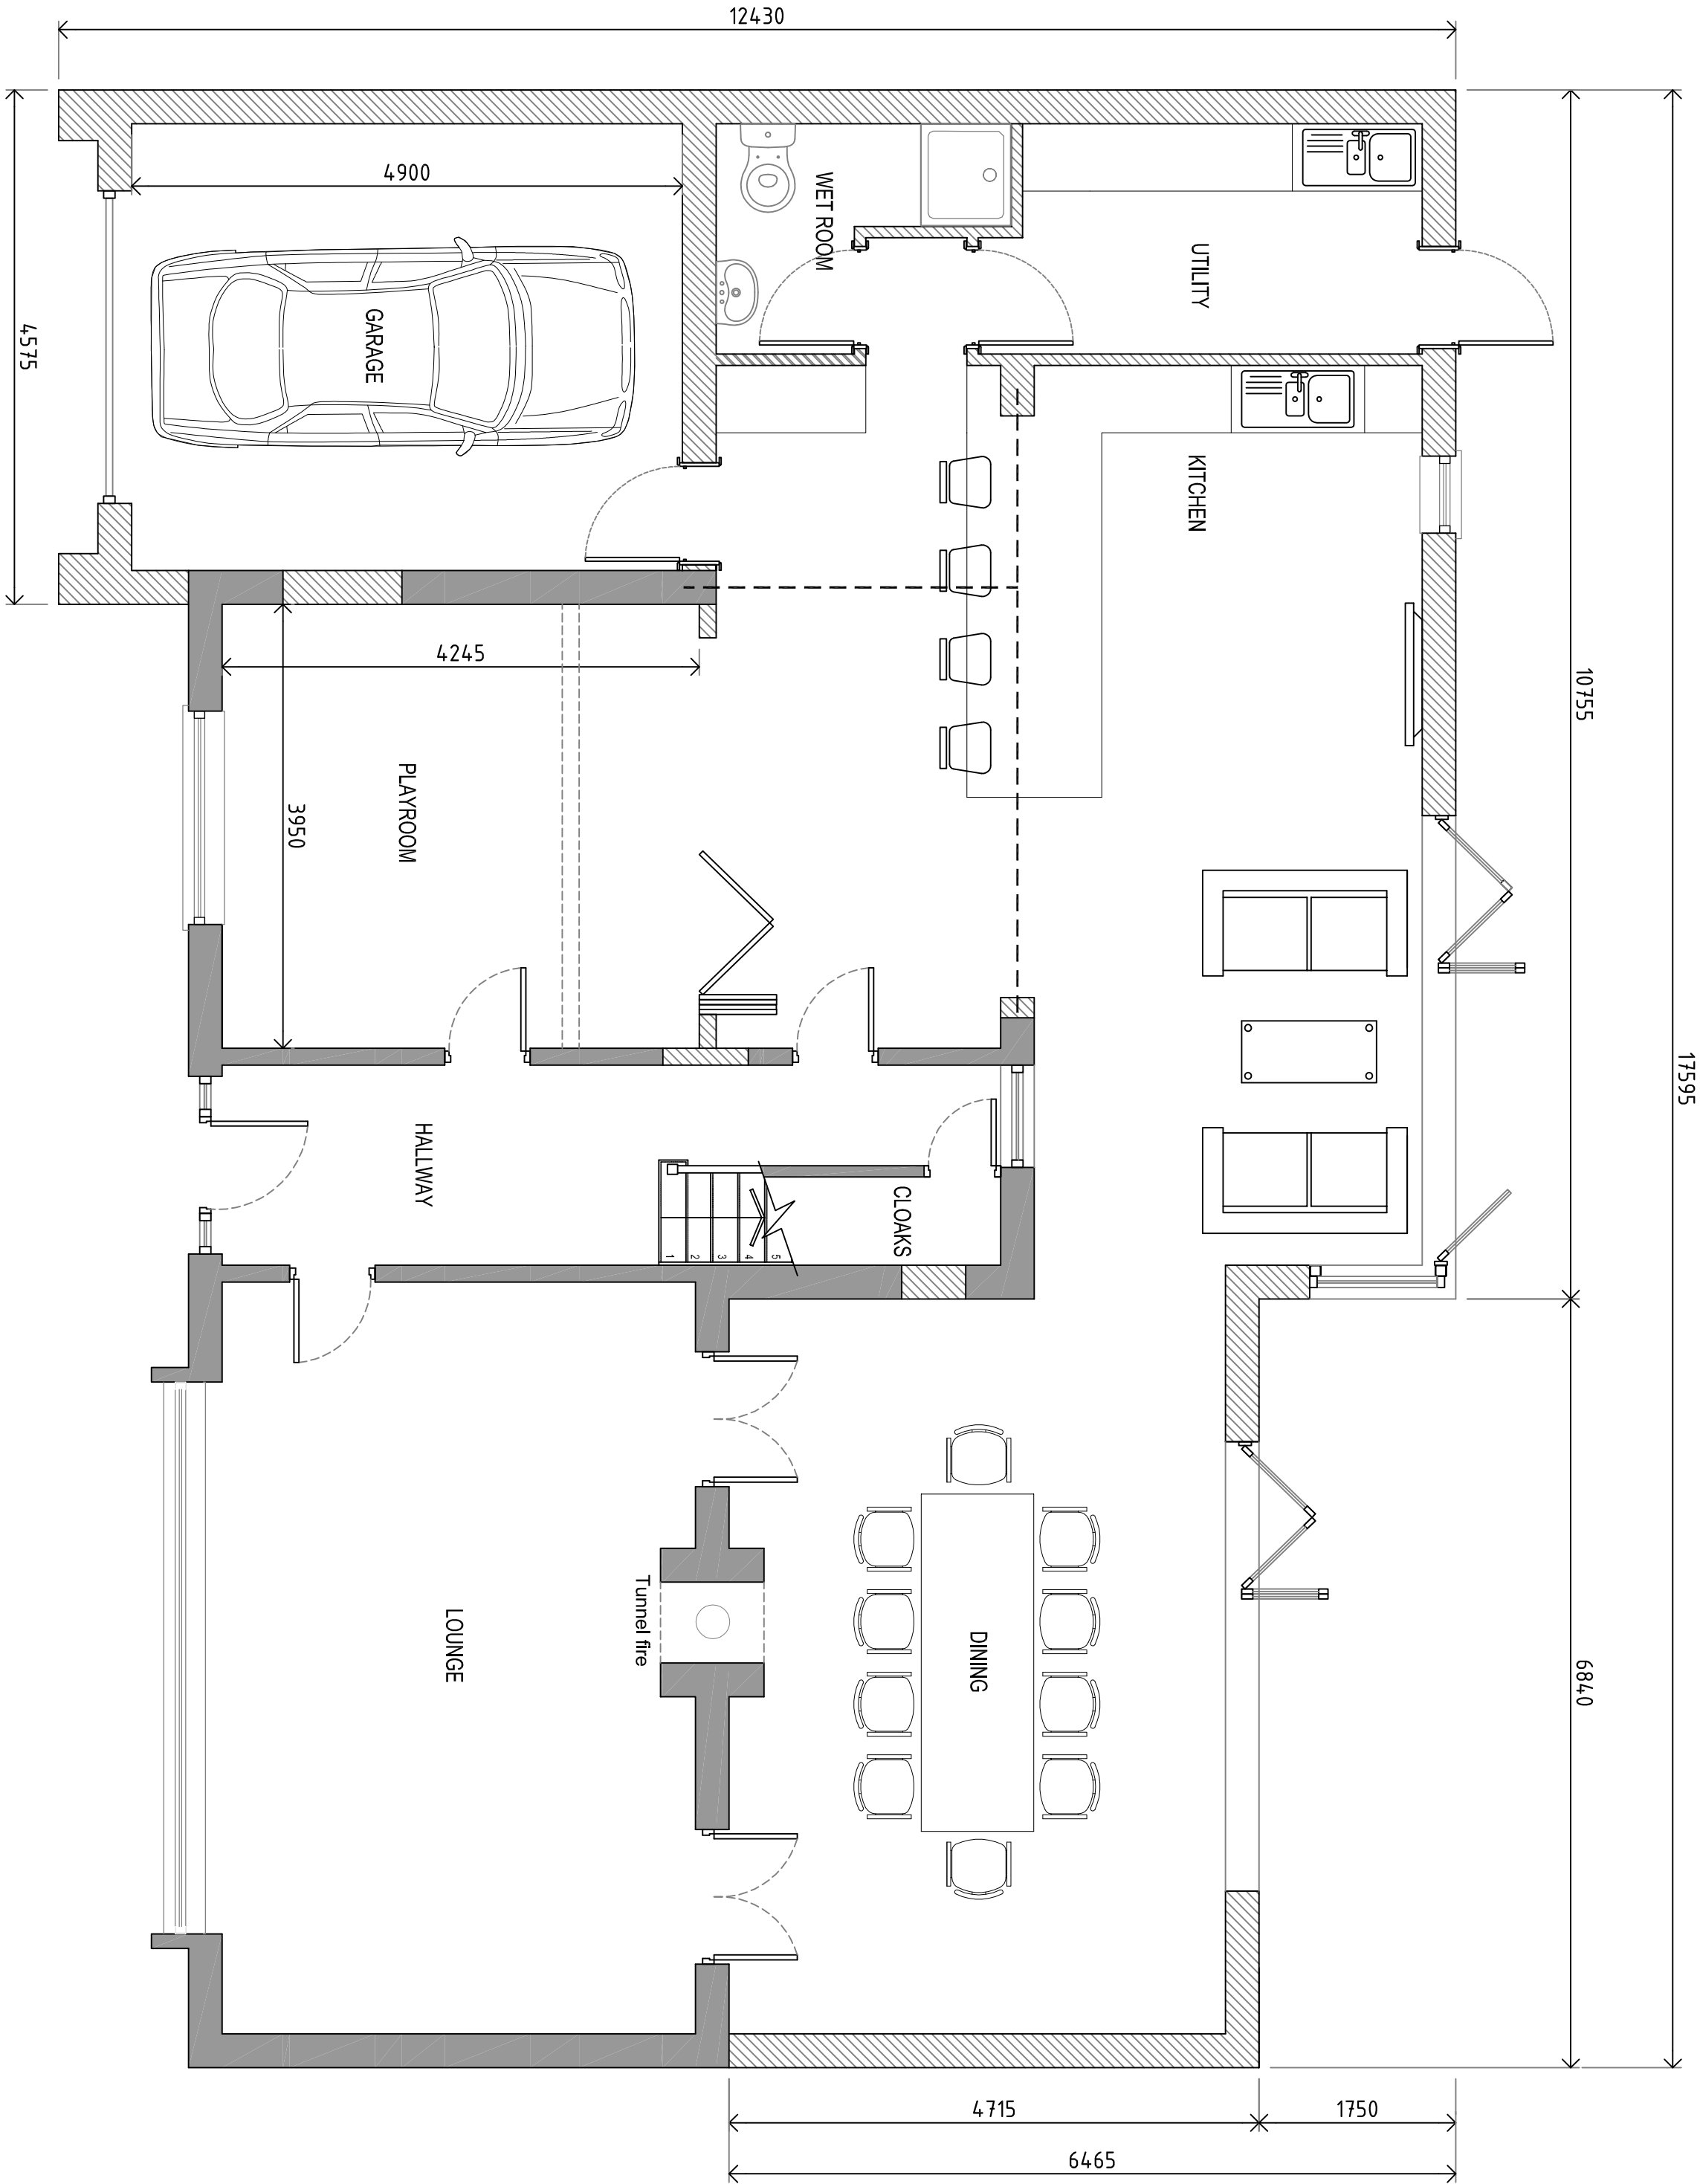


Proposed Ground Floor Plan | SCALE 1:100

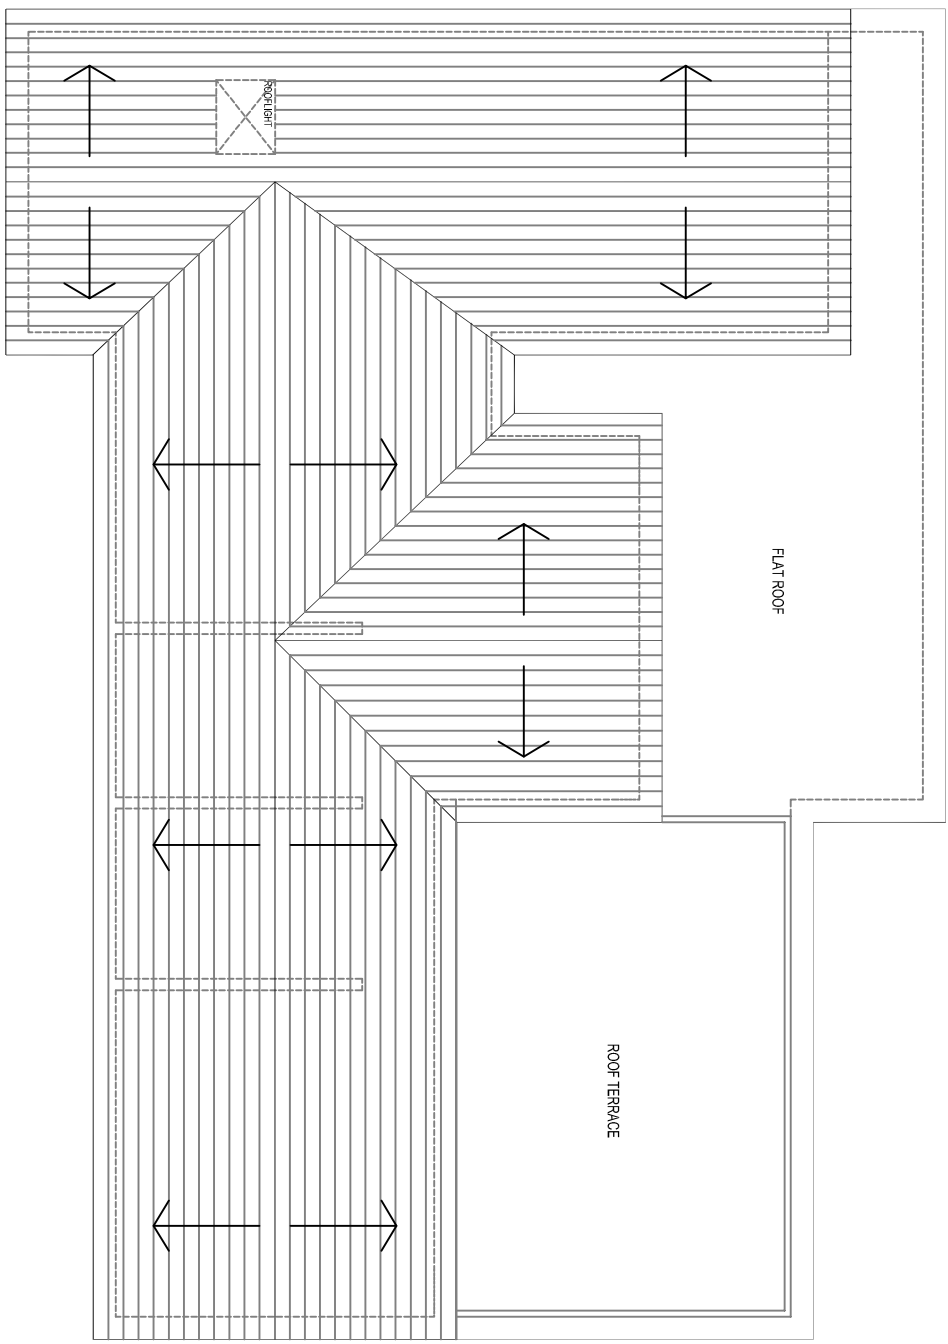

Proposed Roof Plan | SCALE 1:100

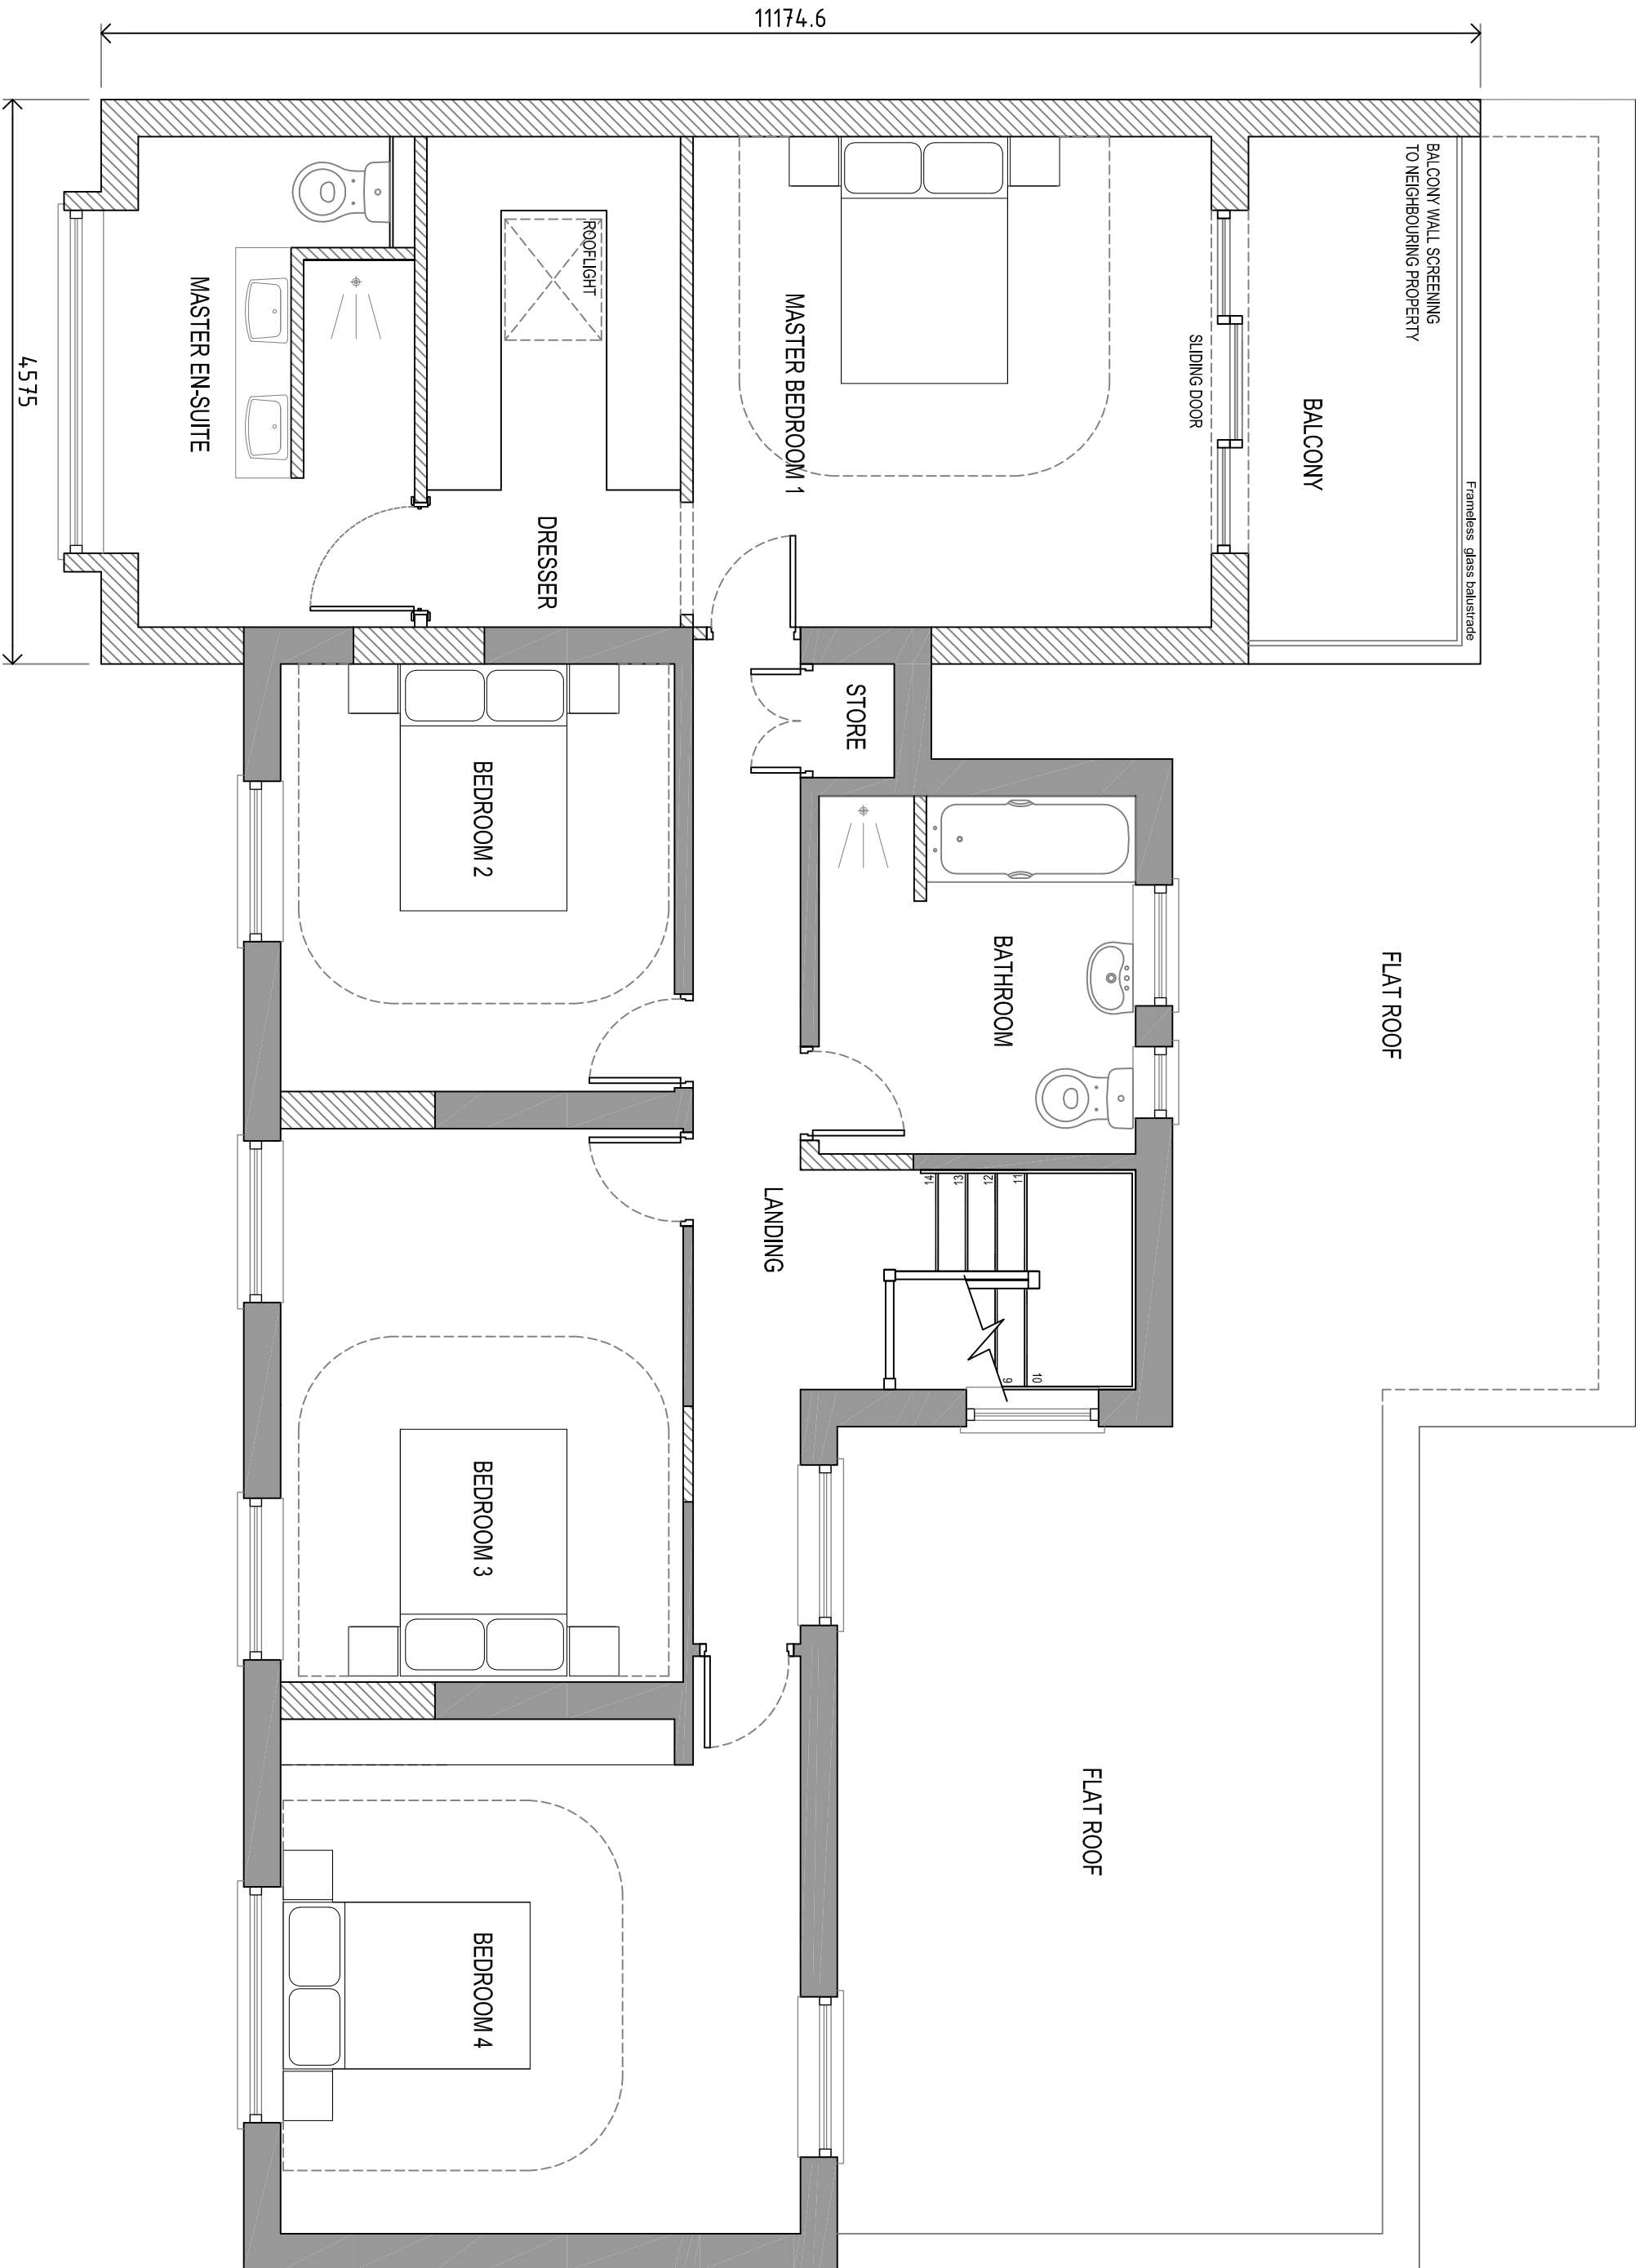

Proposed First Floor Plan | SCALE 1:50

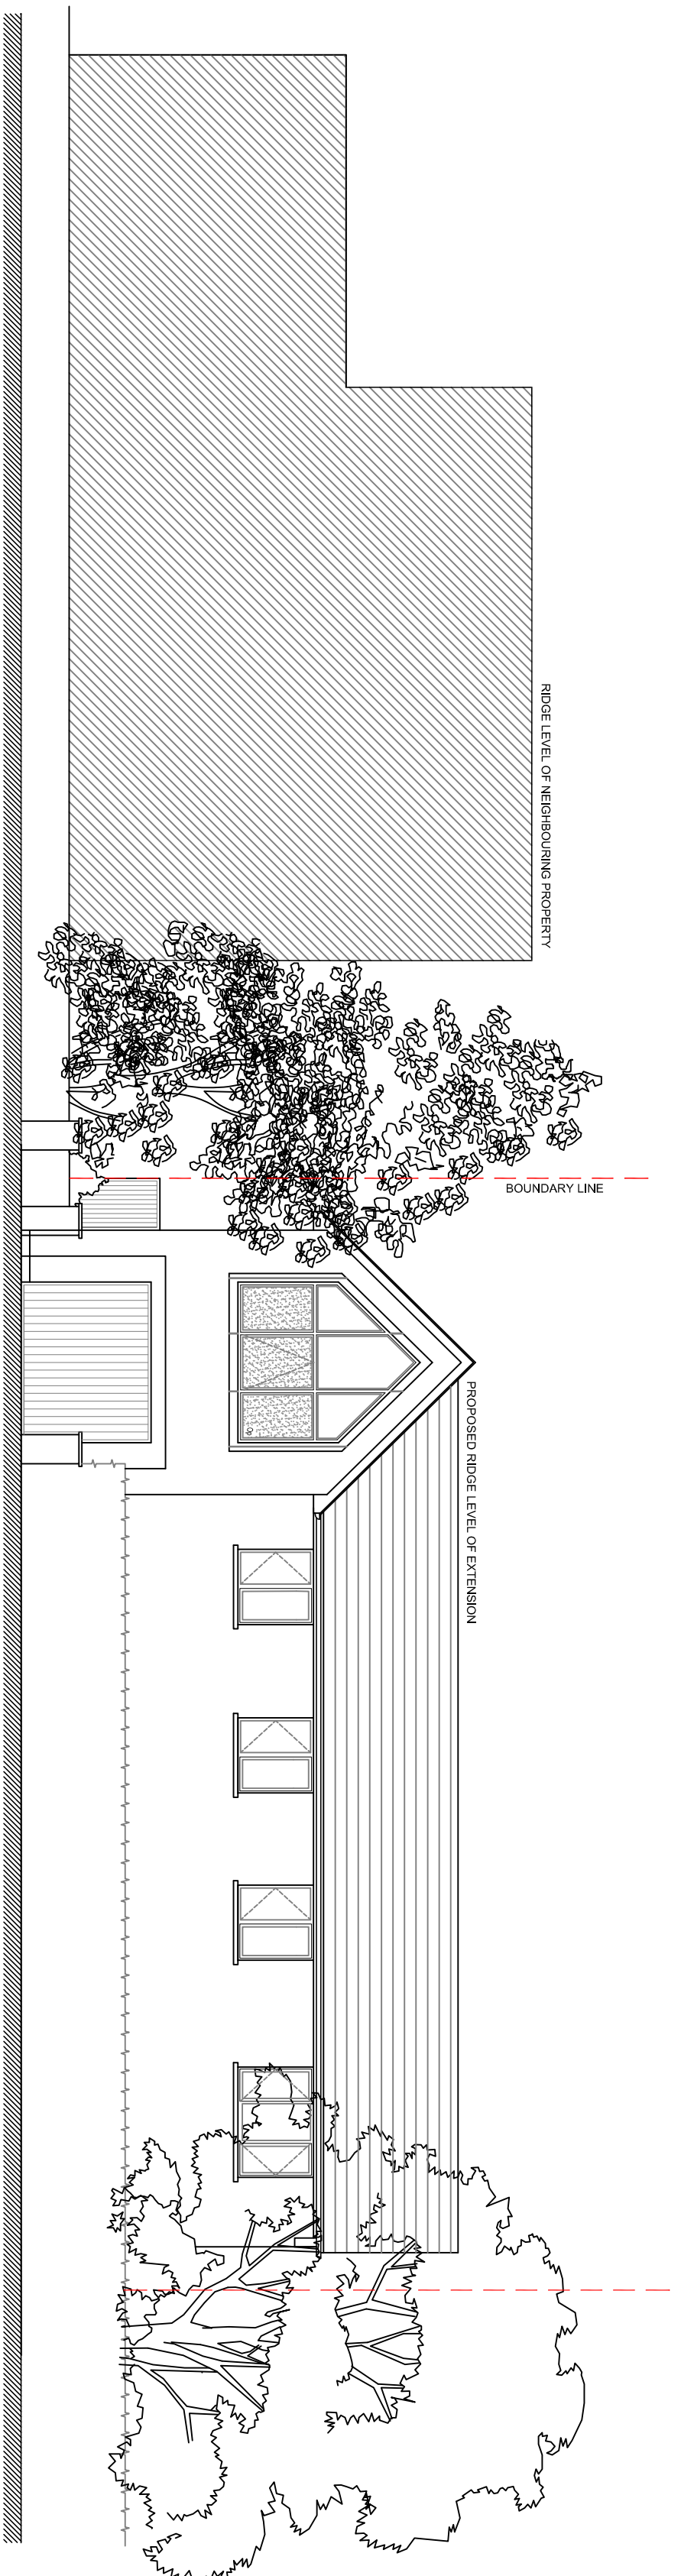

Context Elevation | SCALE 1:100

DISCLAIMER

1. THIS DOCUMENT AND DRAWINGS ARE COMPILED BY HENRIE STRACK AND MAY NOT BE REPRODUCED WITHOUT THEIR SPECIFIC PERMISSION.

2. DRAWINGS MUST BE READ IN CONJUNCTION WITH THE 'DISCLAIMER' AND 'NOTES' SPECIFIC TO EACH DRAWING AND NOT BE USED IN ISOLATION.

3. THE CLIENT'S RESPONSIBILITY IS TO OBTAIN ALL NECESSARY PERMISSIONS AND APPROVALS FROM THE LOCAL AUTHORITY AND OTHER RELEVANT AGENCIES BEFORE COMMENCING ANY WORK.

Henrie Strack
Architects
23 Harrington Street
Liverpool
L2 2DA
T : 0151 221 1590
F : 0151 221 1095
www.henriestrack.co.uk

HB A

Project Title: Wymistay Lane
Site Location: Penrhos, 75 Wymistay Lane, Marford
Wrexham, LL12 8LH
Drawing Title: Proposed Plans & Context Elevation
Scale: VARIES @ A1 RP
Drawing No: PPI6-1238 DC11 B