
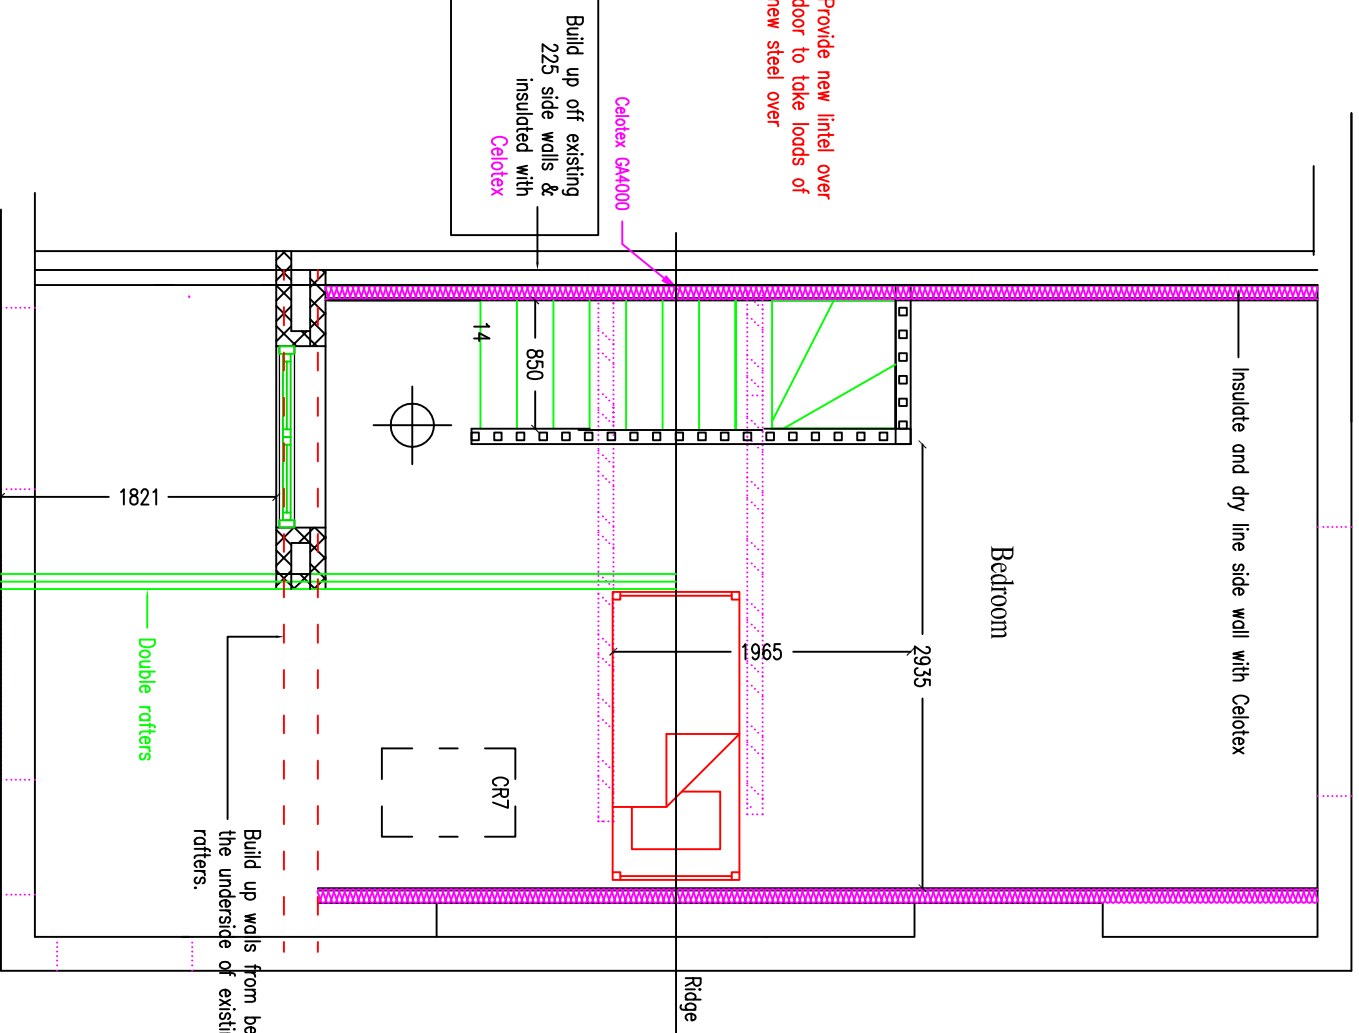
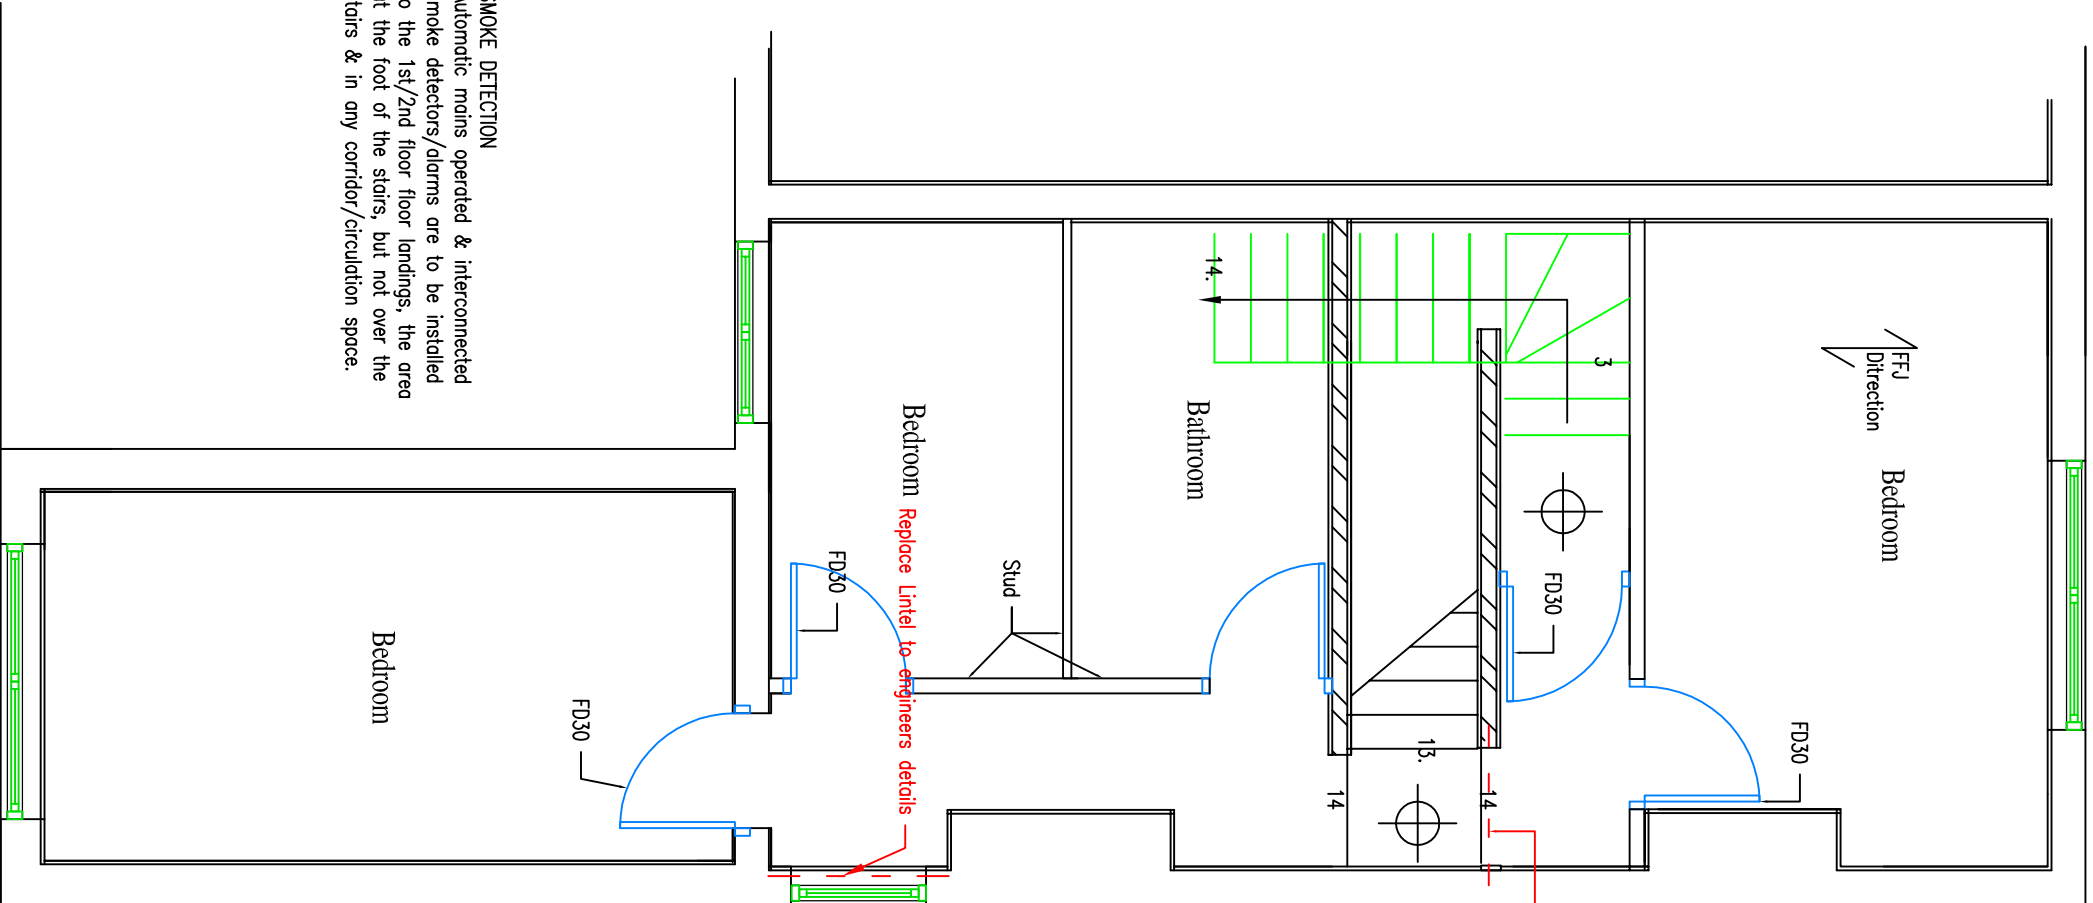


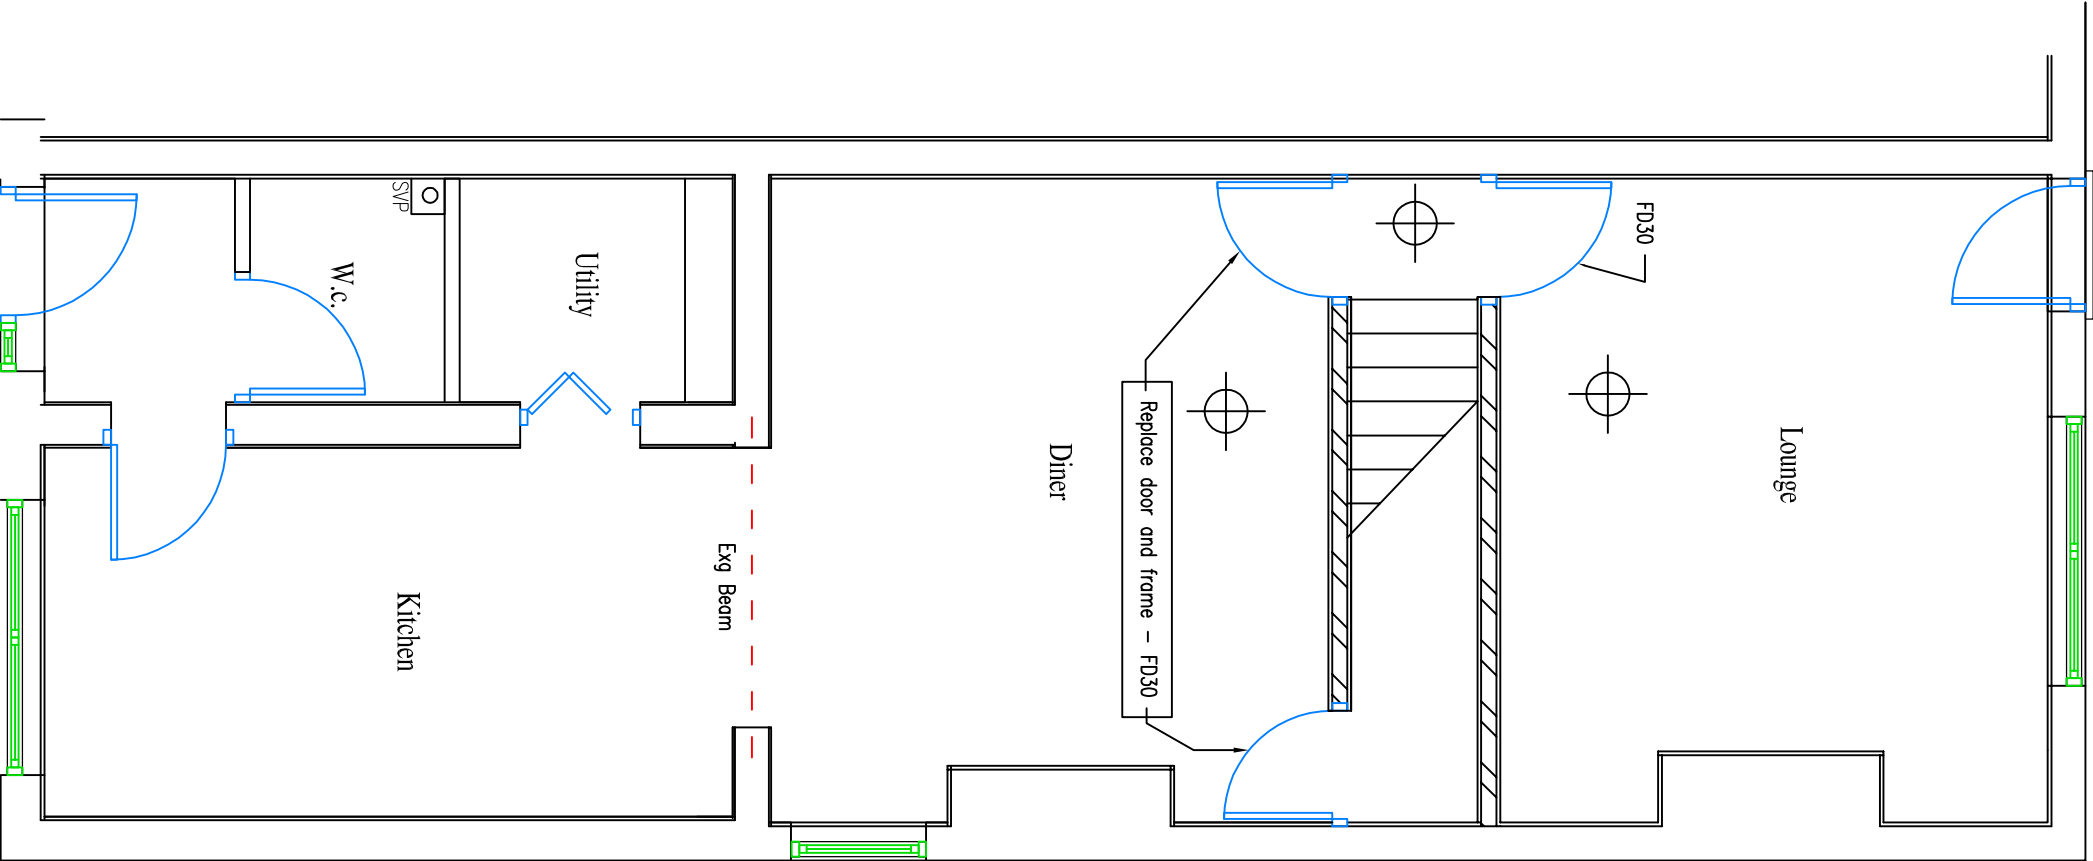

SMOKE DETECTION
Automatic mains operated & interconnected smoke detectors/alarms are to be installed to the 1st/2nd floor floor landings, the area at the foot of the stairs, but not over the stairs & in any corridor/circulation space.

DRAW No. : ROCK VILLAS – BRIDGE STREET.DWG	
DWG 6 REV D – PROPOSED FLOOR PLANS – 6	
Builders are to work to dimensions only. If setting out points or dimensions are required, call the number below rather than scaling off the drawing.	
DRAWING IS ACCURATE TO THE SCALE BELOW	Ch DESIGN
SCALE: 1 : 50 @ A3	7 BROOKDALE AVENUE, FLINT, FLINTSHIRE
DATE: 10 Nov 2015	CH6 SRB. 01352 730741
L.A. Wrexham	PLAN AHEAD, before starting any section of work or ordering materials check for discrepancies or lack of information. Please ask for help.
DRAWN BY: Clair Hughes	
CHKD BY:	
© Copyright Chdesign	