




The content of this drawing is subject to the provision of the Copyright Act 1966.
Work to figured dimensions only. Site dimensions are to be checked before work is started.
Any discrepancy whatsoever between any information contained on this drawing and any other document or drawing must be drawn to the attention of the Architect by the contractor before the work is executed.
IF IN DOUBT ASK IMMEDIATELY.

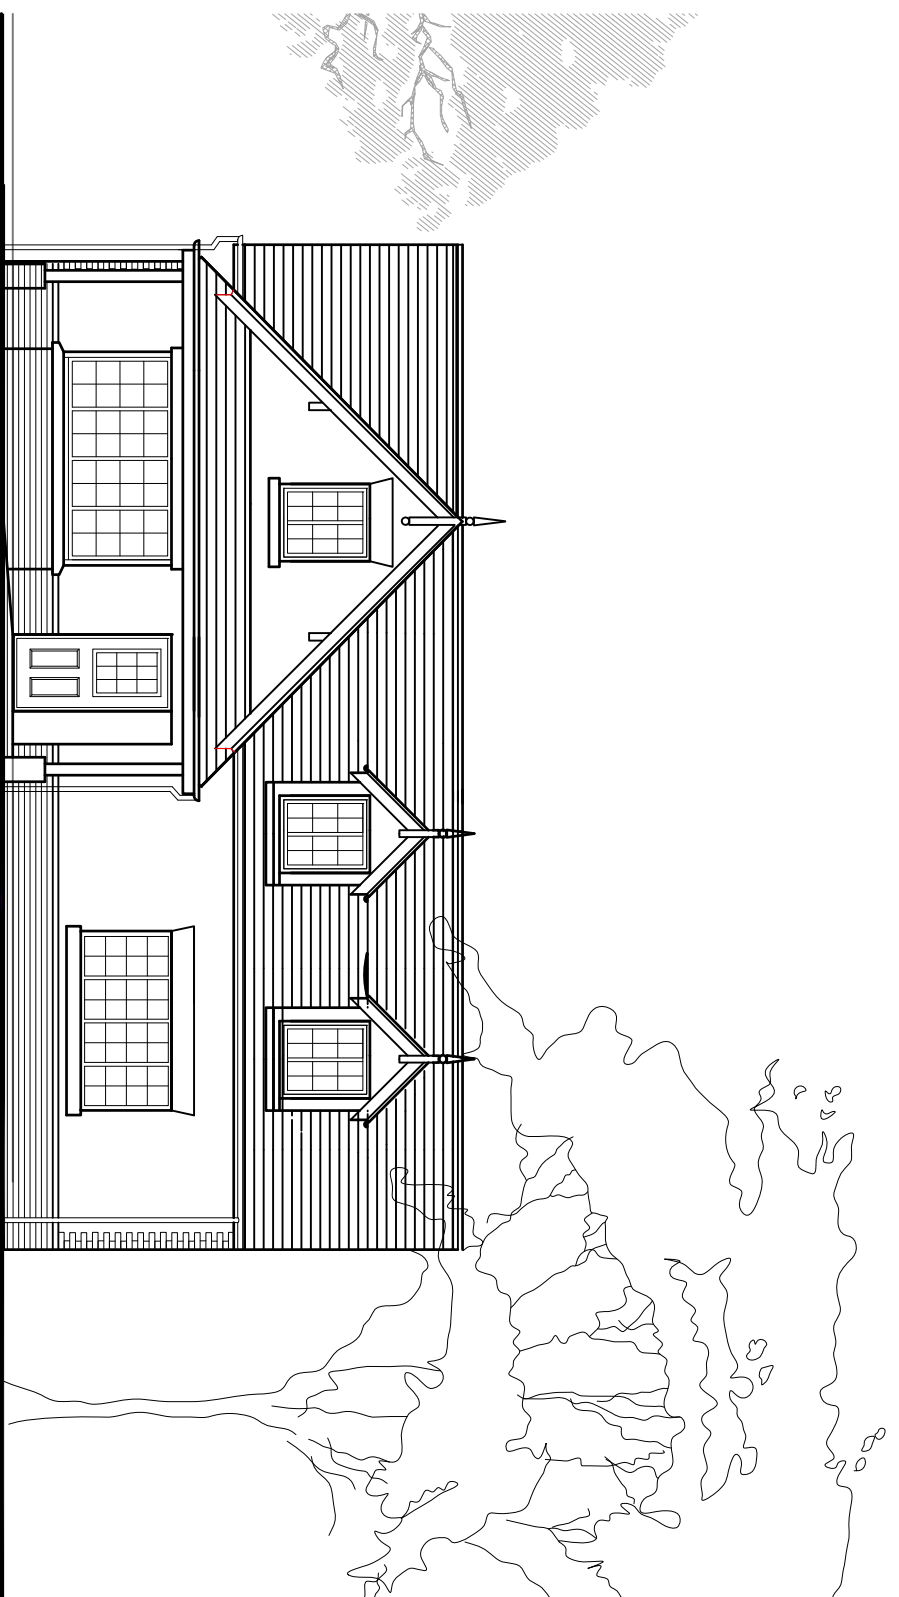


FRONT ELEVATION TYPE D

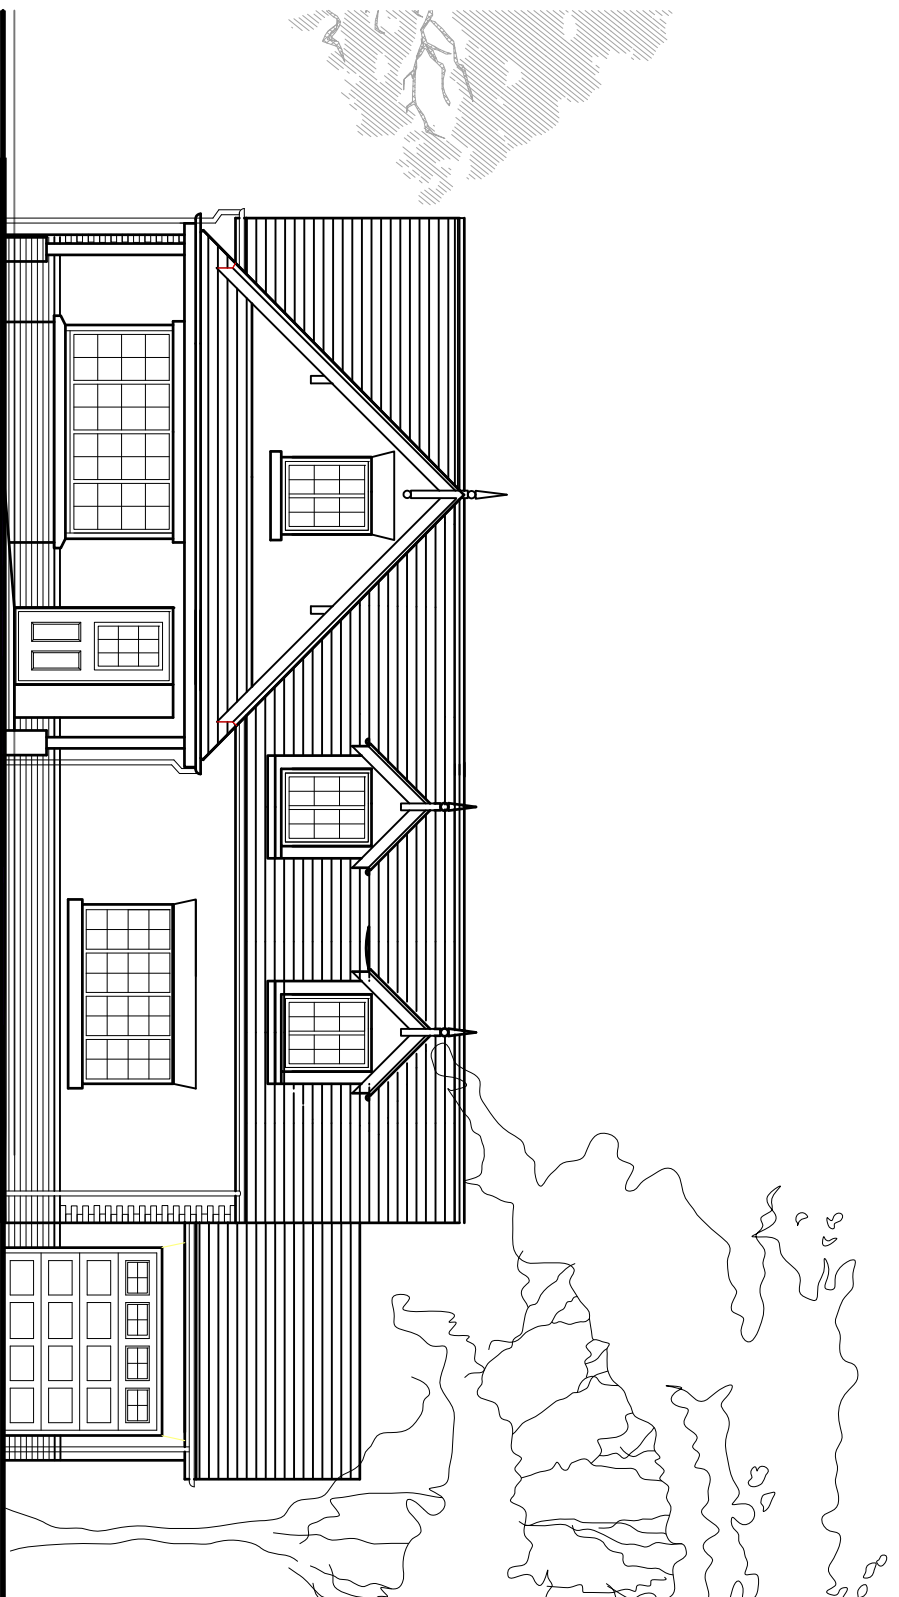


FRONT ELEVATION TYPE D

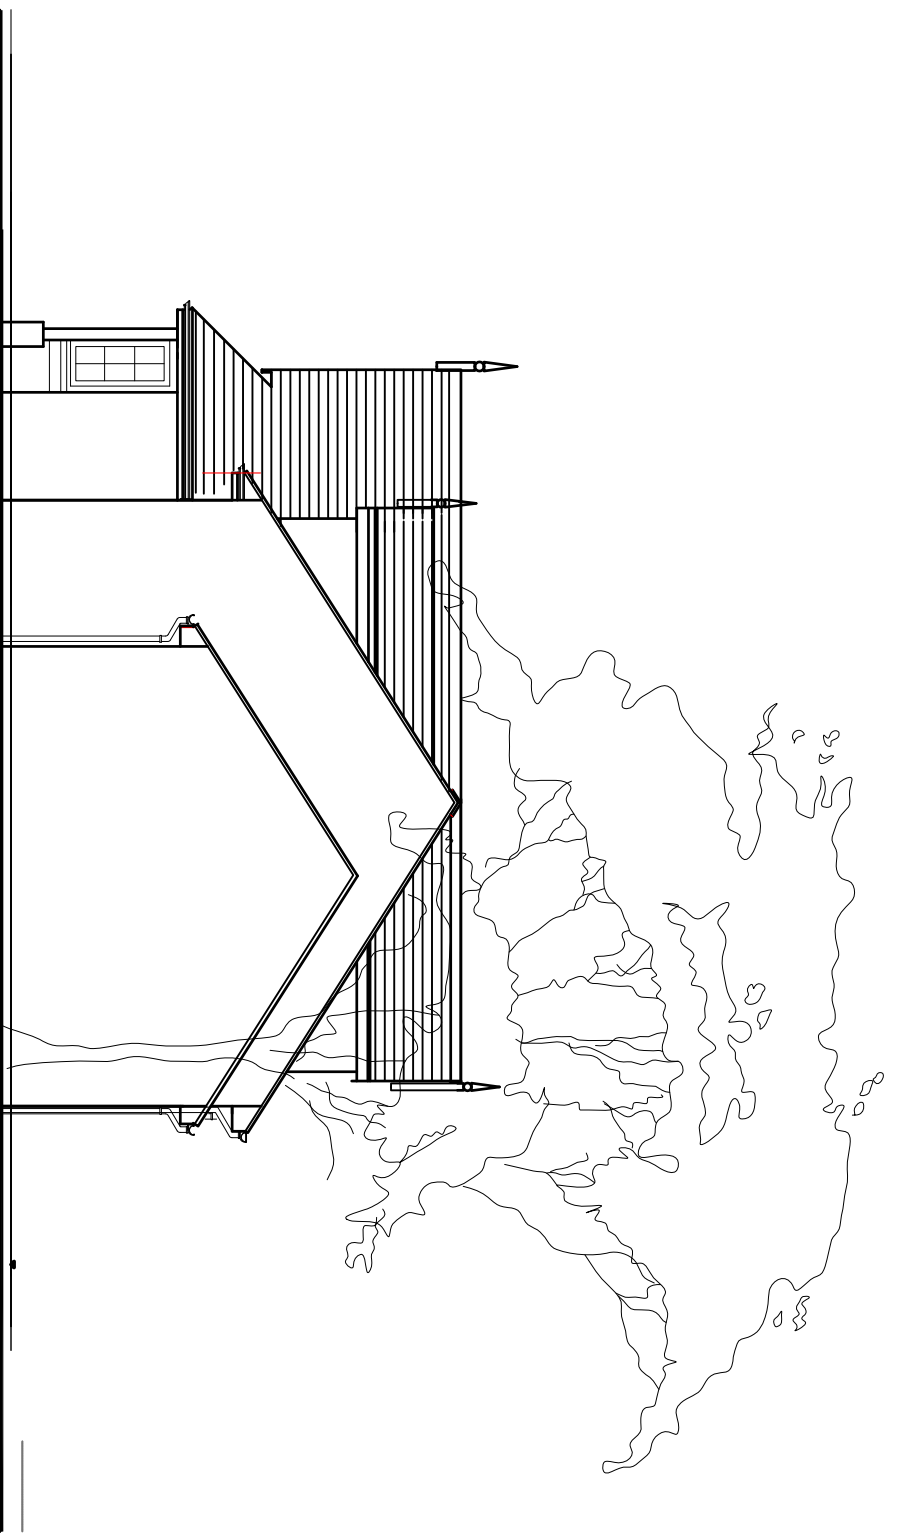


SIDE ELEVATION

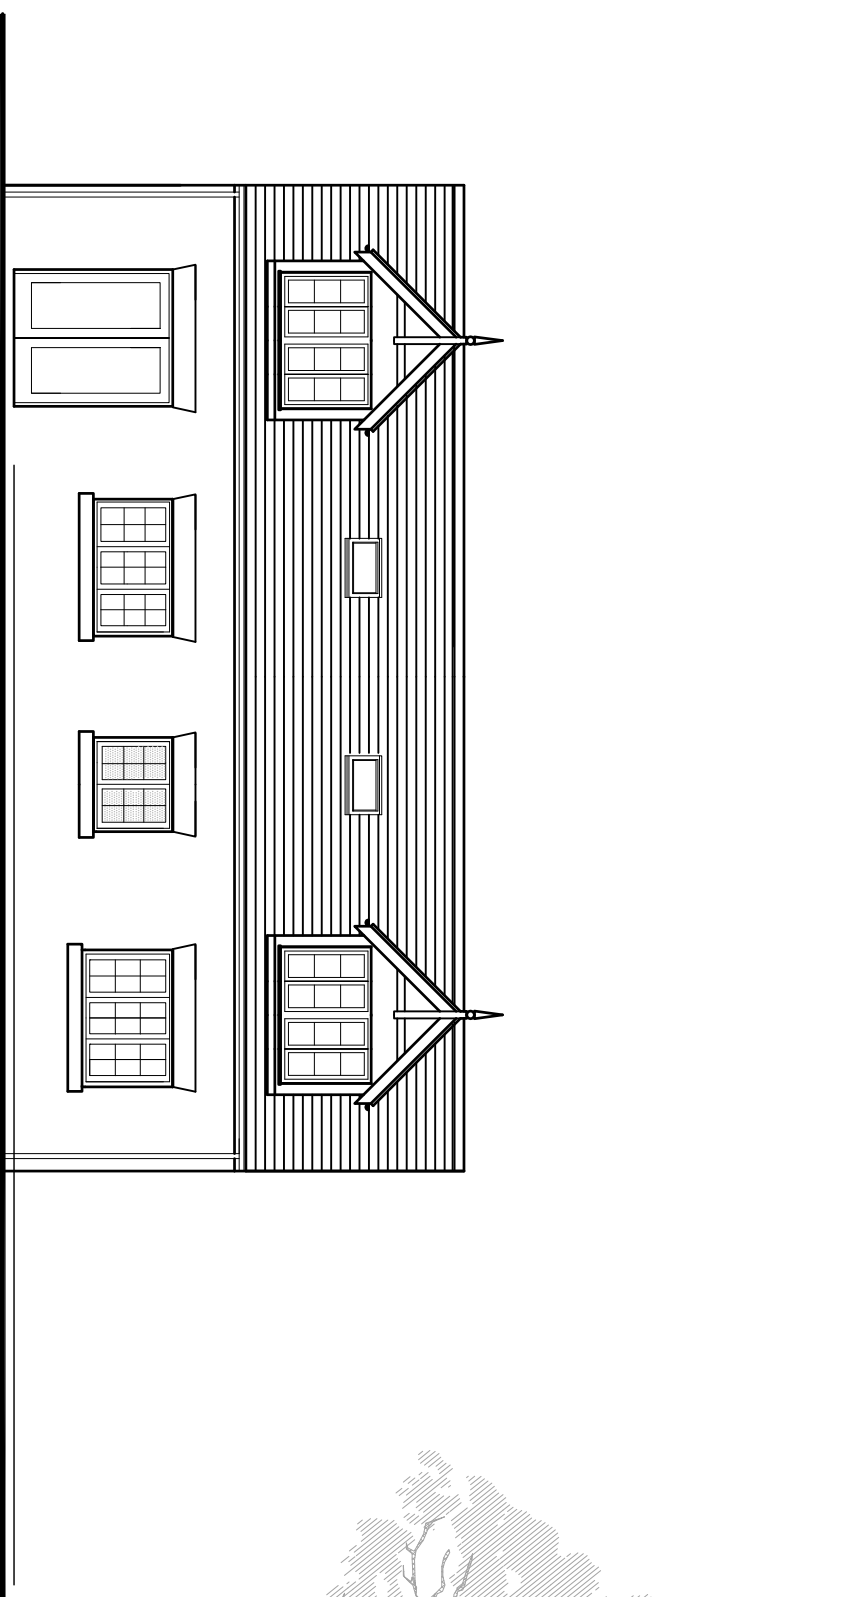


FRONT ELEVATION TYPE D1

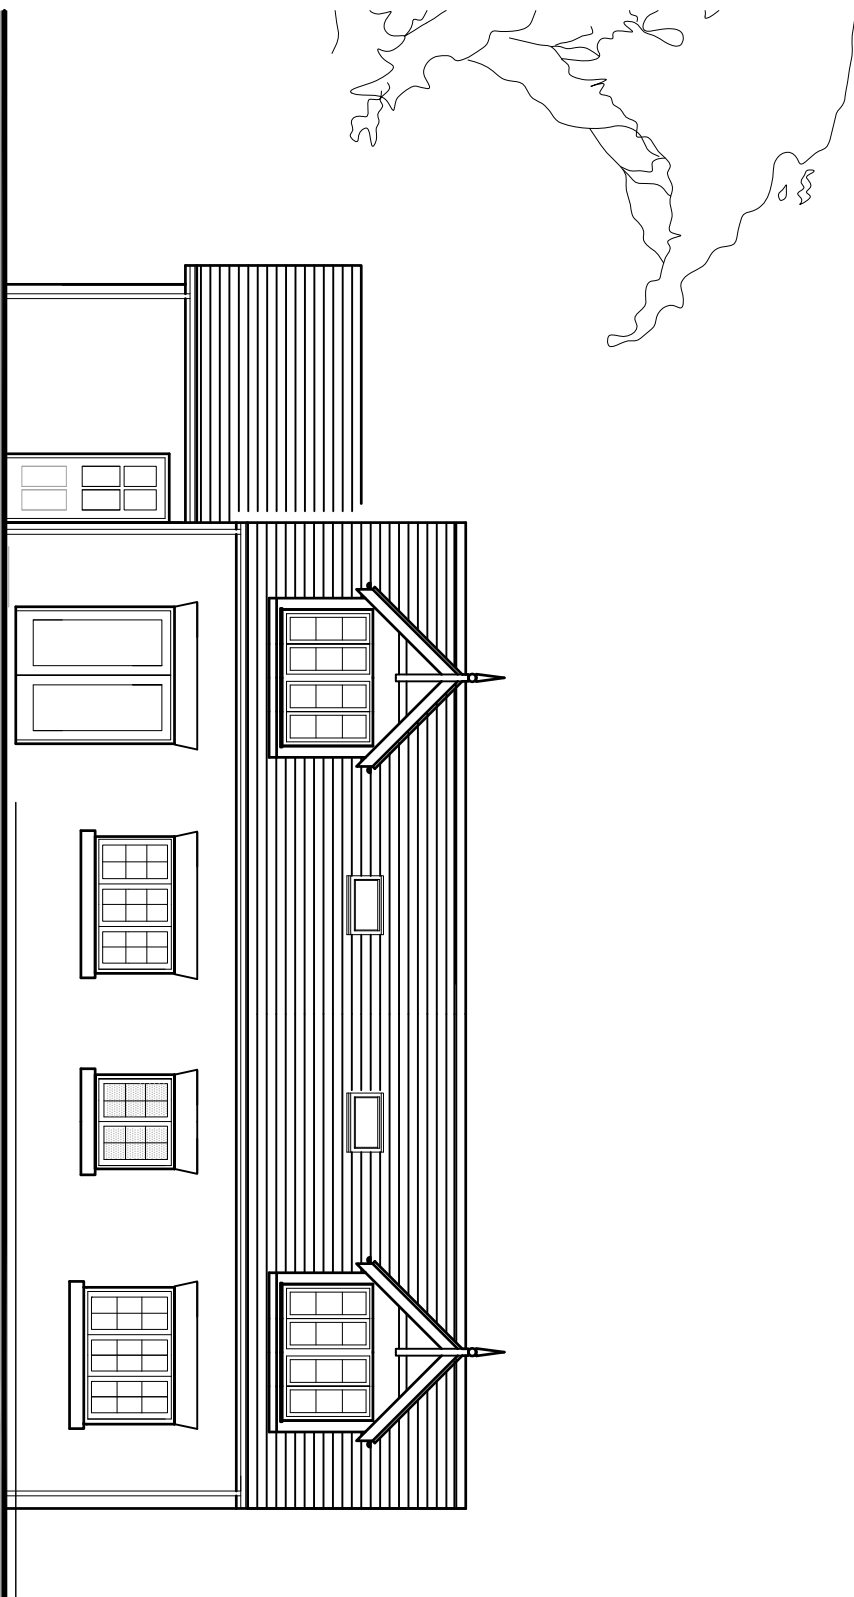


FRONT ELEVATION TYPE D1

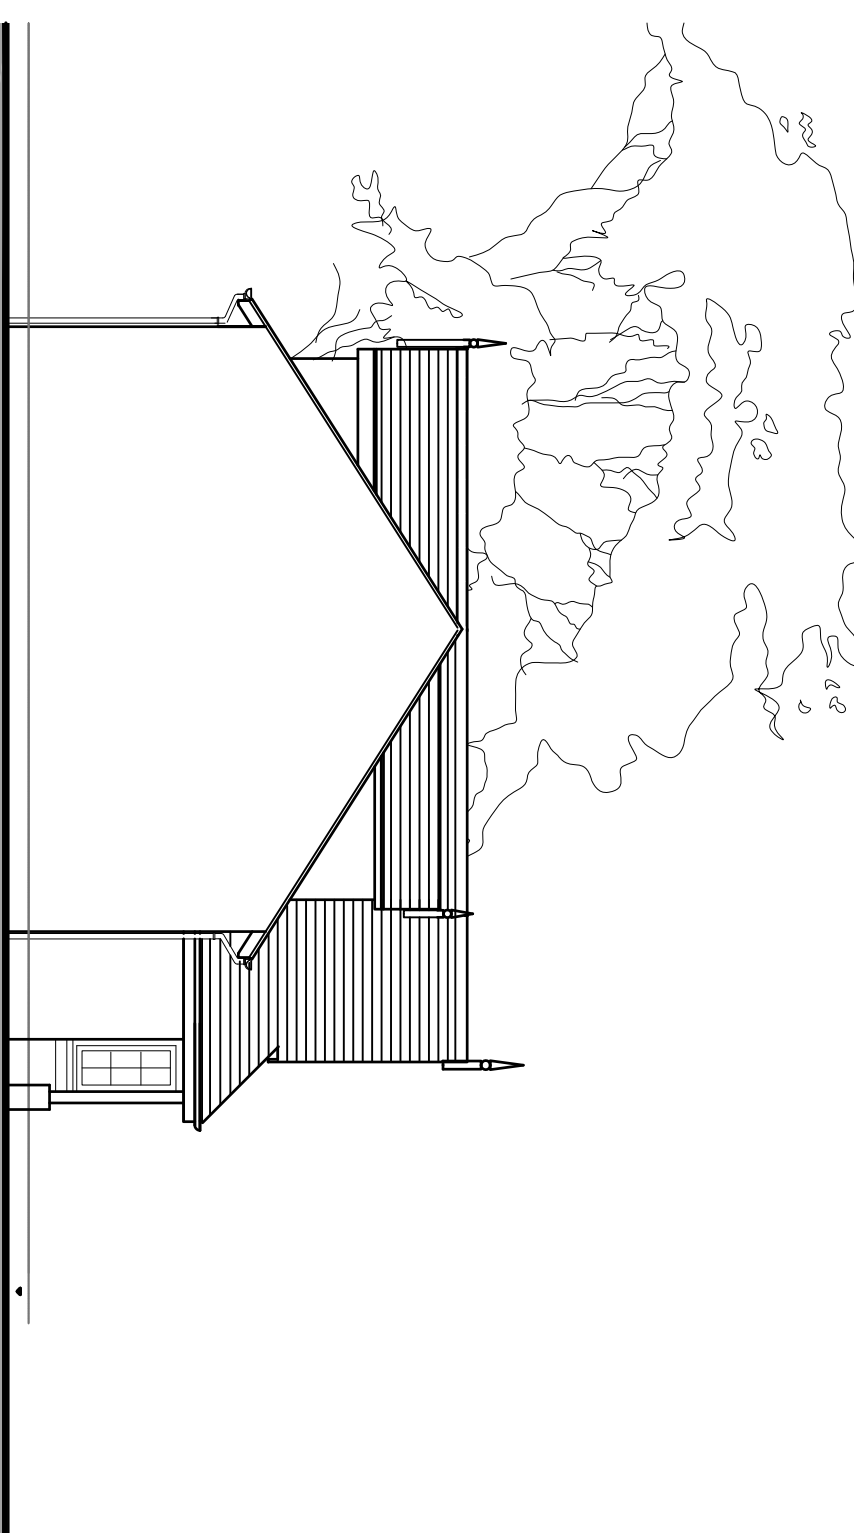



SIDE ELEVATION

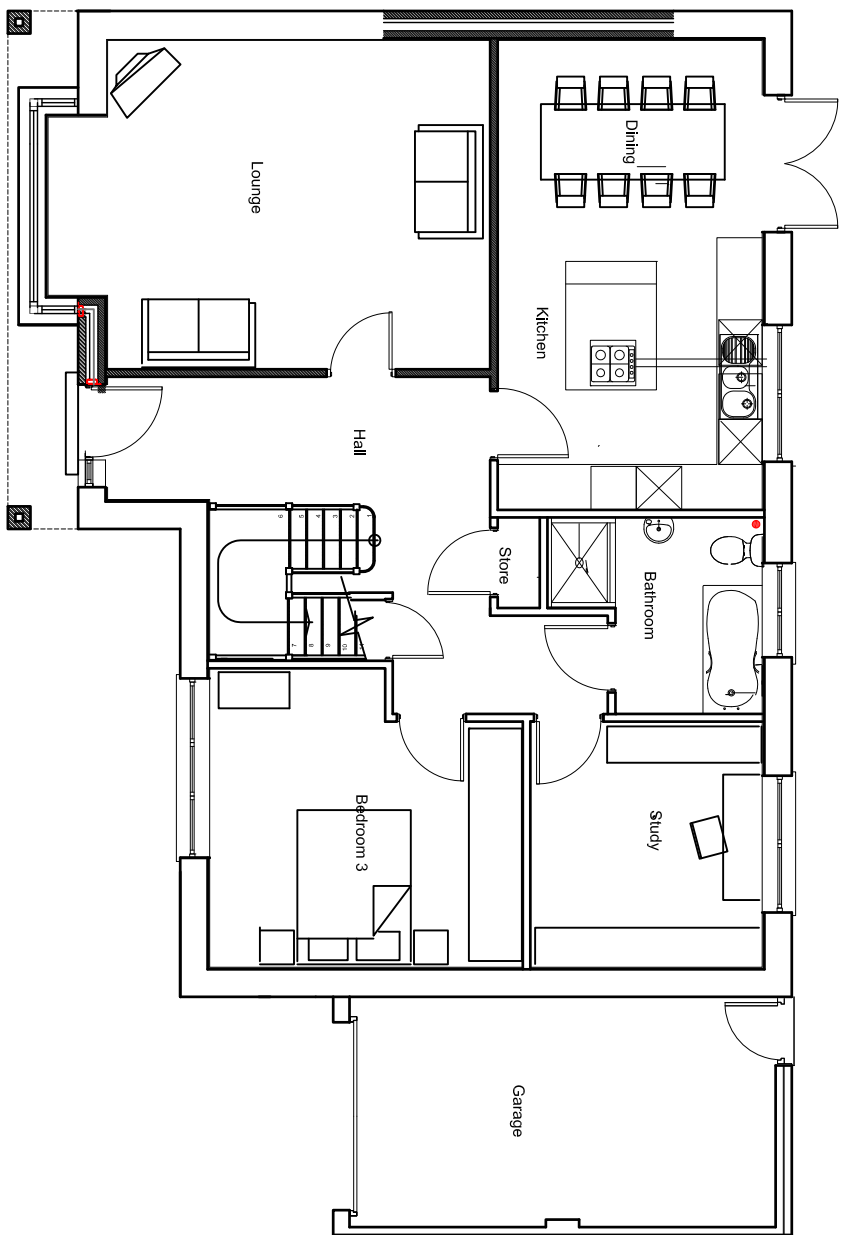

TYPE D
GROUND FLOOR PLAN

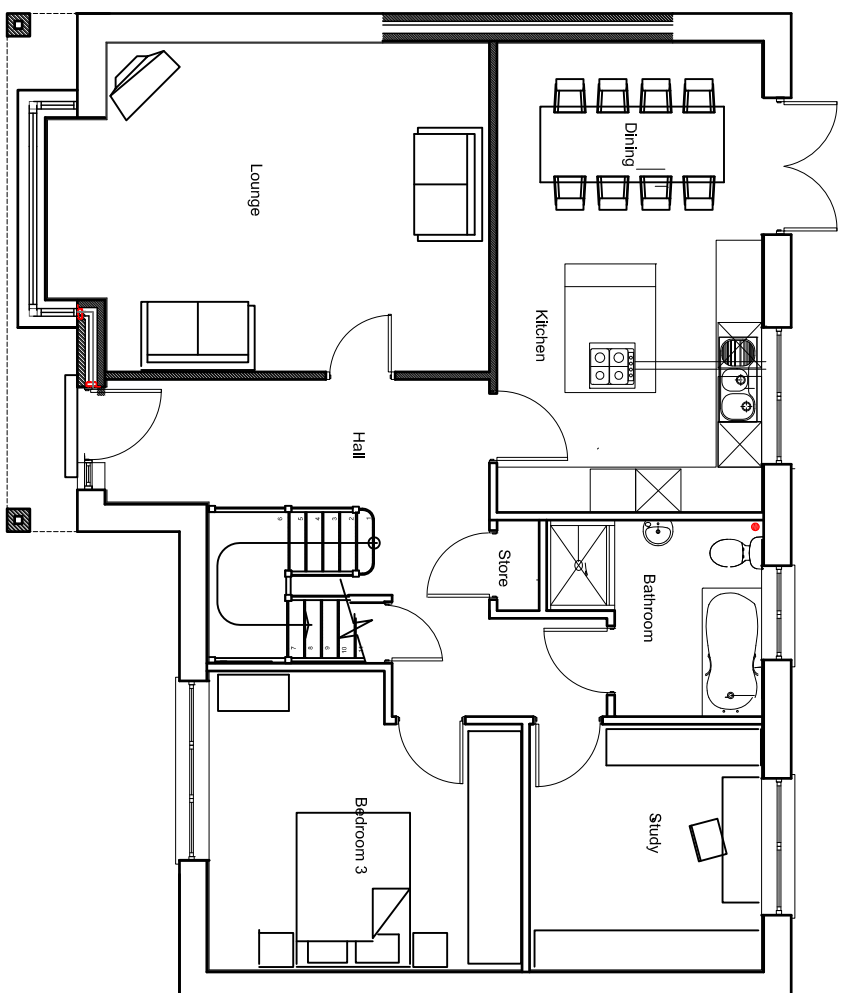

TYPE D1
GROUND FLOOR PLAN

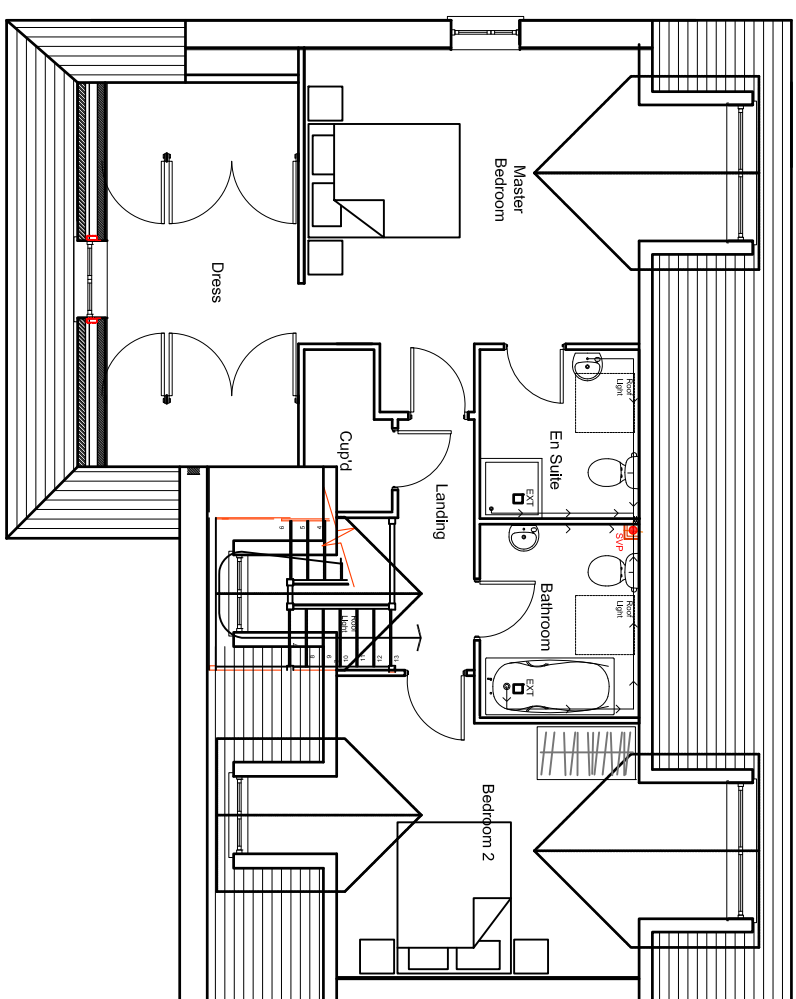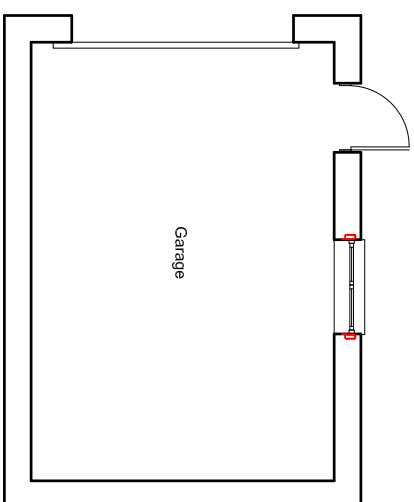

FIRST FLOOR PLAN

rev	date	description
-----	------	-------------

willacy horsewood partnership

client
APPOCHEM LTD., WREXHAM

job
PROPOSED CONVERSION OF EXISTING OUTBUILDINGS ,
APPOCHEM, HUGMORE LANE, WREXHAM LL13 9YE

title

HOUSE TYPE D

scale	date	job no.	drawing no.	rev
1:100	APR16	WH1257	D 01	

■ mellington grange, parkgate road, chester CH1 6NP
www.willacyhorsewood.co.uk
Tel: 01244 853891 Fax: 01244 853892 E-Mail: info@willacyhorsewood.co.uk ■