


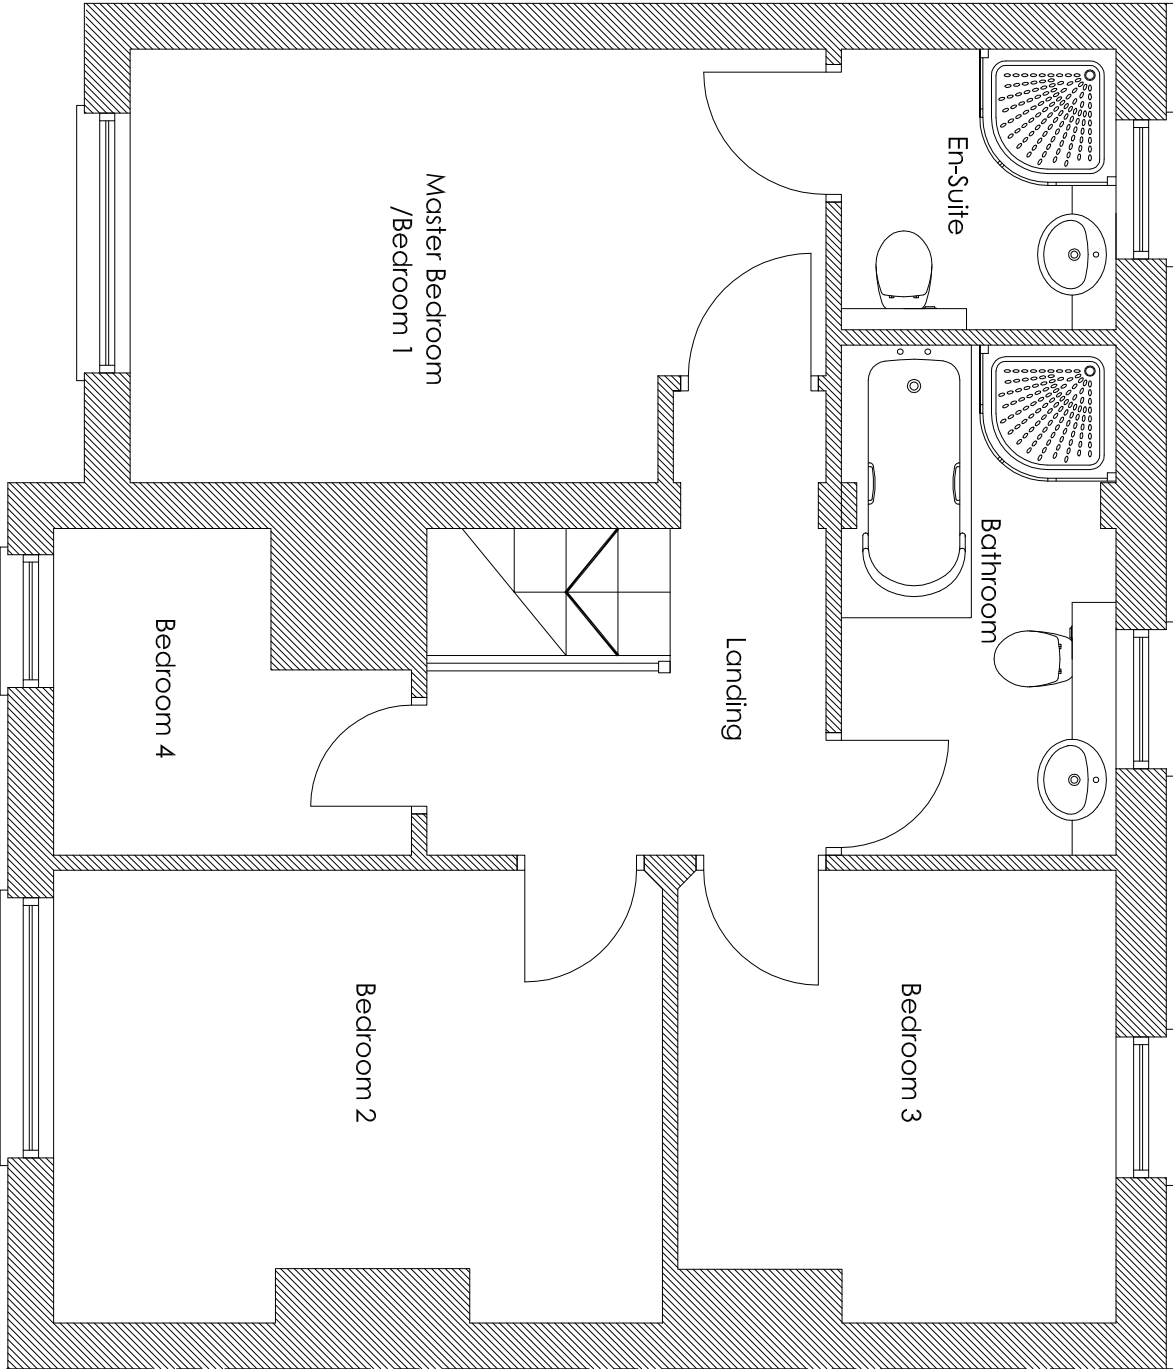

PROPOSED FIRST FLOOR PLAN

Scale 1:50

MR & MRS JONES
DUFFIELD, WHITCHURCH ROAD,
PENLEY, WREXHAM, LL13 0LS

PROPOSED FIRST FLOOR PLAN

DATE	SCALE	DRAWING NO.	REV
OCTOBER 2015	Various	PL06	A

DO NOT SCALE