



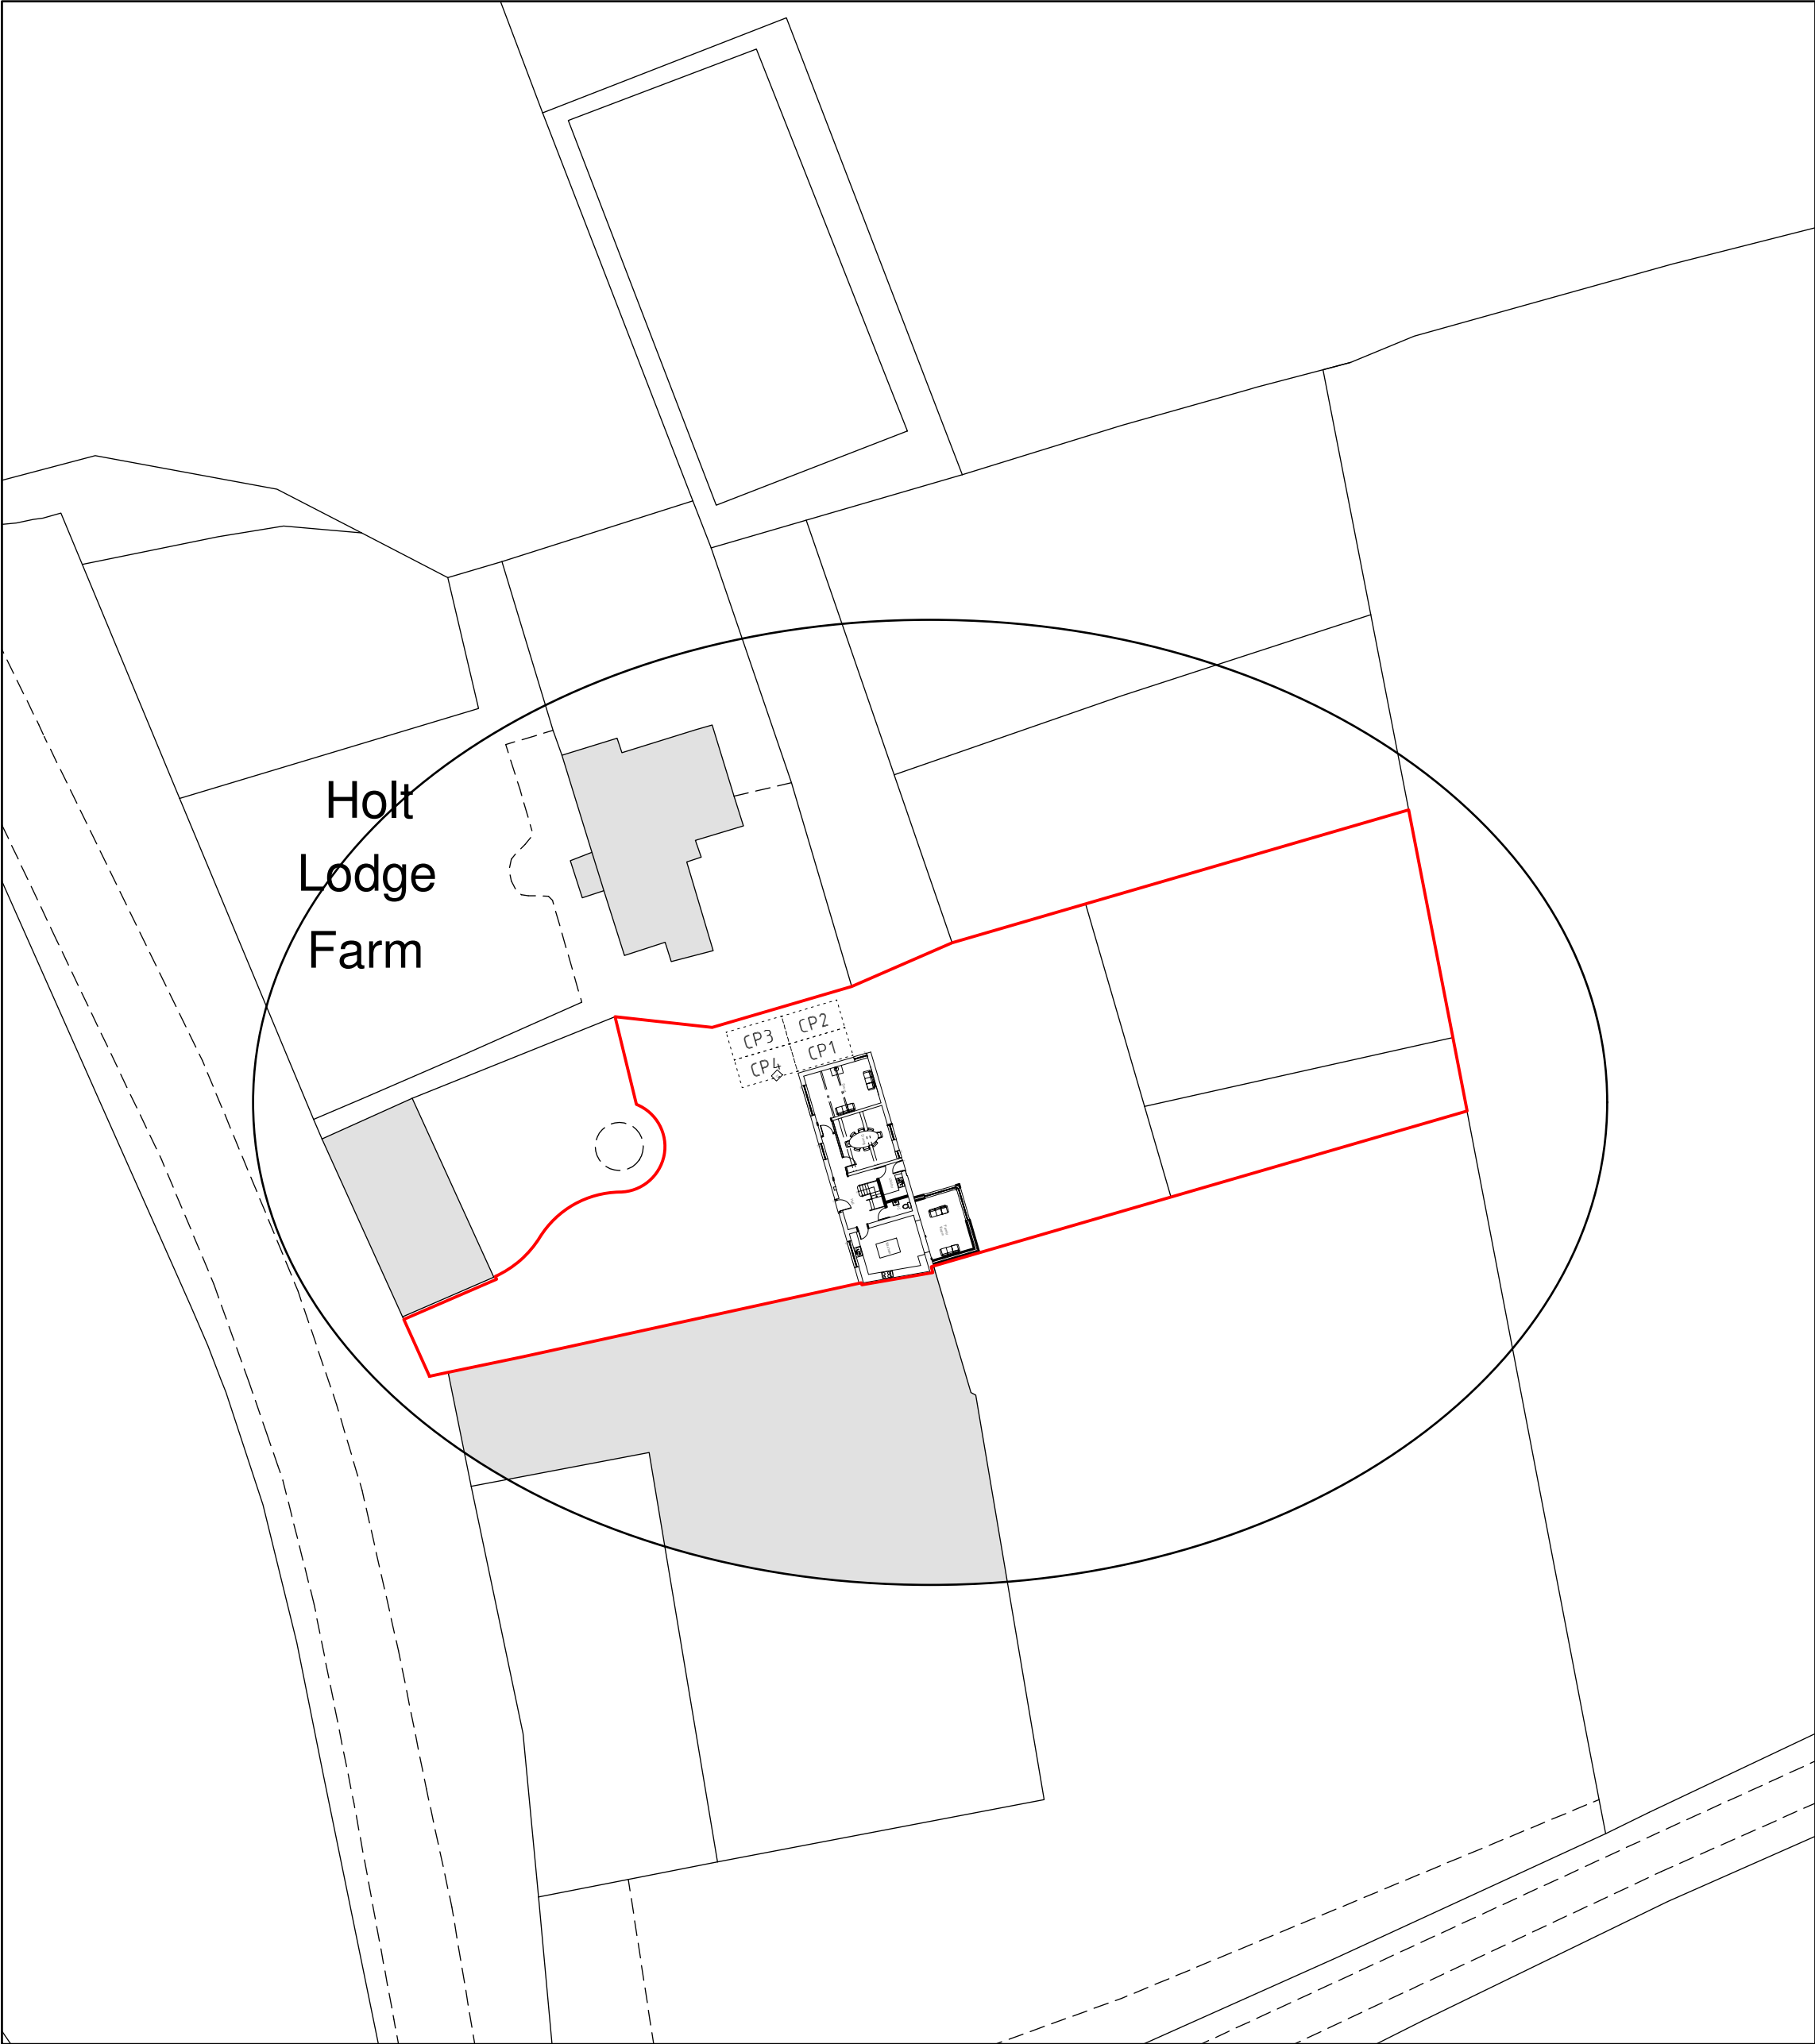

Site Plan 1:500

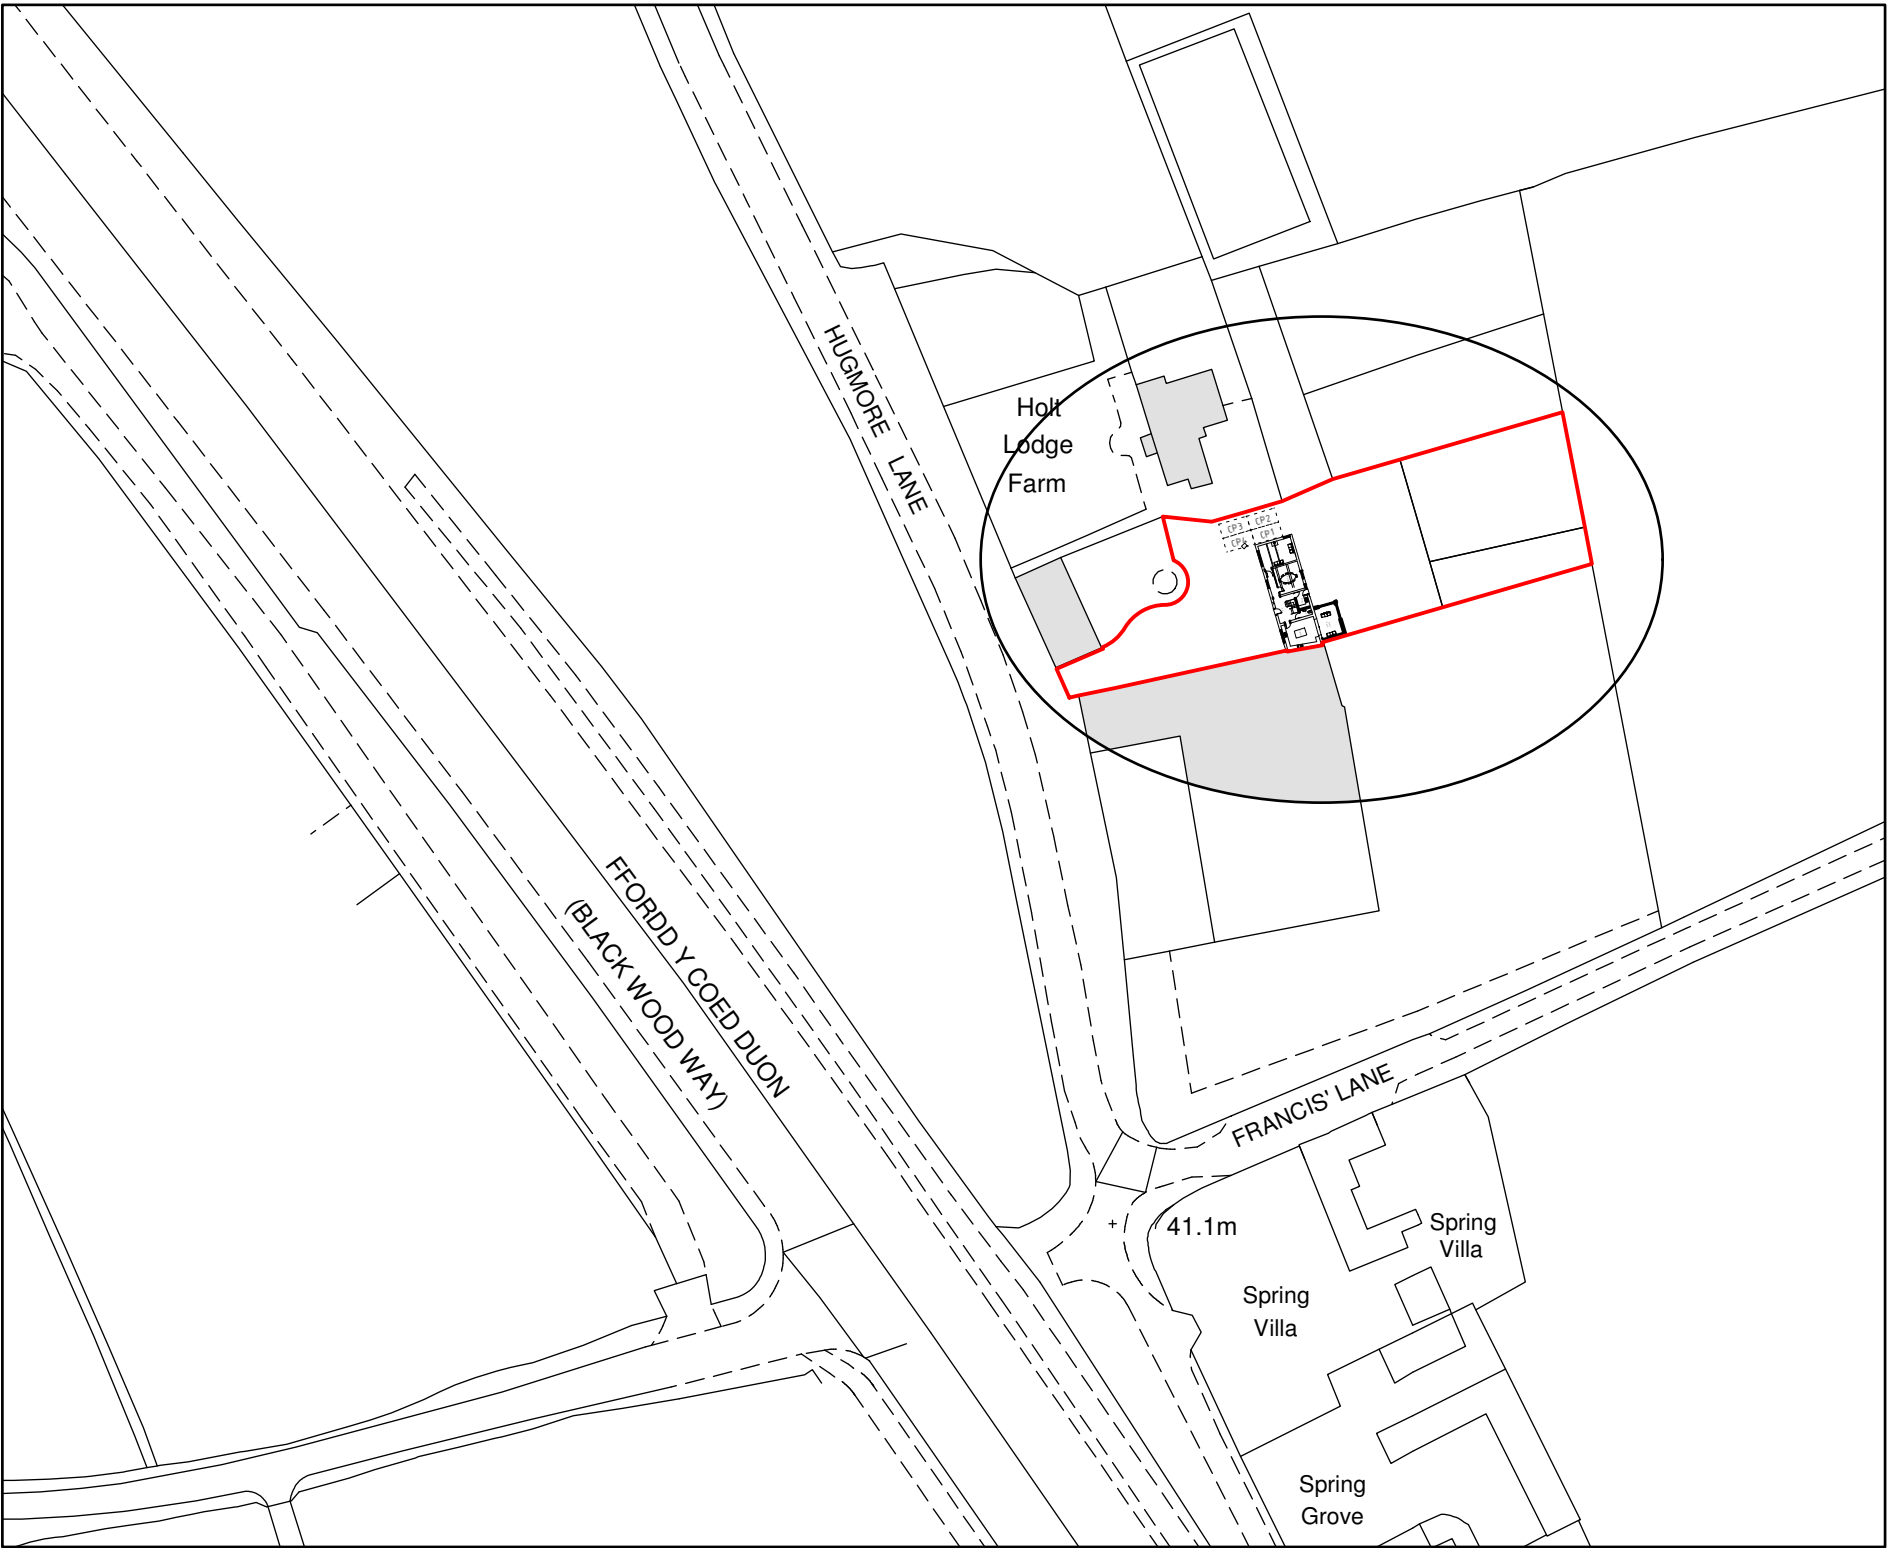

Location Plan 1:1250

Key

Surrounding Buildings

Proposed Site

A	10/15	Boundary Amends	S.M.E.
Rev	Date	Detail	Initial

Project: Proposed Alterations at Holt Lodge Farm, Hugmore Lane, Wrexham, LL13 9YE.	
Title: Site Plan & Location Plan	Scale: (A2) 1:500 & 1:1250

Drawn By: S M Eltham	Date: Sept 2015
Drawing No: Y003/004	Sheet: 1 of 1



Office 3K4,
Redwither Business Tower,
Wrexham. LL13 9XT
Tel: 01978 356500
www.blueprintarchitectural.com