


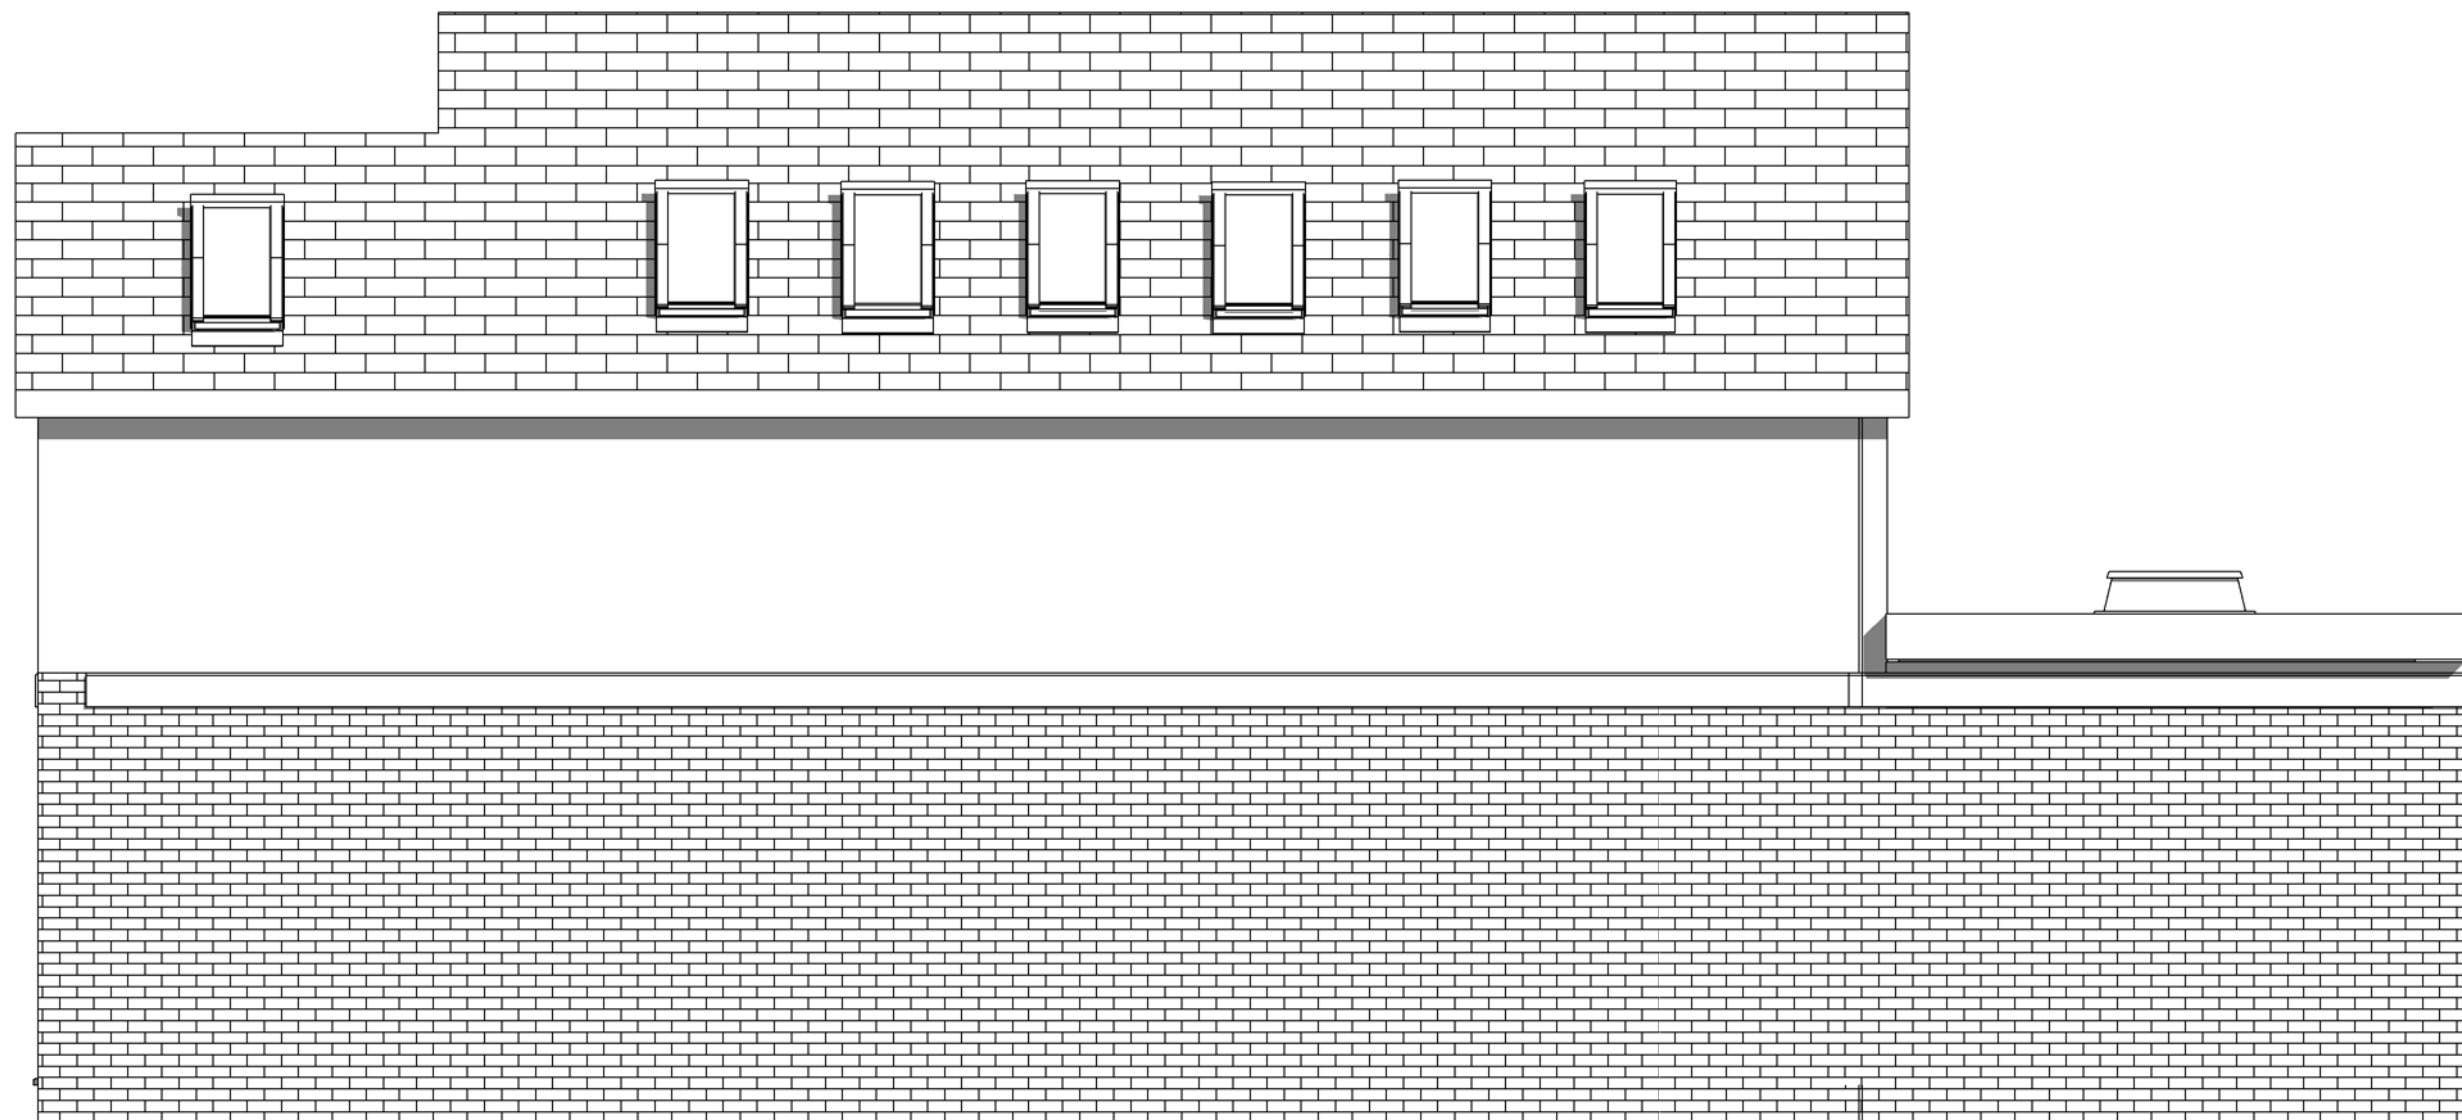

1 **A3 East Elevation**
1 : 50

No.	Description	Date

32 High Street

Coedpoeth, LL11 3SB

A3 East Elevation		
Project number	08/0001	A302 (Revised)
Date	07/11/15	
Drawn by	Author	
Checked by	Checker	
Scale		1 : 50