

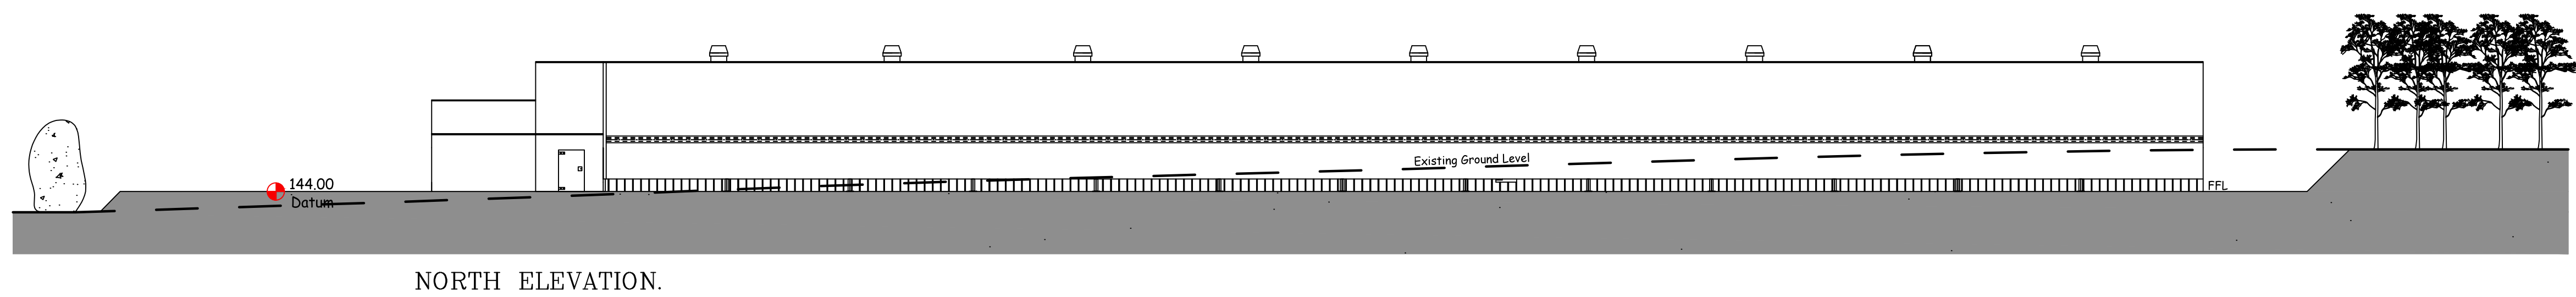
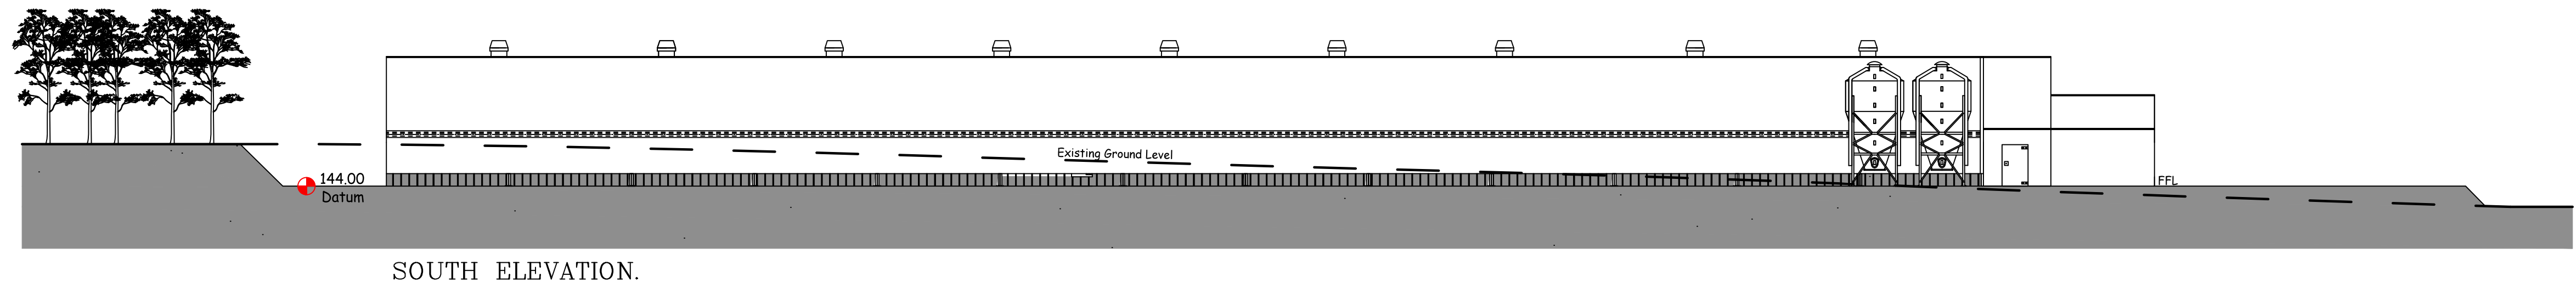
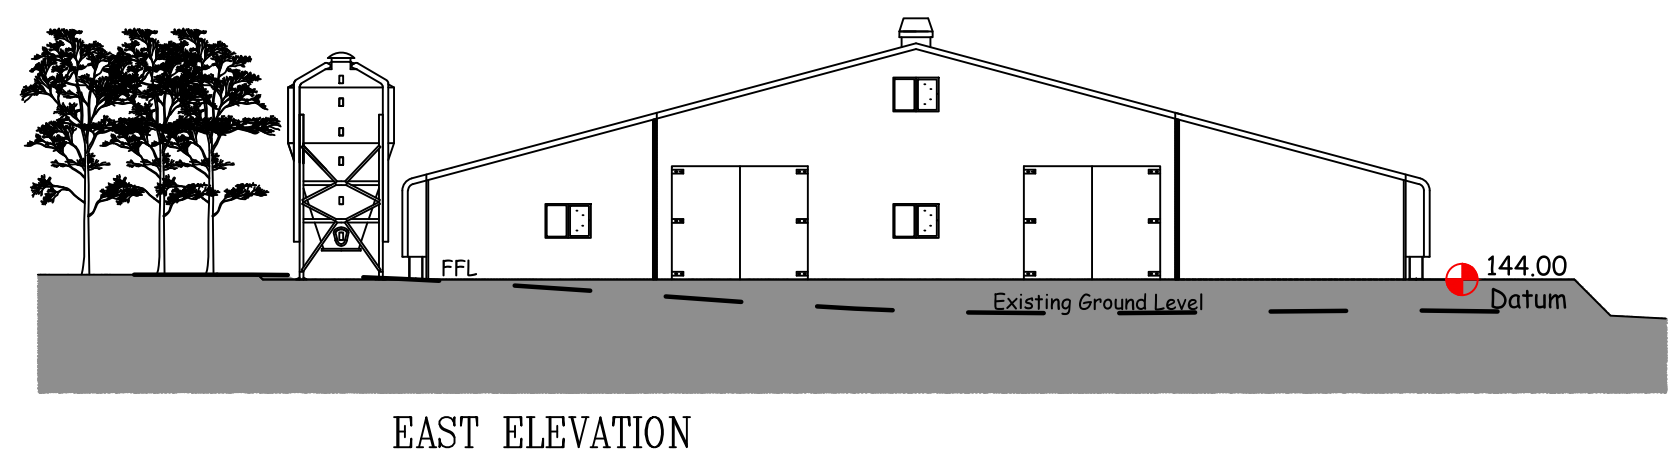
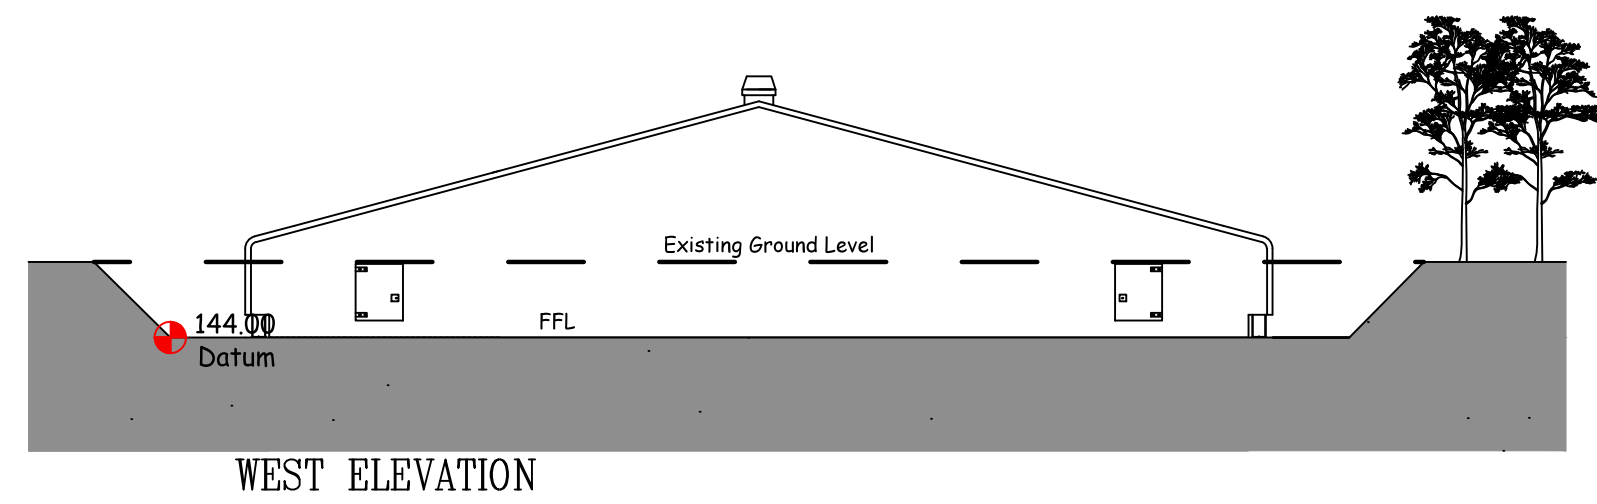
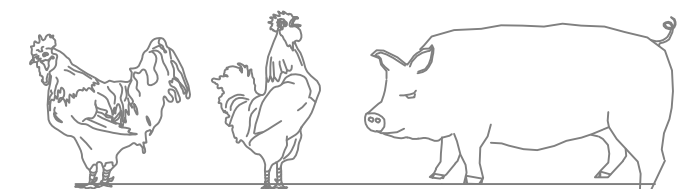


THIS DRAWING IS TO BE READ IN CONJUNCTION
WITH THE SCHEDULE OF WORKS

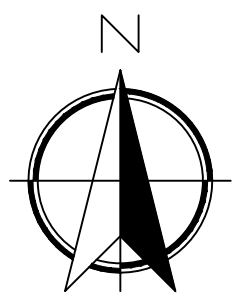

Proposed Sections @ 1=200

Site Plan @ 1=500

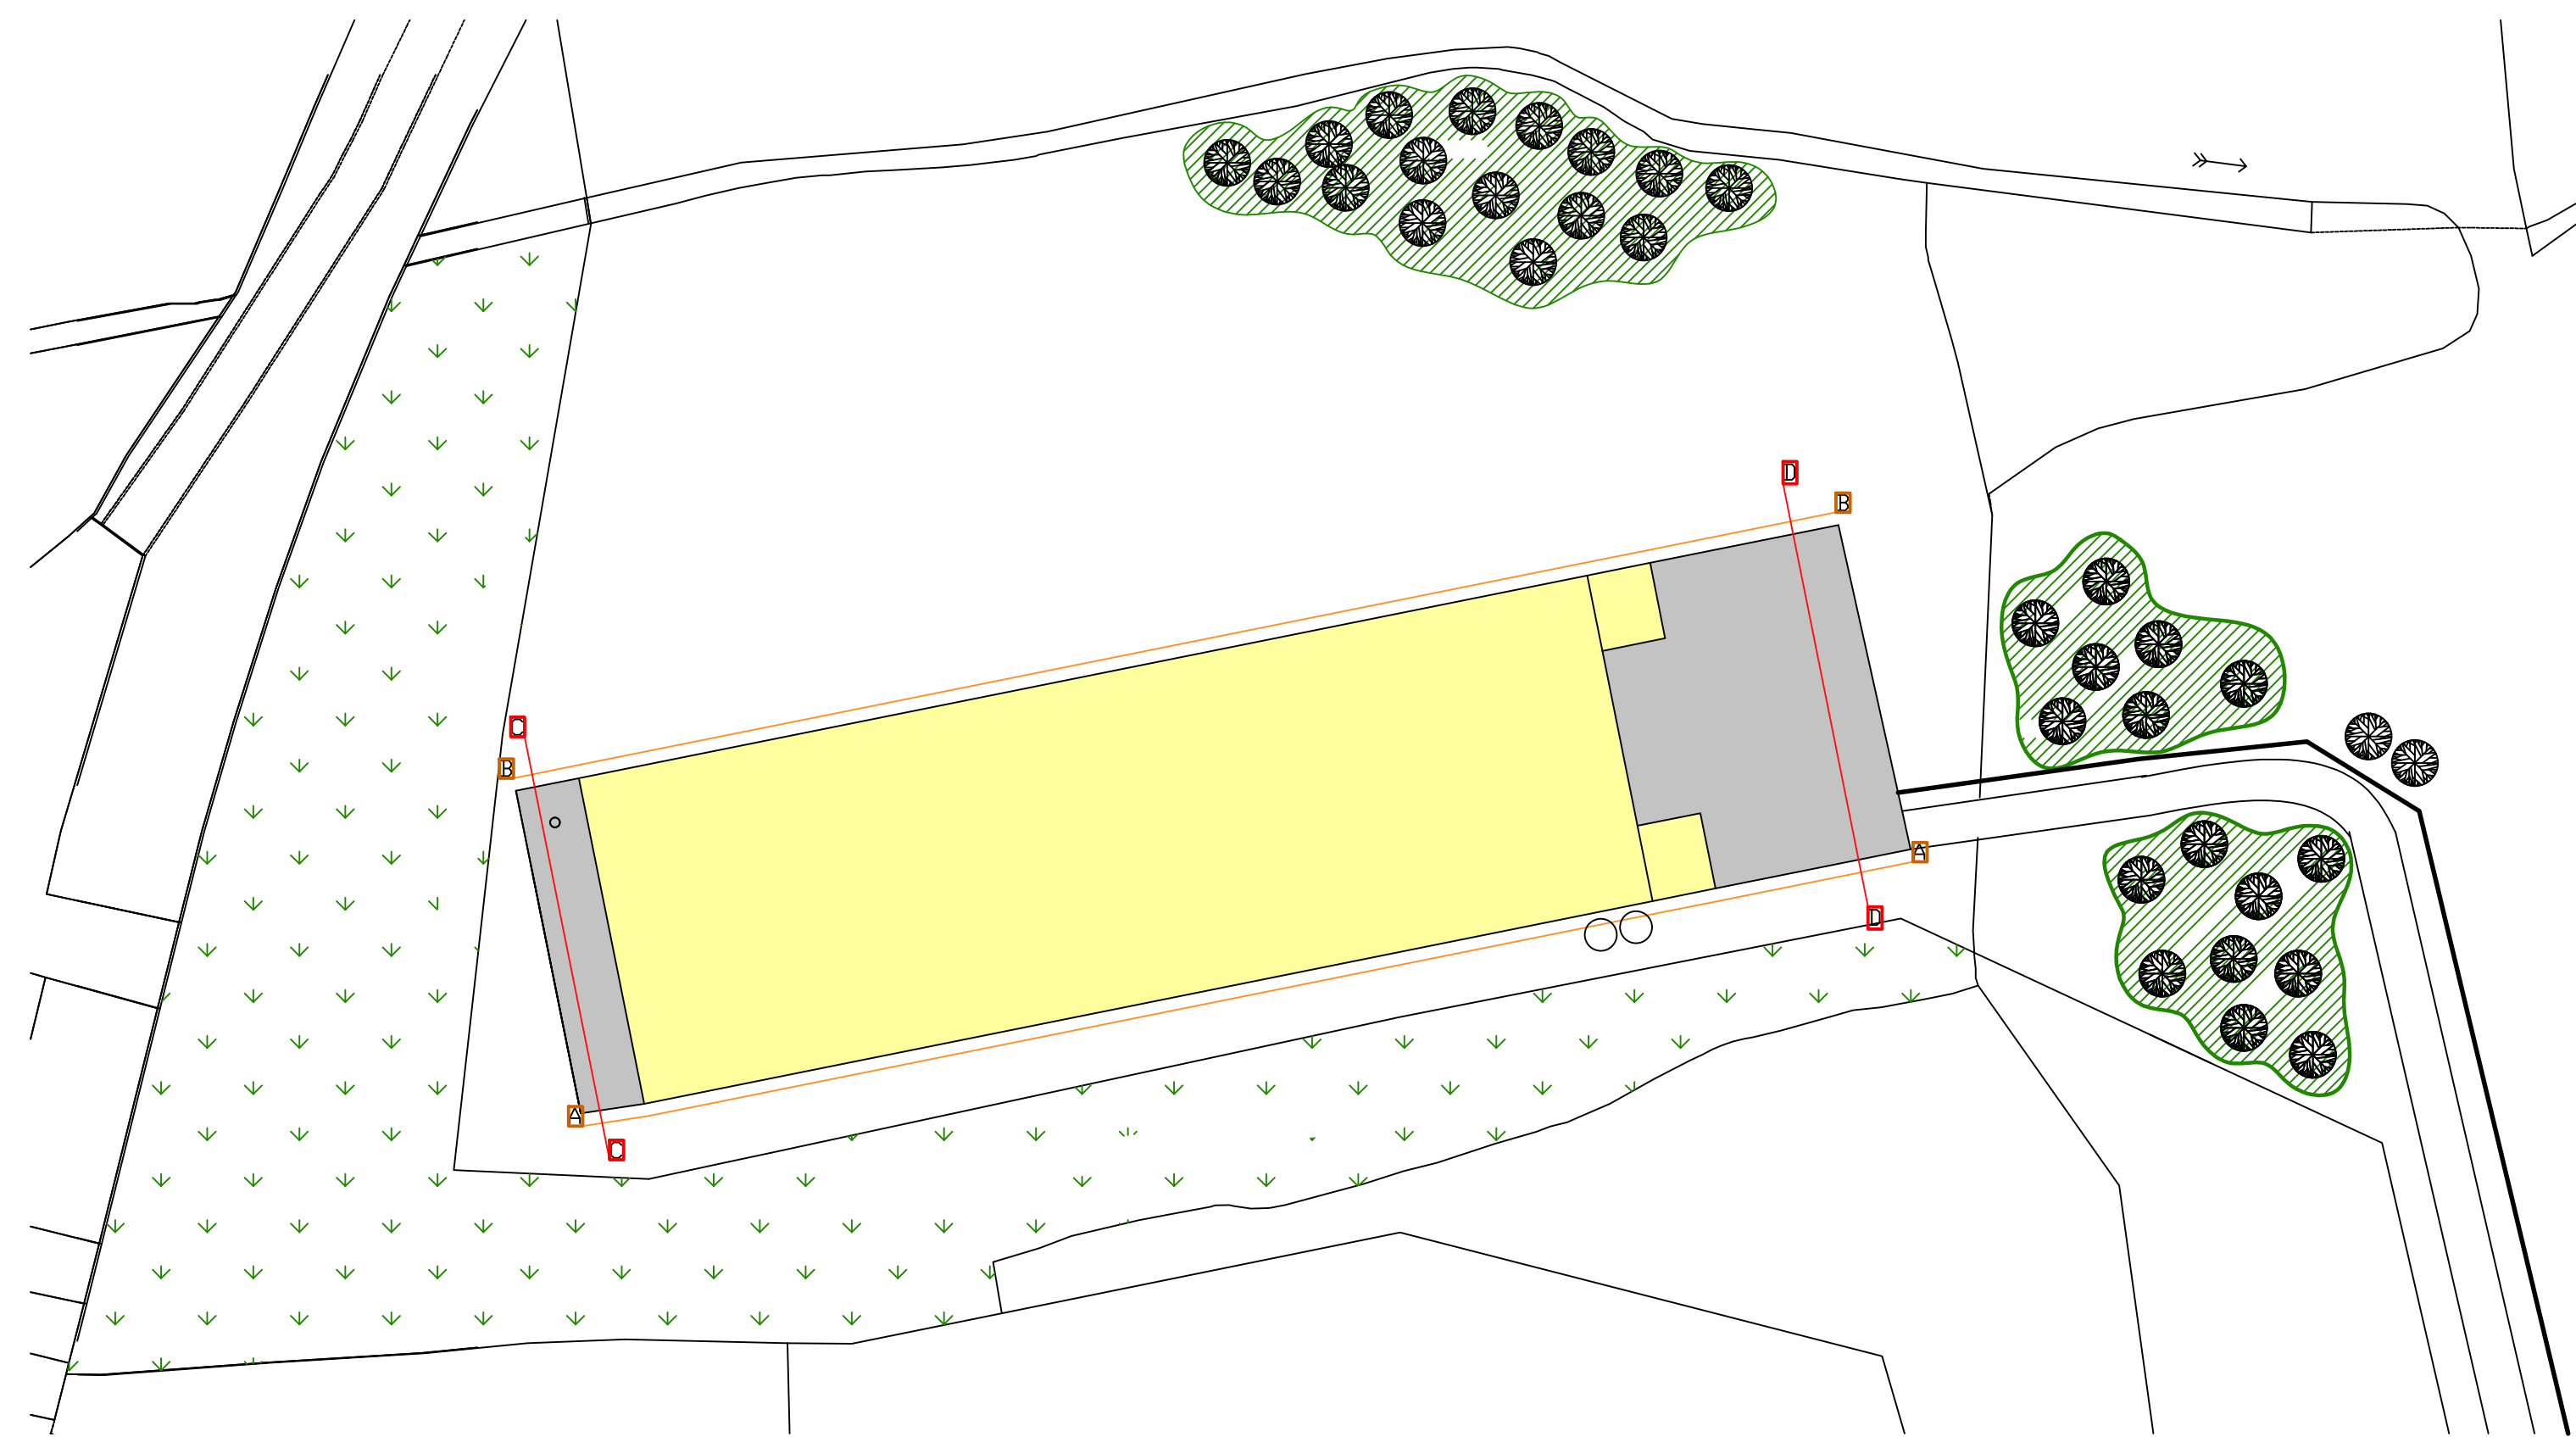

IAN PICK ASSOCIATES LTD
Specialist Agricultural & Rural Planning Consultants

Station Farm Offices
Wansford Road
Nafferton
Driffield
East Yorkshire
YO25 8NJ

T : 01377 253363
E : mail@ianpick.co.uk
W : www.ianpickassociates.co.uk

CLIENT

D & PJ Molloy
Talwrn Farm
Legacy
Wrexham
LL14 4ER

JOB TITLE

Poultry Rearing Unit

DWG. TITLE

Sections A1

SCALE

1=200/
1=500

DRN

SH

DWG. NUMBER

IP/PM/20

DATE

Jan 16

REV

-