


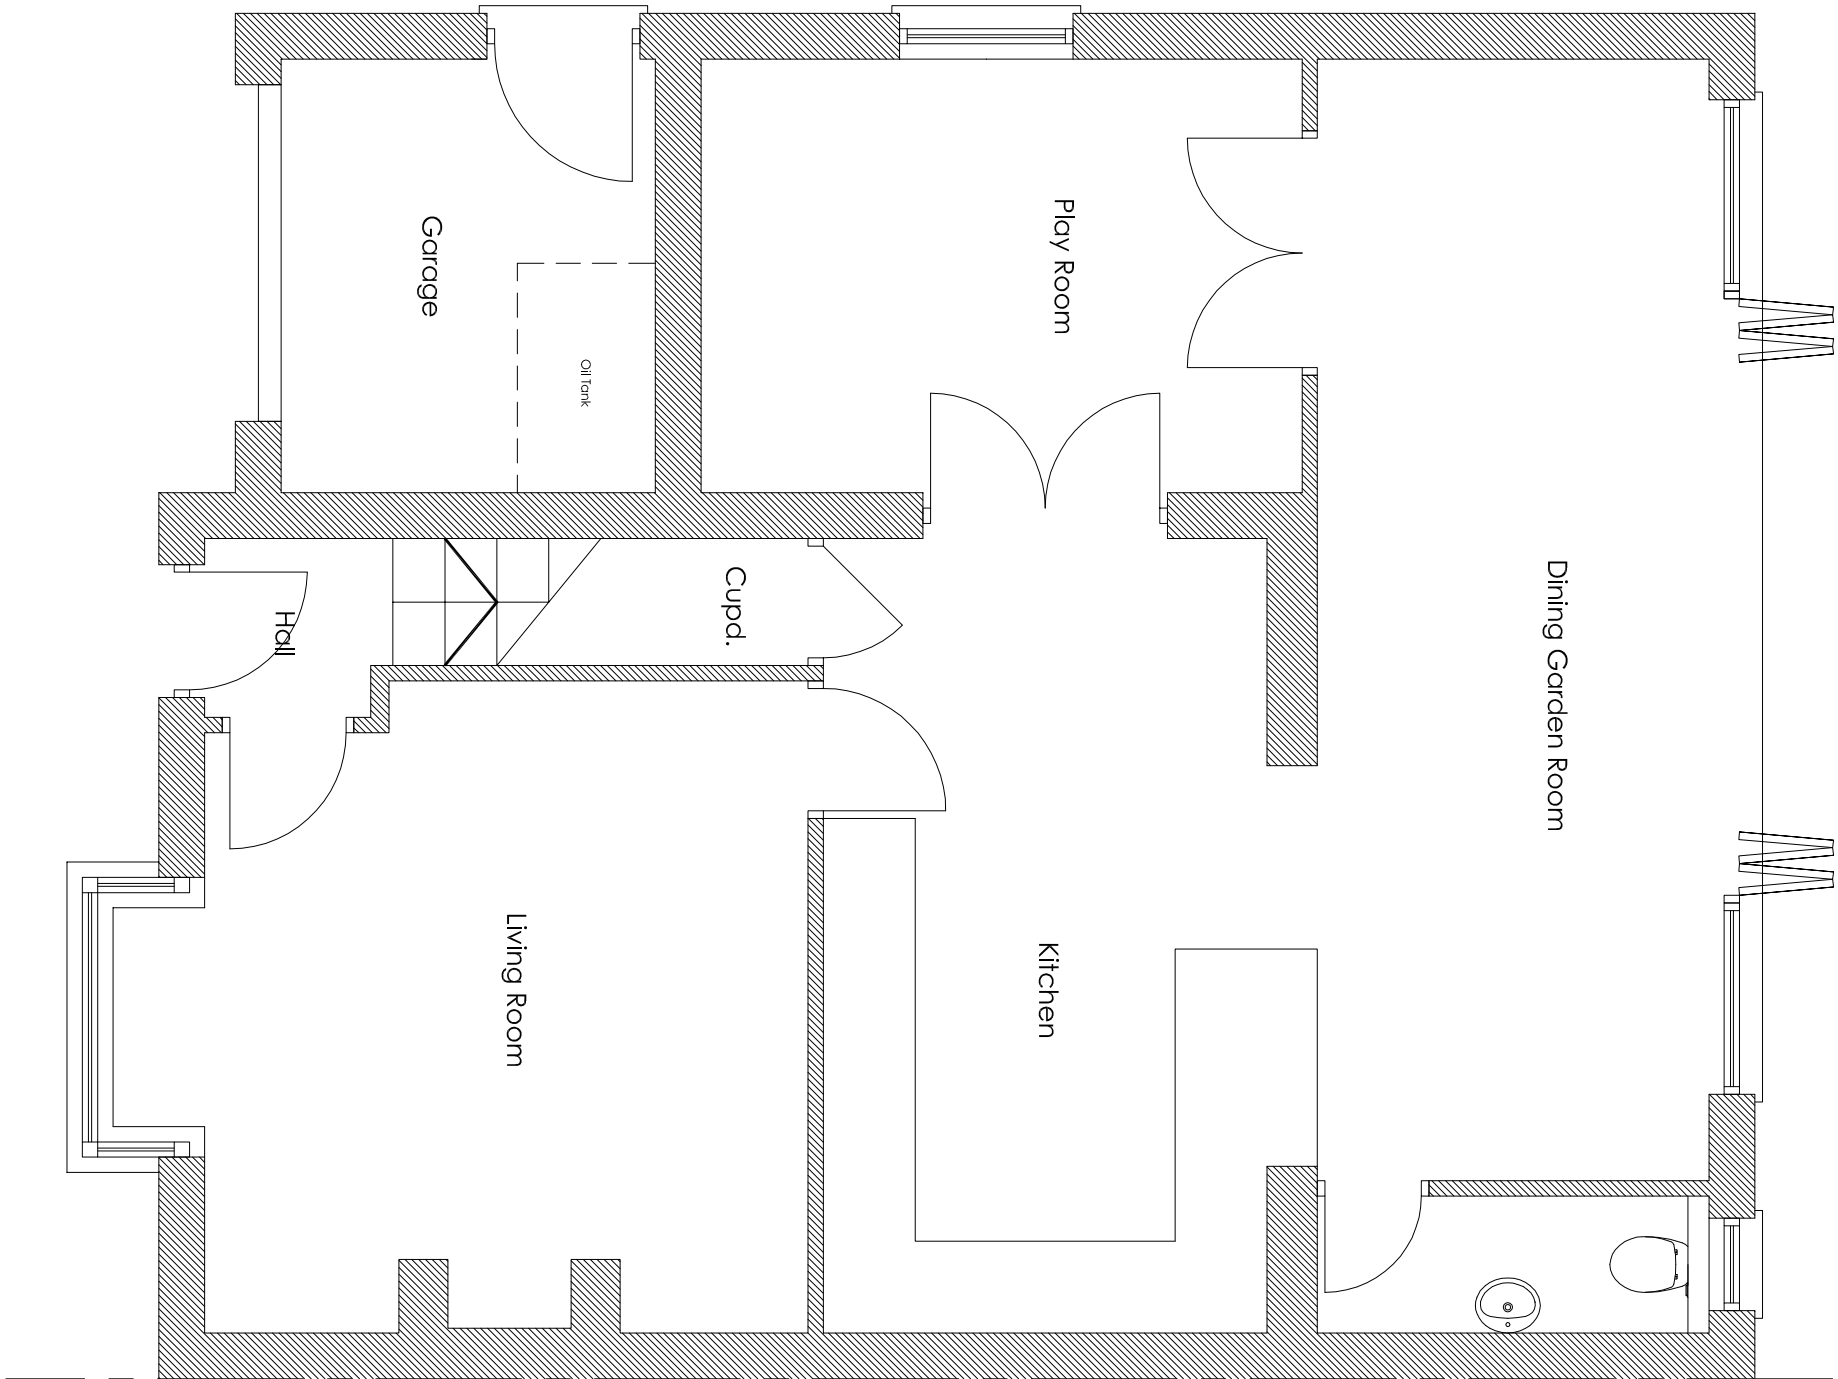

PROPOSED GROUND FLOOR PLAN

Scale 1:50

MR & MRS JONES
DUFFIELD, WHITCHURCH ROAD,
PENLEY, WREXHAM, LL13 0LS

PROPOSED GROUND FLOOR PLAN

DATE	SCALE	DRAWING NO.	REV.
OCTOBER 2015	Various	PL05	A

DO NOT SCALE