


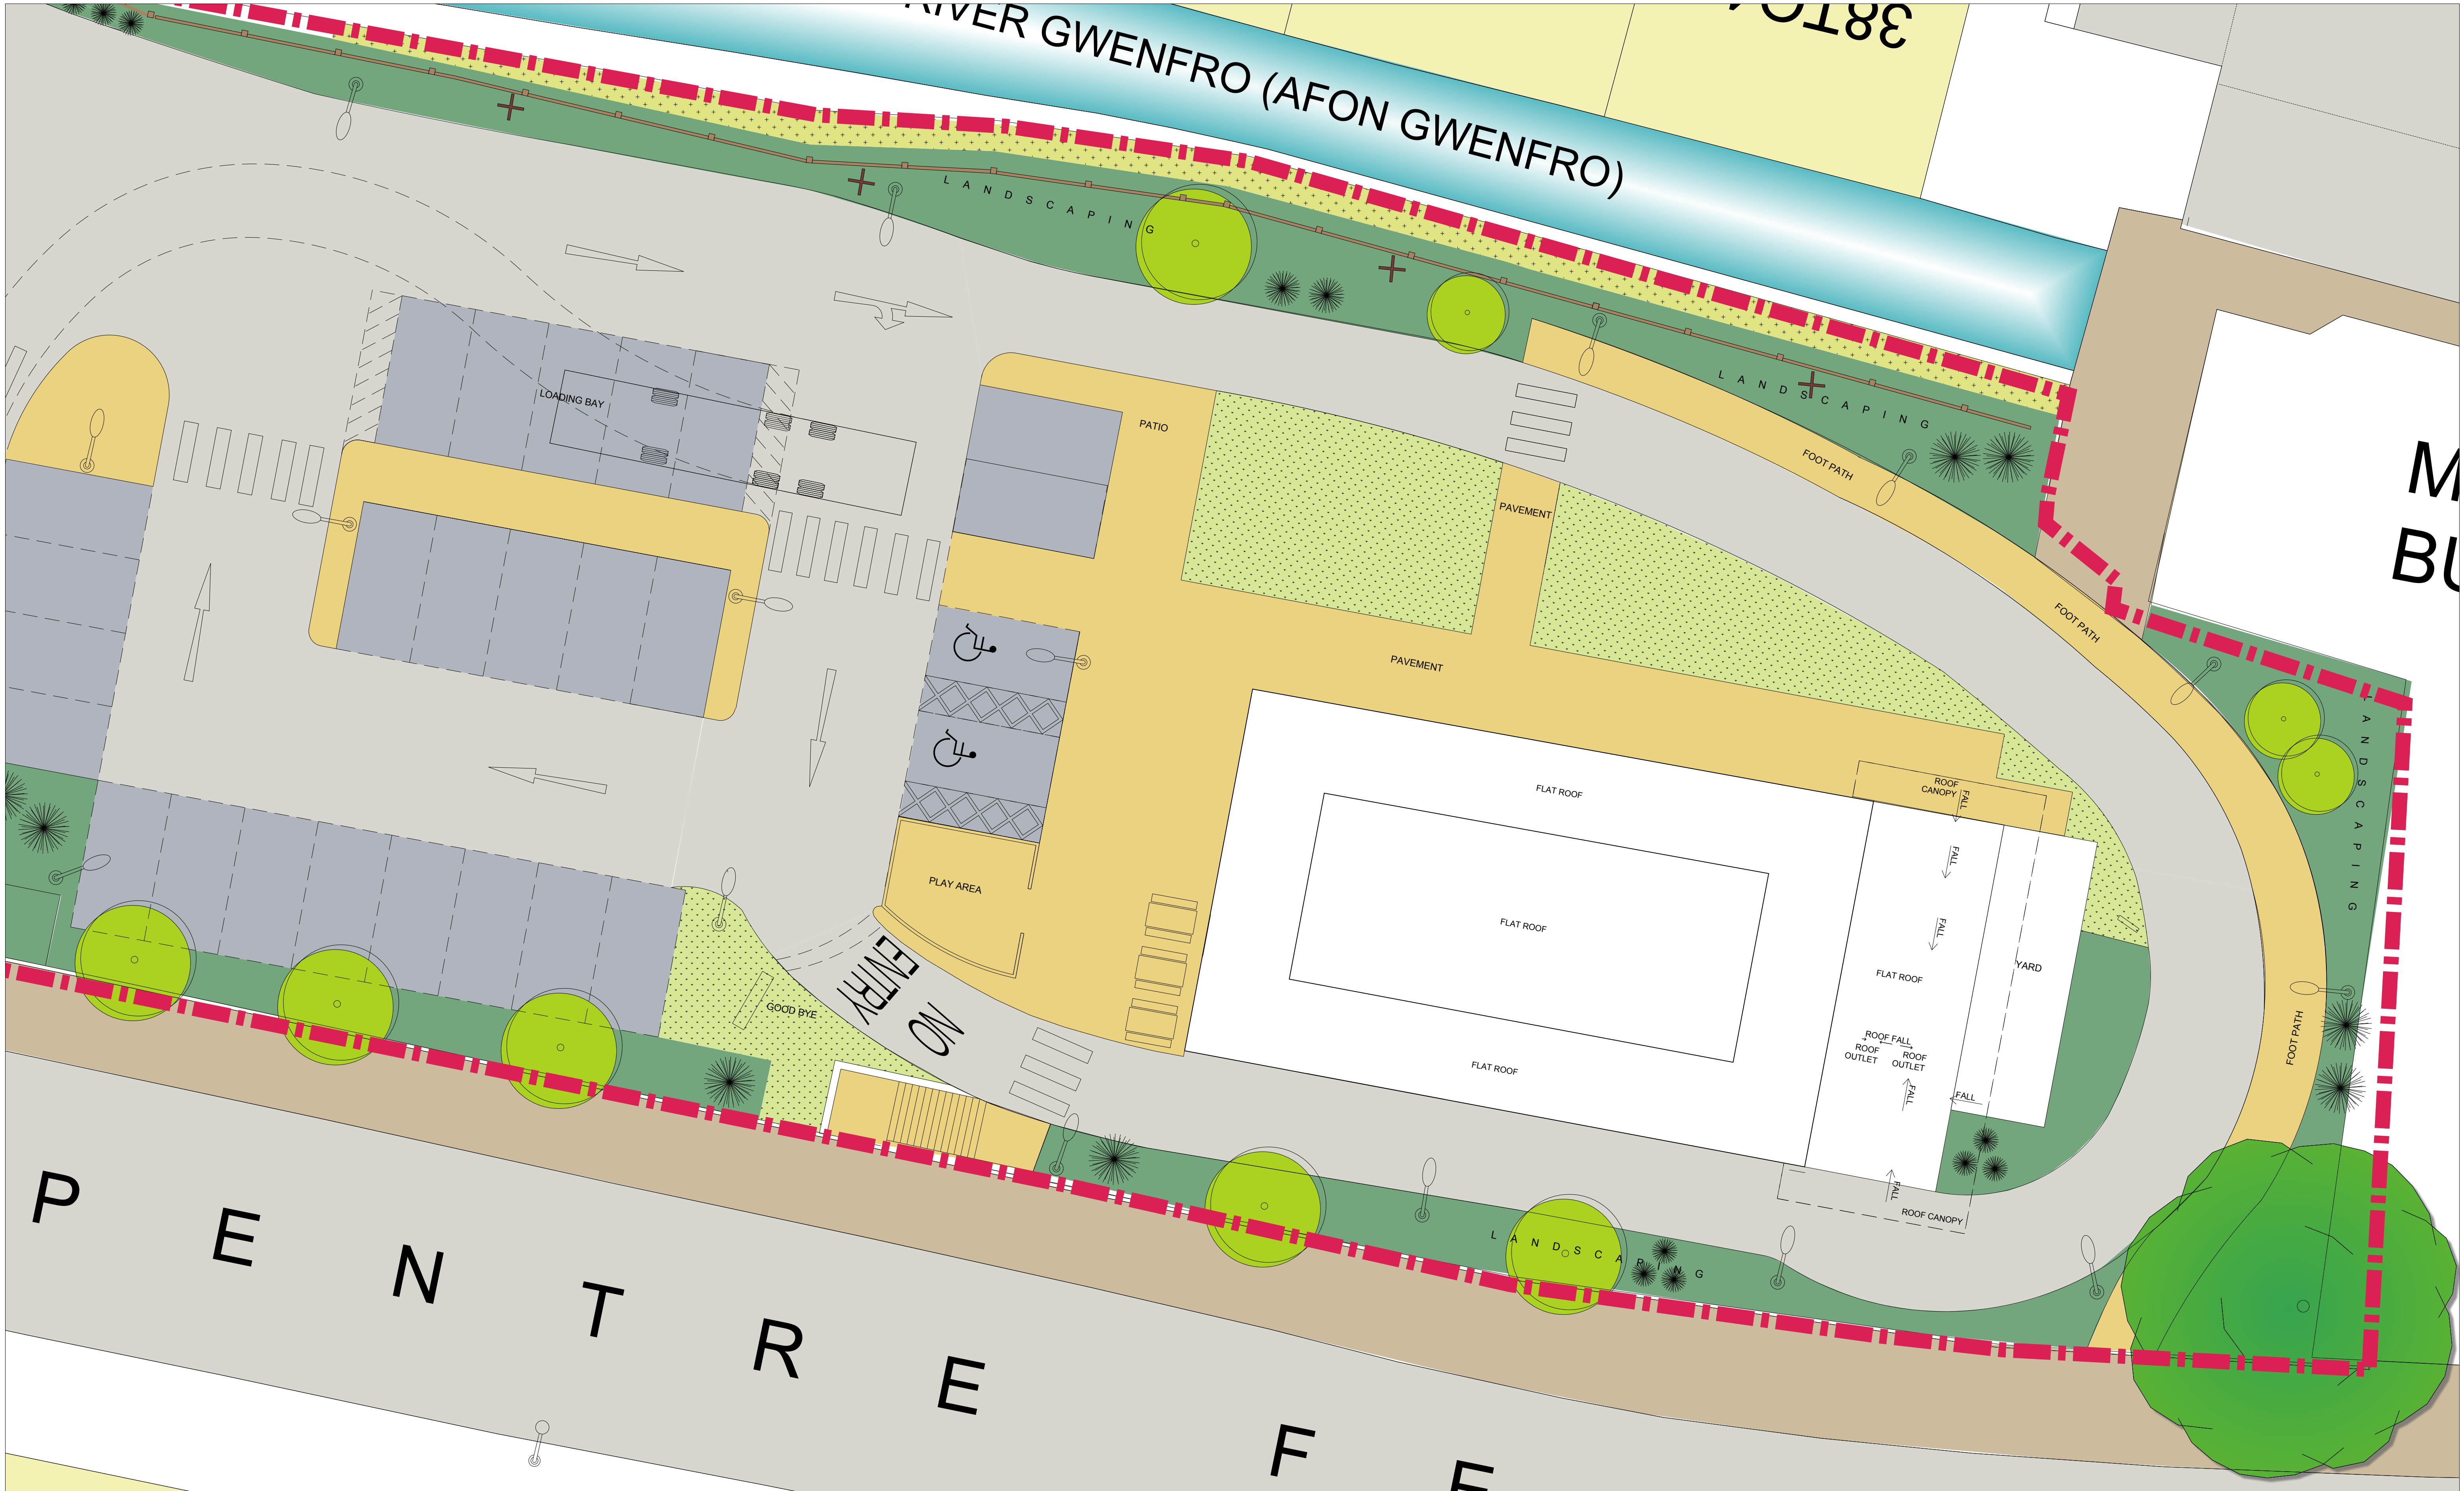

KEY PLAN

Existing Trees / Group Retained

Proposed Amenity Trees

Proposed Shrubs

Proposed Car Parking

Proposed Path

Existing Path

Proposed Scrubs with Native Species

Proposed Amenity Grass/ Landscaping

Proposed Amenity Shrub Planting

Proposed Acoustic Fence

Proposed Climber Planting

Existing Raised Crossovers

Proposed Raised Crossovers

REV	DATE	INL	DESCRIPTION	CHK	REV	DATE	INL	DESCRIPTION	CHK

PROJECT

ISLAND GREEN
DRIVE THRU RESTAURANT
WREXHAM

CLIENT

Henderson Retail
Warehouse Fund

ARCHITECT

Chapman Taylor
INTERNATIONAL | ARCHITECTS | MASTERPLANNING | DESIGNING
10 Eastbourne Terrace
London W2 6LG
t +44 (0)20 7371 3000
f +44 (0)20 7371 1949
www.chapmantaylor.com

DRAWING TITLE

ROOF PLAN FAST FOOD
RESTAURANT LAYOUT

JOB NUMBER	SCALE	DRAWN BY	FIRST ISSUE
A816/IGW	1:100@A1	IMcN	JUNE 2015

COMPANY CODE	BUILDING / ZONE	LEVEL	CATEGORY	DRAWING No.	REVISION
CTL	XXX	20	(00)	2006	01