


STATISTICS

Description	Symbol	Avg	Max	Min	Uniform	Min/Avg
Drive Thru Parking	+	38 lux	70 lux	13 lux	0.19	0.34
Drive Thru Pick Up	+	39 lux	64 lux	19 lux	0.28	0.46
Drive Thru Delivery	+	49 lux	80 lux	19 lux	0.23	0.37
Main Car Park	+	24 lux	57 lux	8 lux	0.14	0.33
Residential Street Light	+	1 lux	21 lux	0 lux	0.00	0.00

LUMINAIRE SCHEDULE

Symbol	Label	Qty	Comments	Description
⬢	A	11	FITS 60W AY BLS column	FACTORY STREET LIGHT WITH BLACK LIGHT SHIELD
⬢	B	13	FITS 60W AY BLS column	FACTORY STREET LIGHT WITH BLACK LIGHT SHIELD
⬢	C	4	FITS 36LED PV BLS	FACTORY SMALL WITH BLS
⬢	D	15	FITS 60W AY BLS column	FACTORY STREET LIGHT WITH BLACK LIGHT SHIELD
⬢	E	0	FITS 60W AY BLS column	FACTORY STREET LIGHT WITH BLACK LIGHT SHIELD

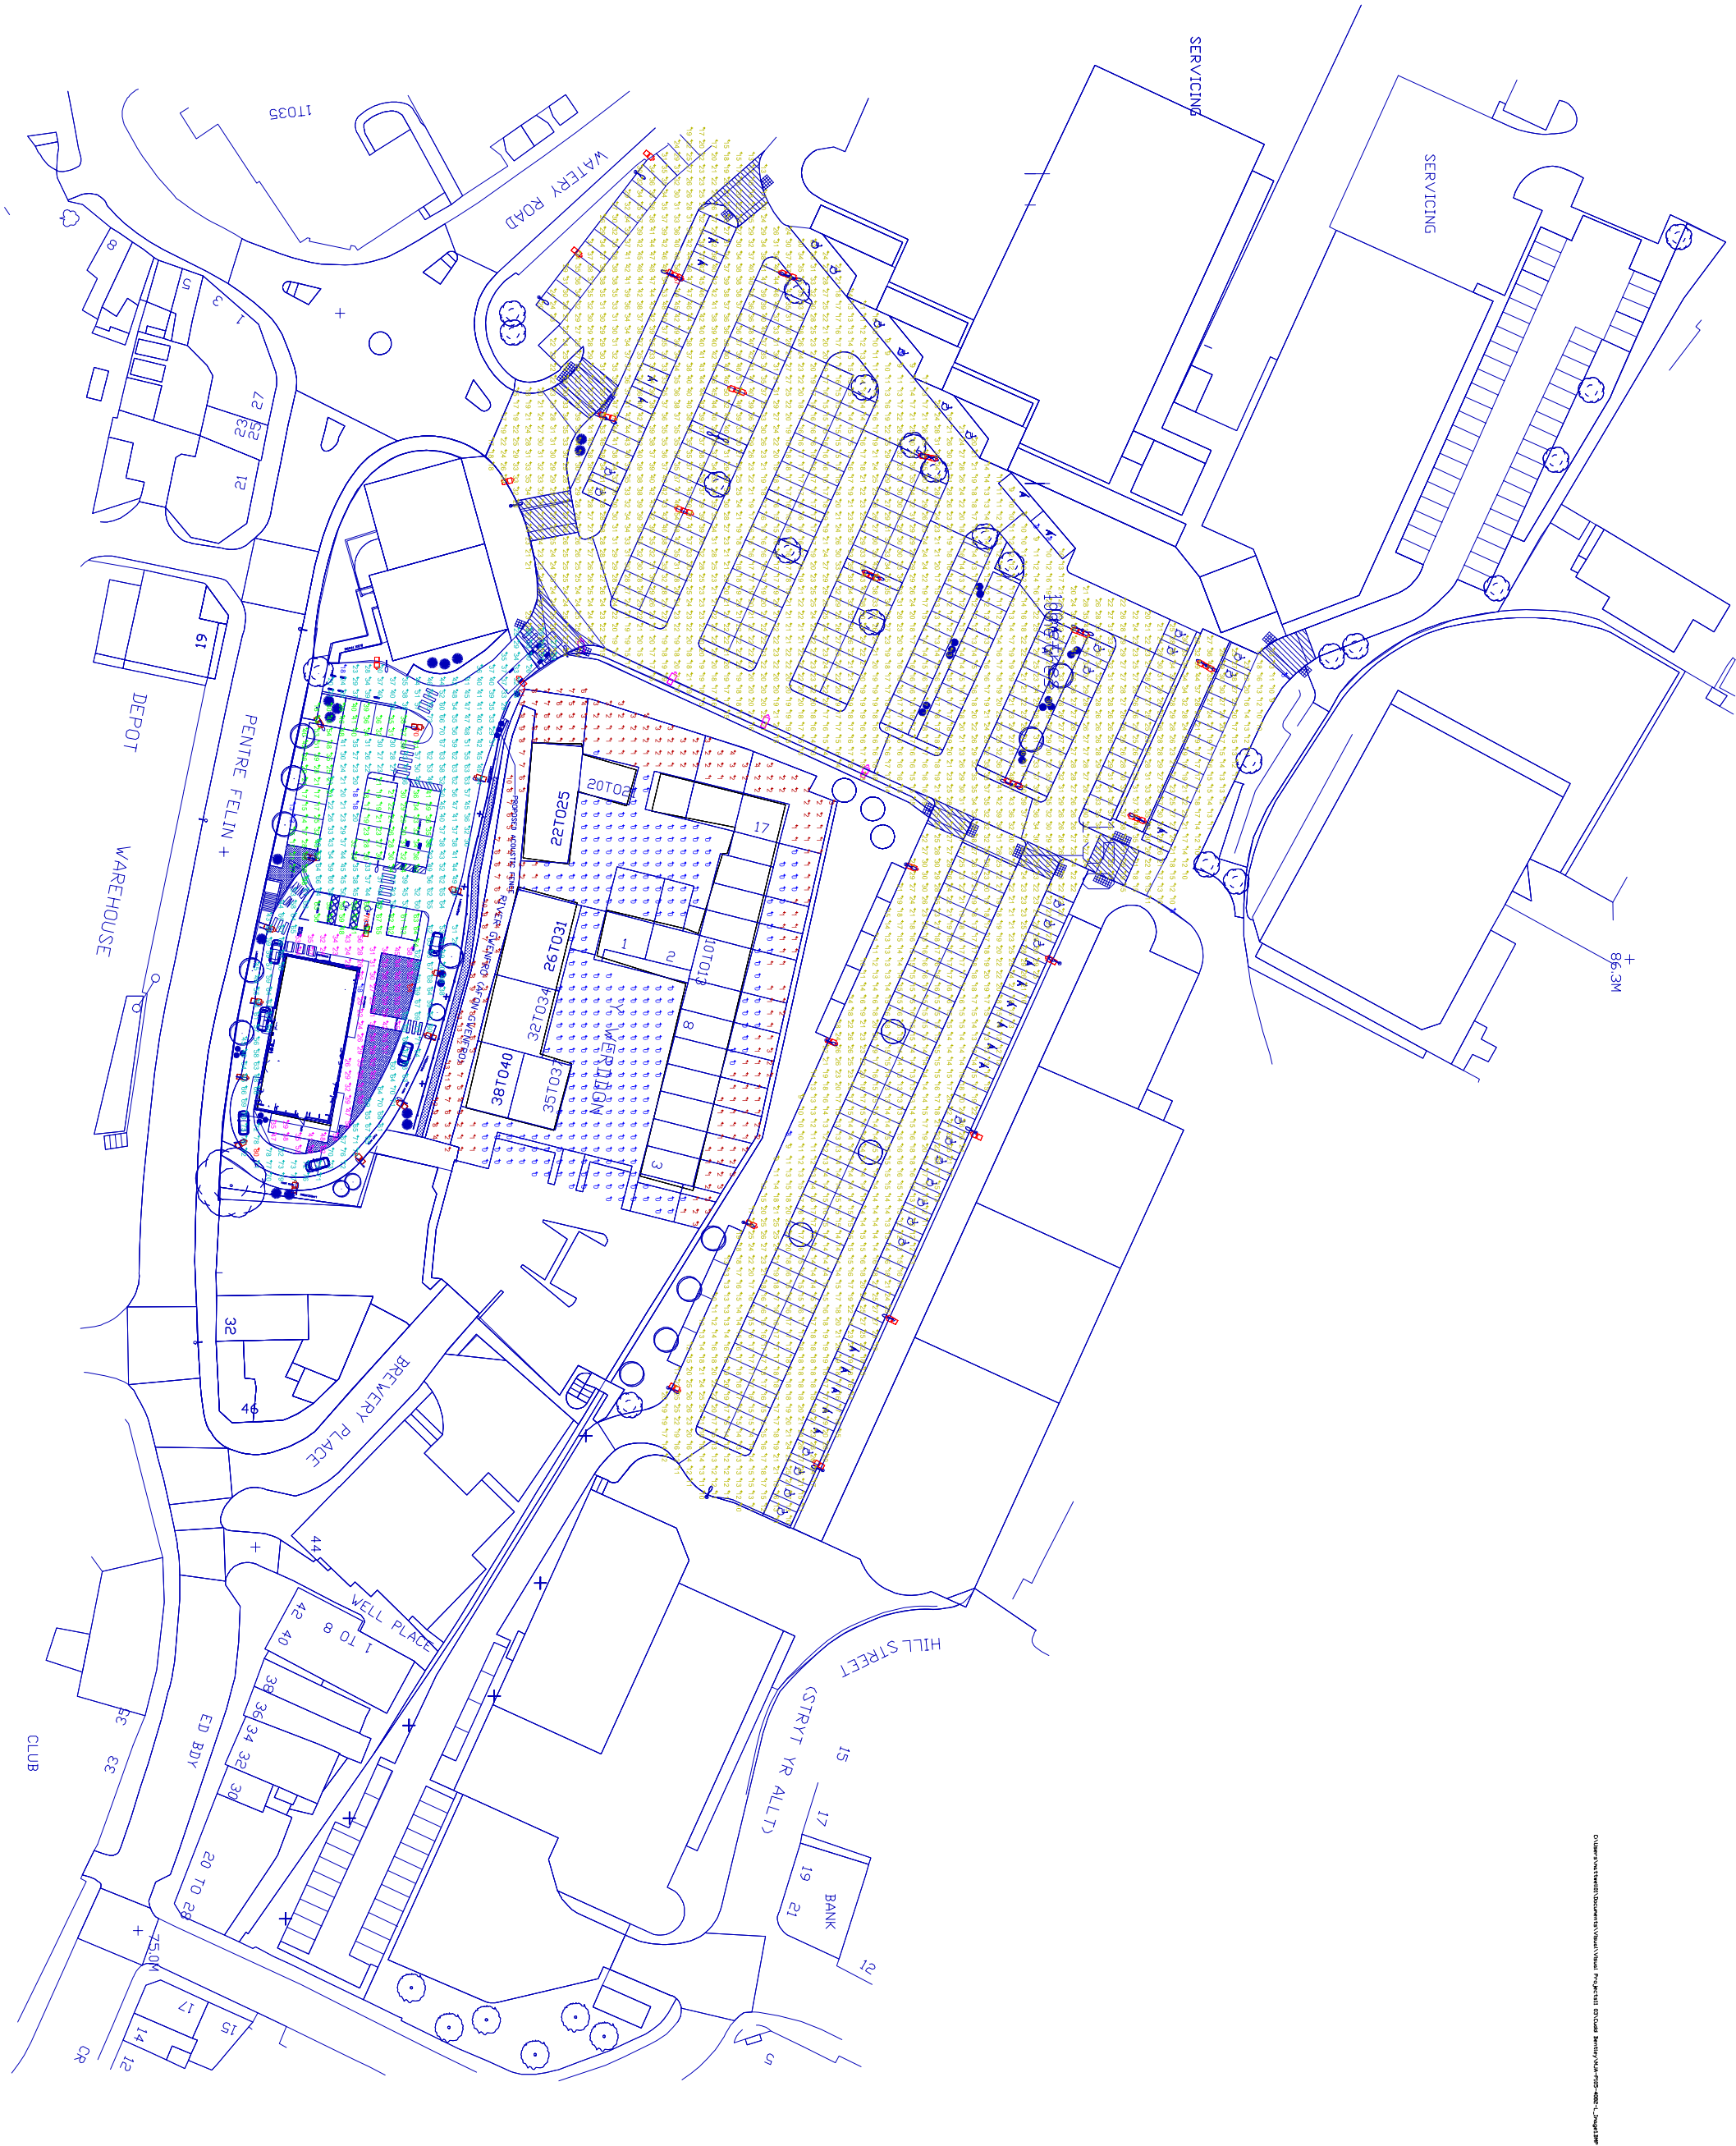

ISLAND GREEN RETAIL PARK
EXTERNAL LIGHTING - FINAL LAYOUT
CUDD BENTLEY - SOLIHULL

Designer

Martin Atwell

Date

Nov 20 2015

Scale

1:500@A0

Drawing No.

MLA-P-105-4082-L