


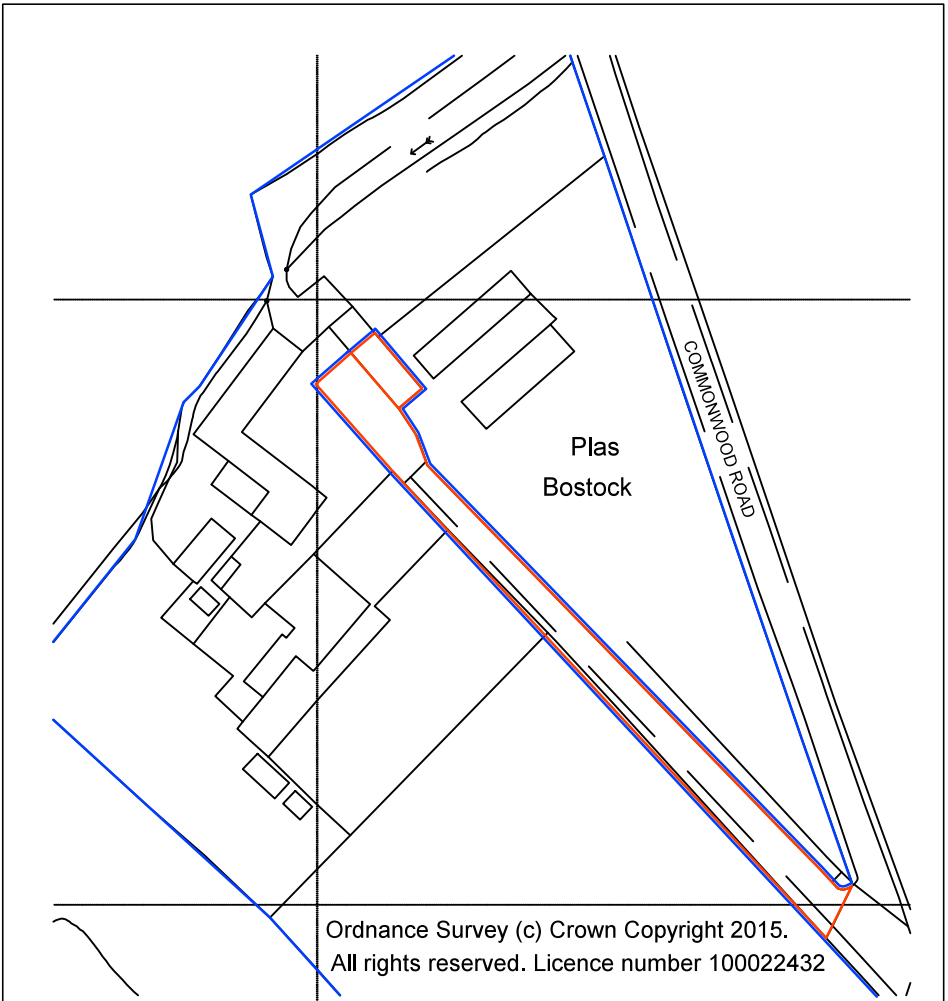
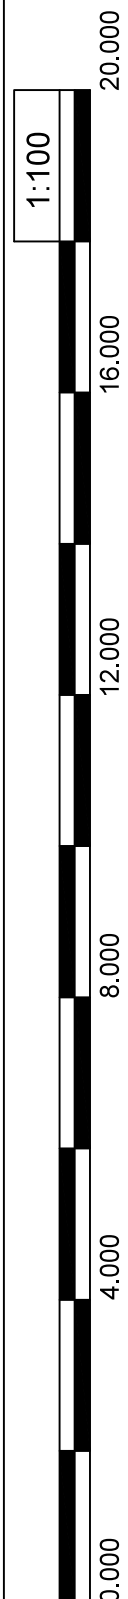
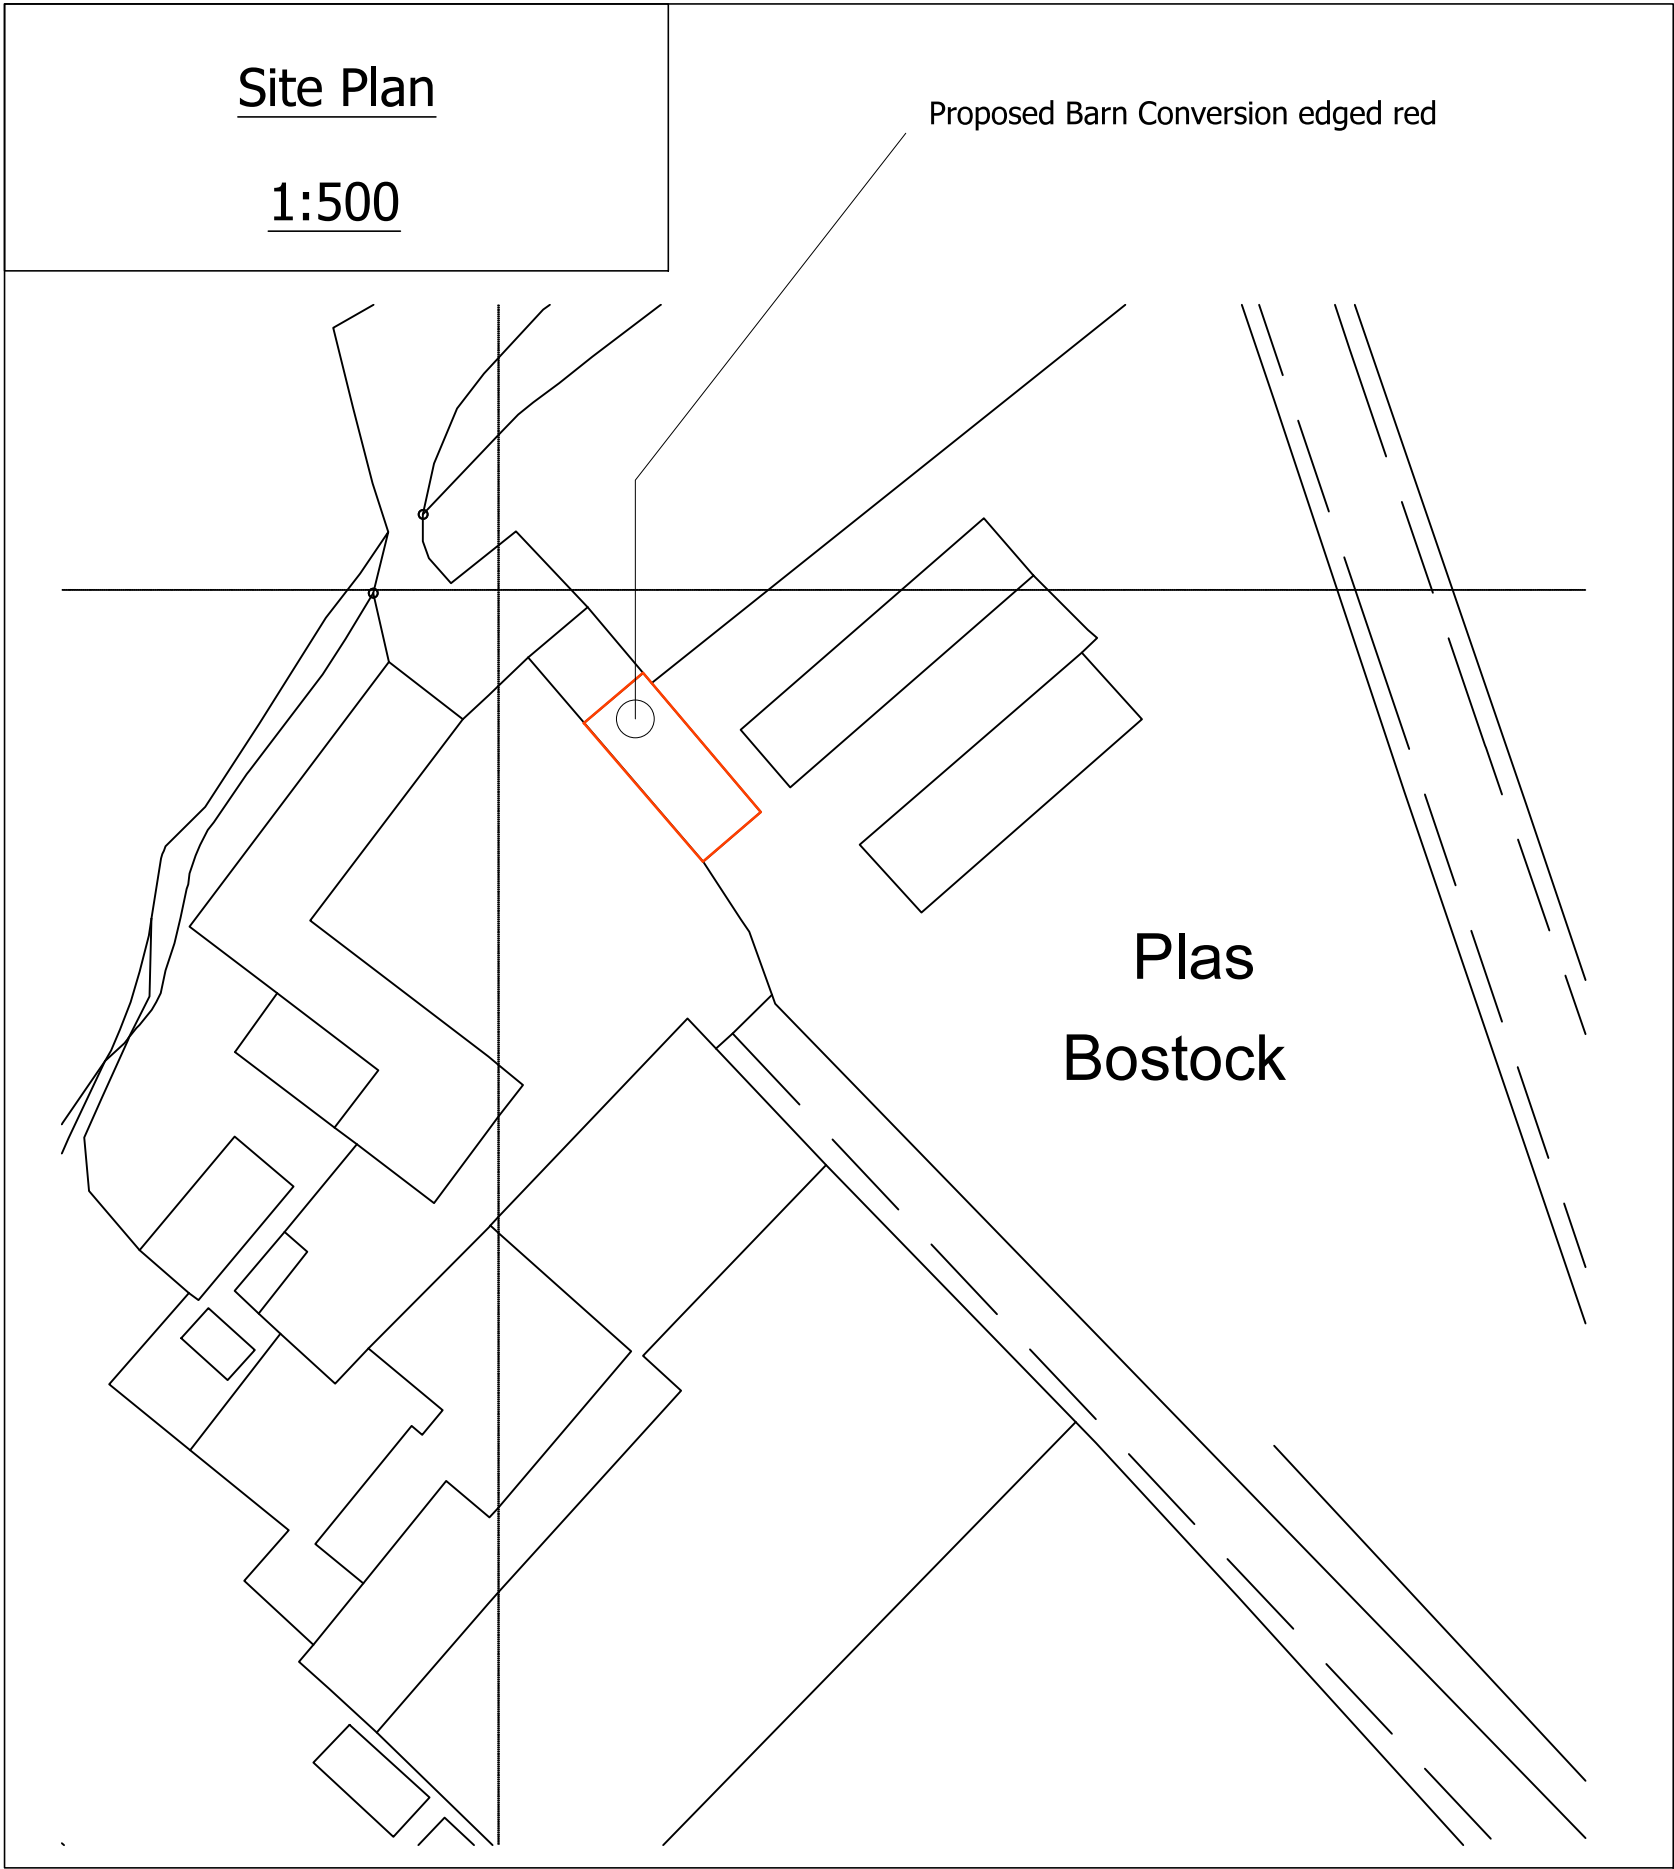


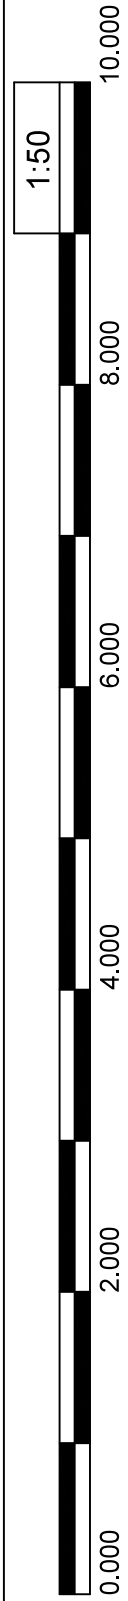


Location Plan 1:1250

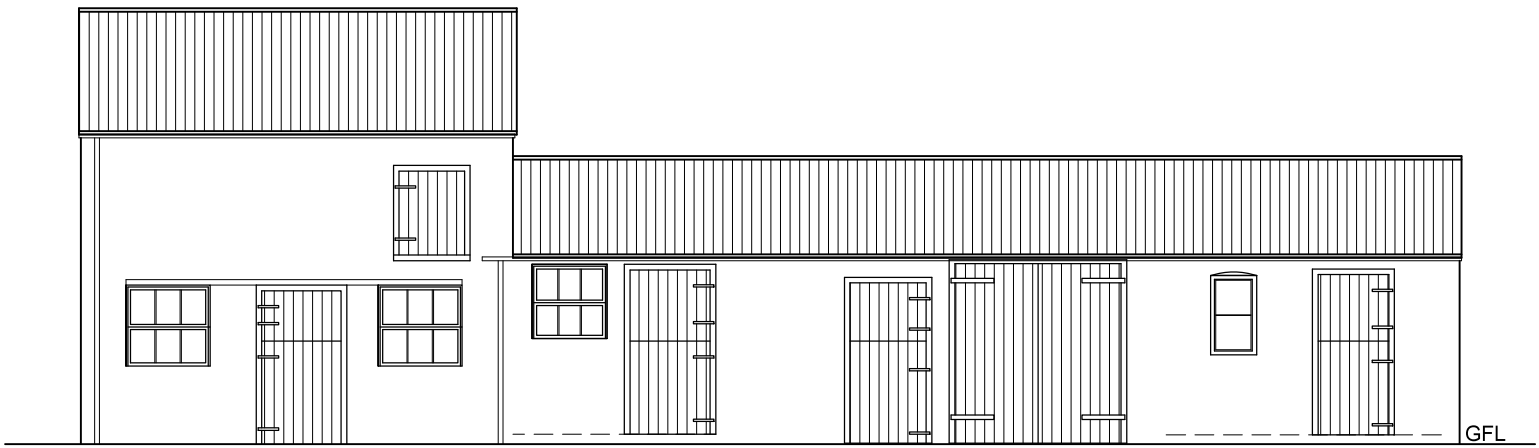


West Elevation

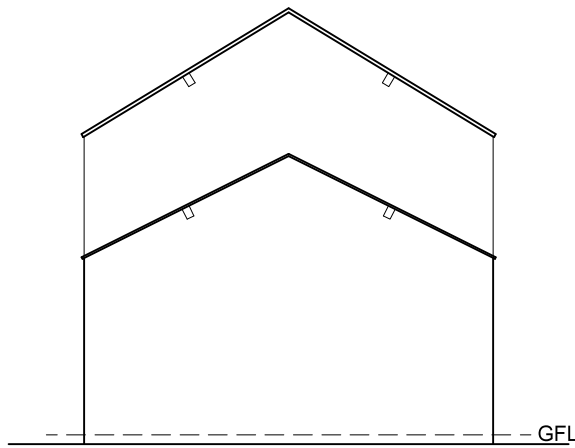


South Elevation

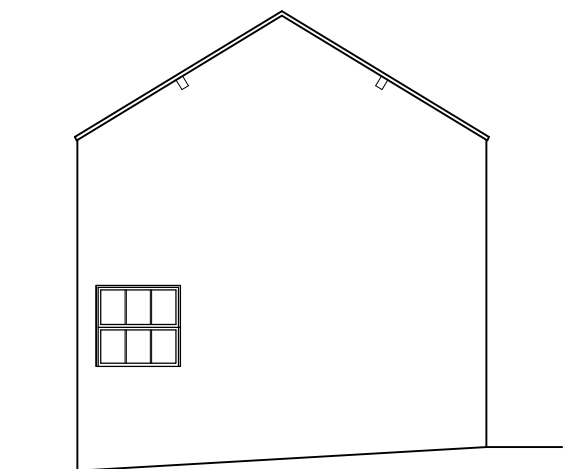

North Elevation

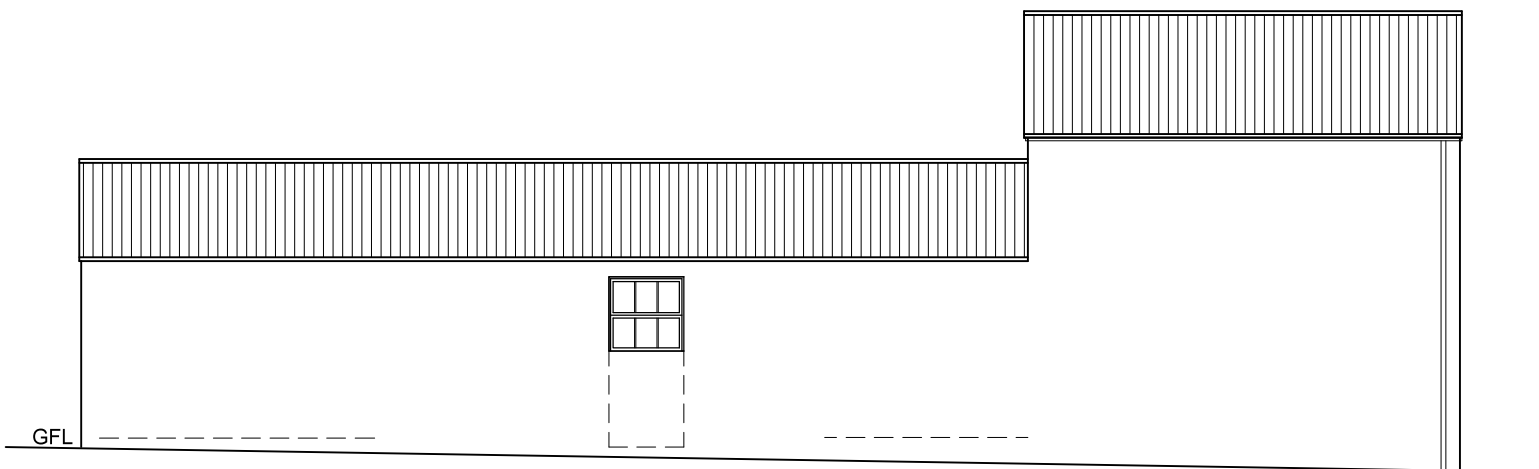


East Elevation

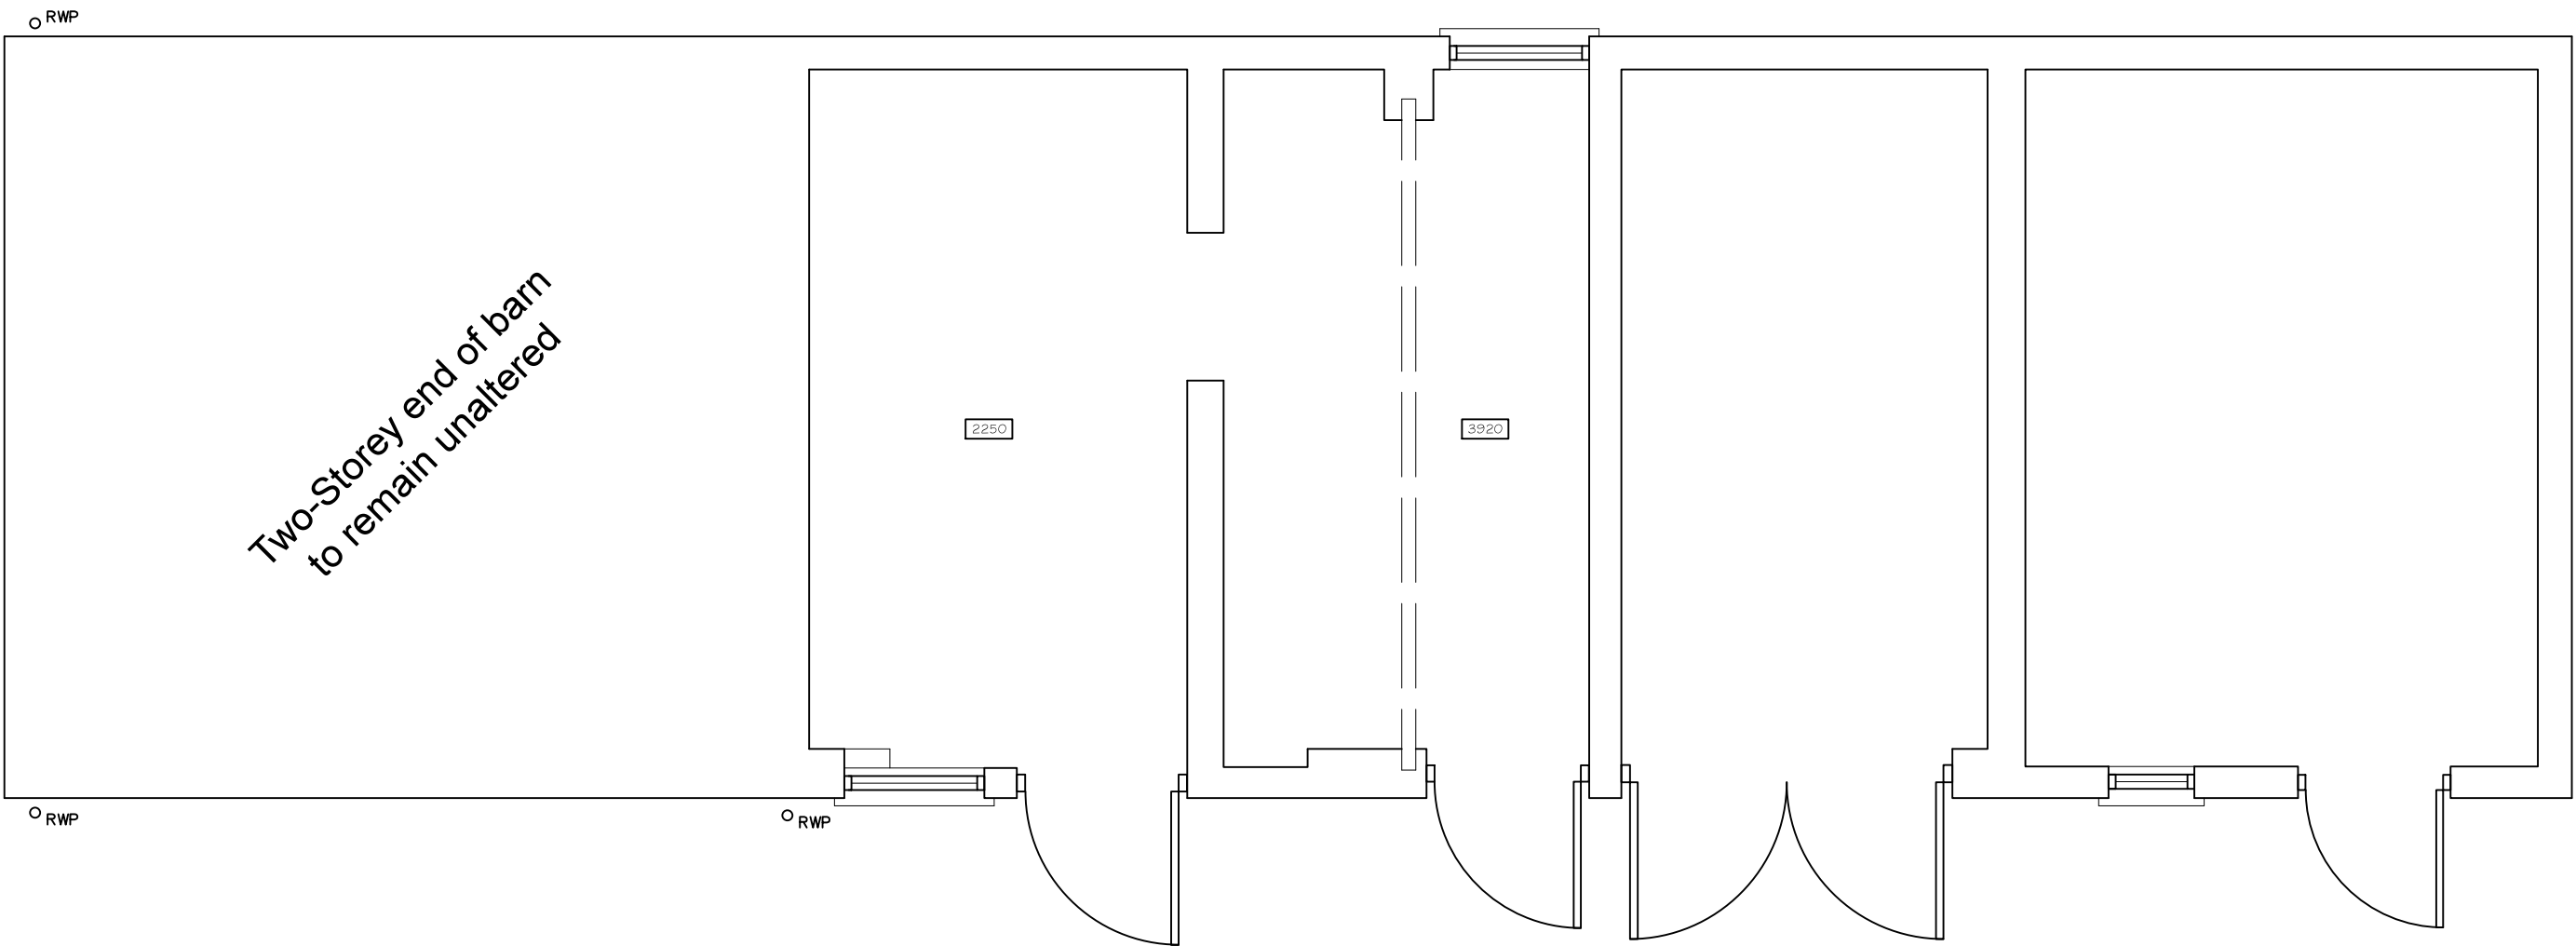

Ground Floor

Portman Surveyors Ltd.©
Note:
This drawing is copyright protected; do not scale off, all dimensions are to be checked on site by contractor. Contractor to report any discrepancies in dimensions, errors or omissions prior to commencing work.
Portman Surveyors Ltd. take no responsibility for any unauthorised use of the information contained herein.

A	30.9.15	Extent of ownership clarified
Rev	Date	Comment

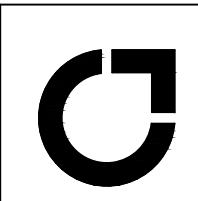**Portman Surveyors Ltd**
Chartered Building Surveyors

**RICS**

The Studio
Tarpoley Business Centre
Nantwich Road
Tarpoley
Cheshire CW6 9UT
Tel/Fax: +44 (0)1829 732696
Mobile: +44 (0)7812 021070
e: rob.lee@portmansurveyors.com

Client:	Date:
Mr & Mrs R Davies	May 2015
Project:	
Proposed Barn Conversion at Red Hall, Plas Bostock, Commonwood, Wrexham. LL13 9TF	
Drawing Title:	Scale:
LOCATION PLAN	1:50, 100 500 & 1250
EXISTING	Status:
Floor Plan's and Elevations	
Drawing No:	Rev:
A_154_01	A