


This drawing is copyright of the original Designer.
All rights reserved.
Site dimensions must be taken prior to commencement of the works.
Any discrepancies must be reported immediately.

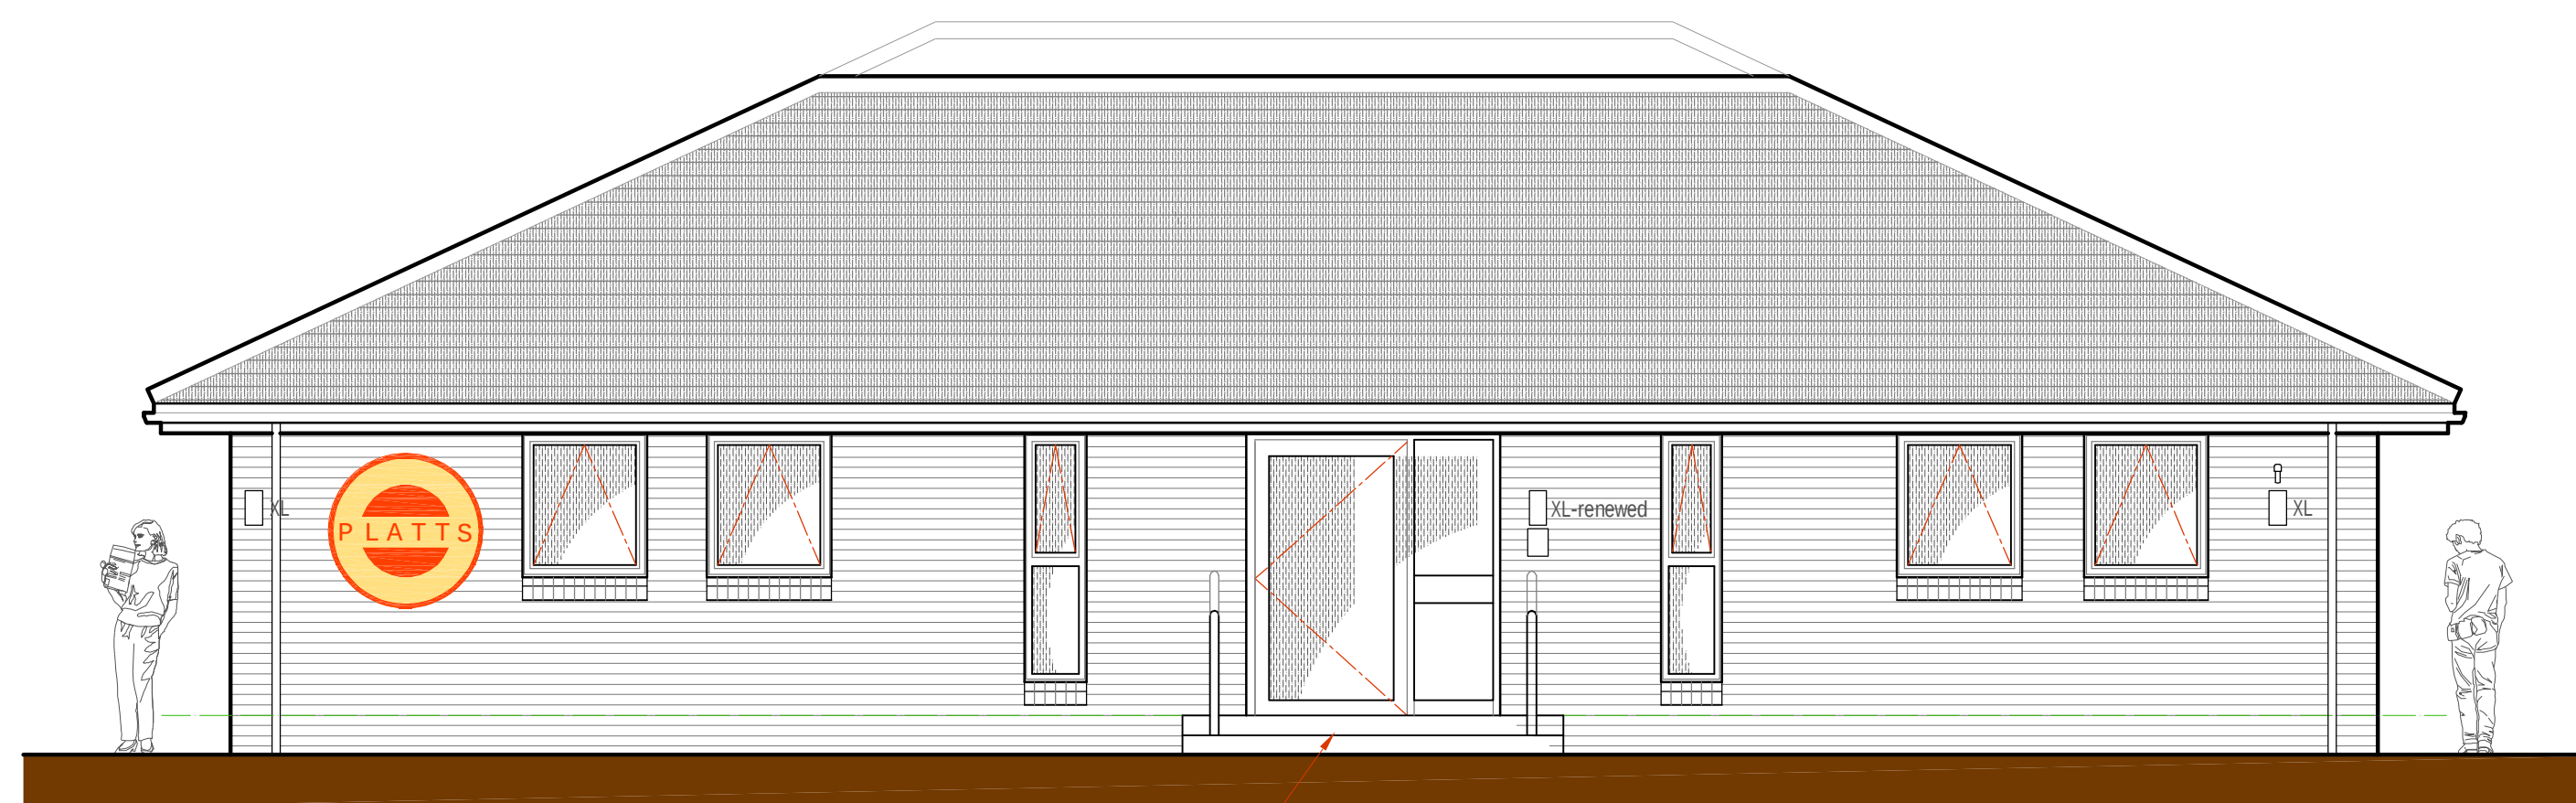


Front Elevation as Proposed.

Scale 1-50.

Entrance ramp area to be reconfigured-details to be agreed.
Entrance doors to be removed and new door and screen to be provided.


A

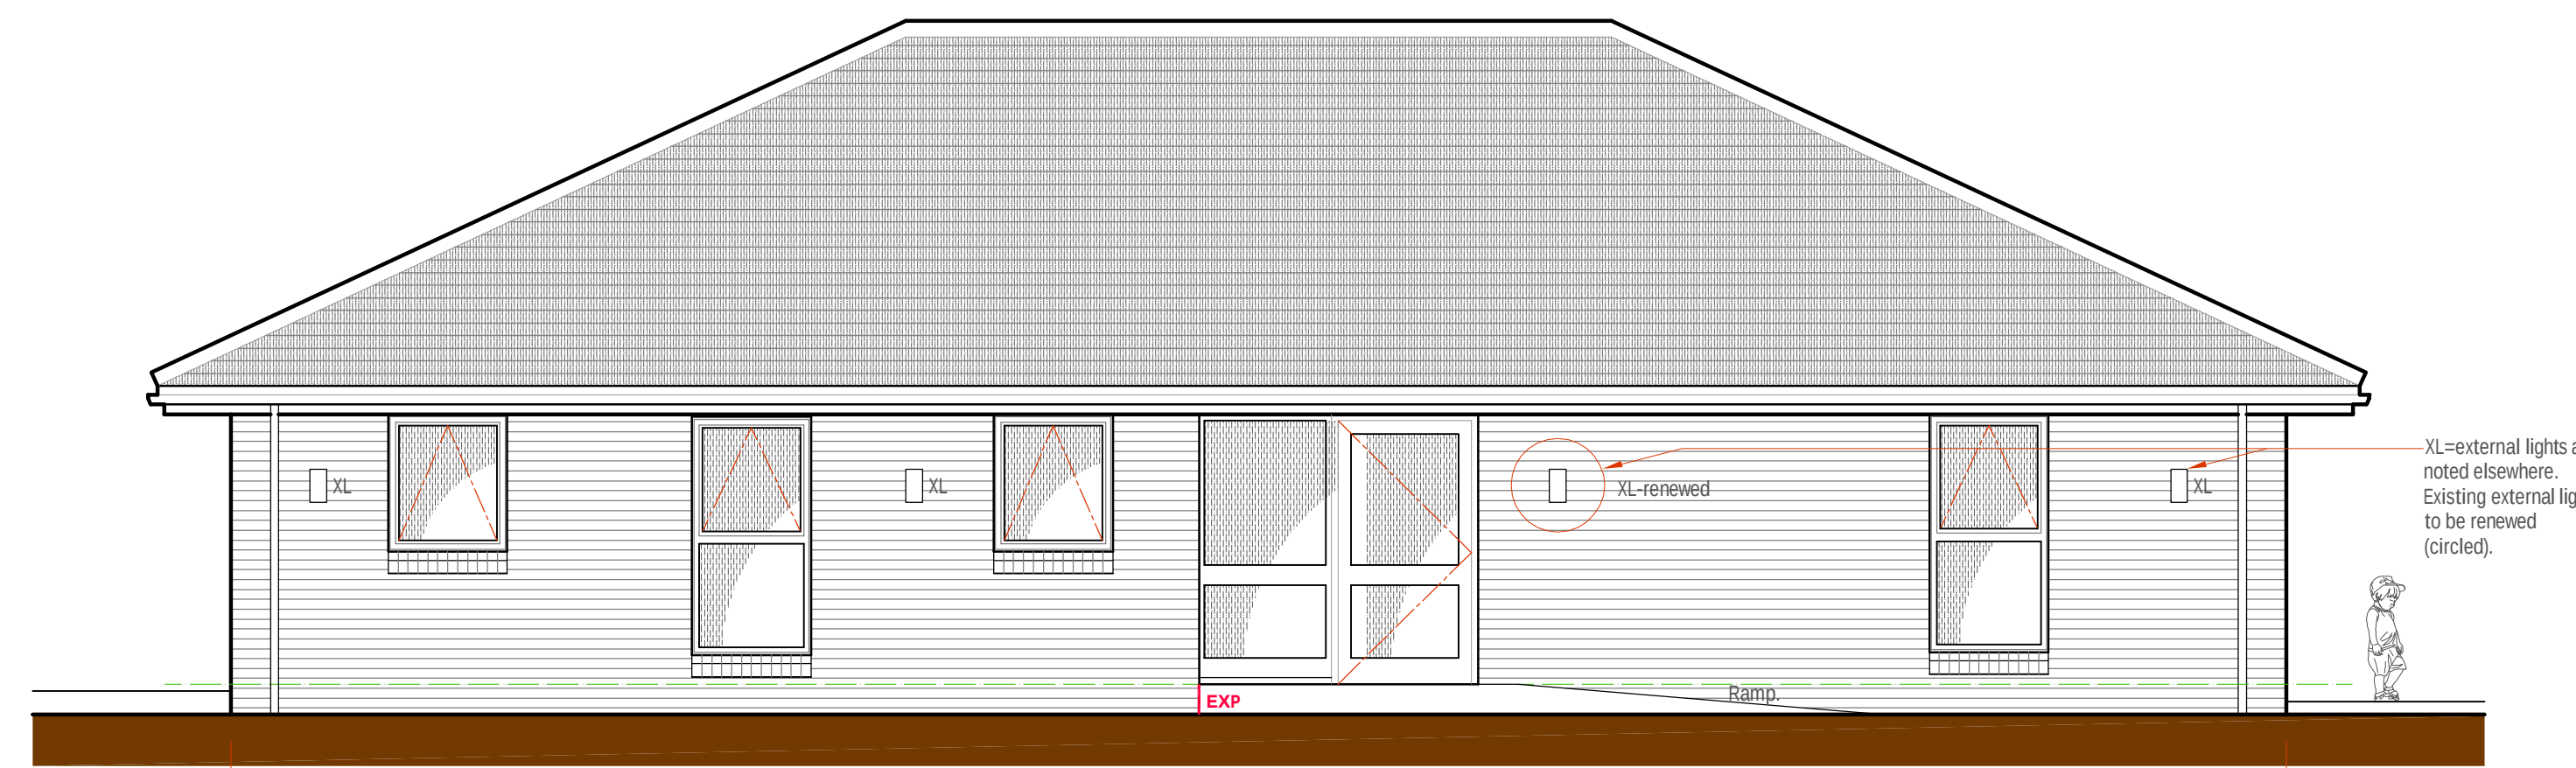

Rear Elevation as Proposed.

Scale 1-50.


C

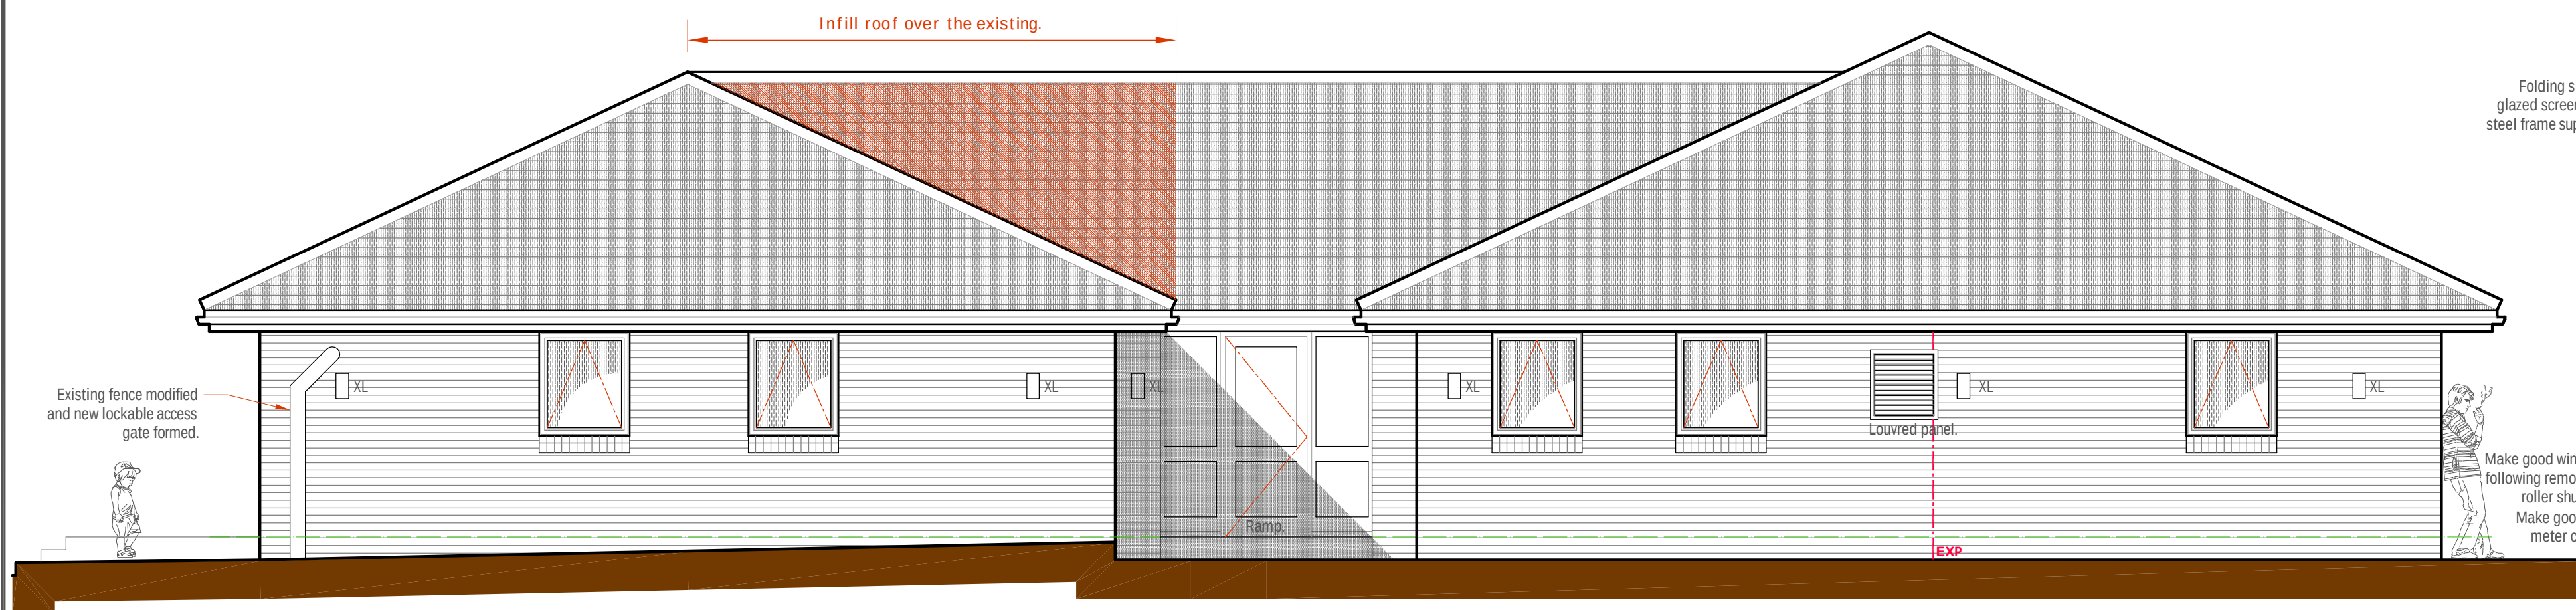

RHS Side Elevation as Proposed.

Scale 1-50.


B

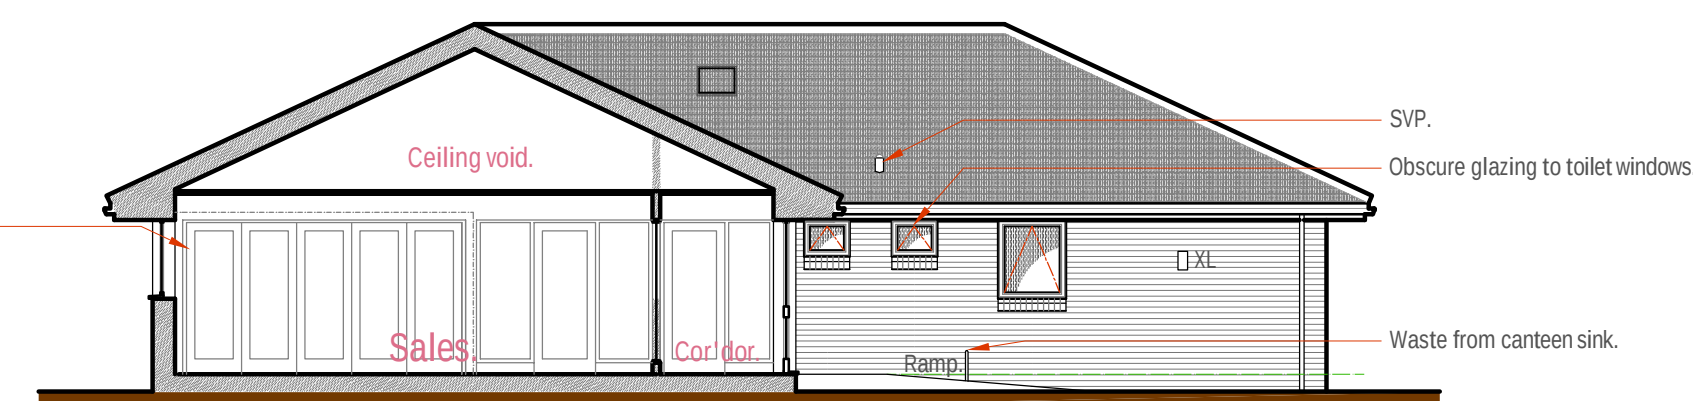

Elevation E as Proposed.

Scale 1-100.


E

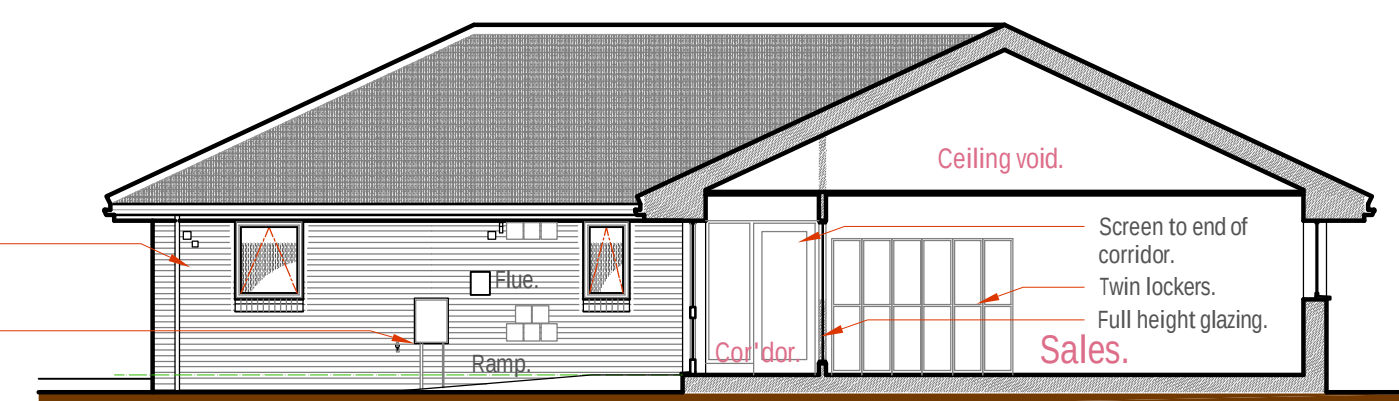

Elevation F as Proposed.

Scale 1-100.

F

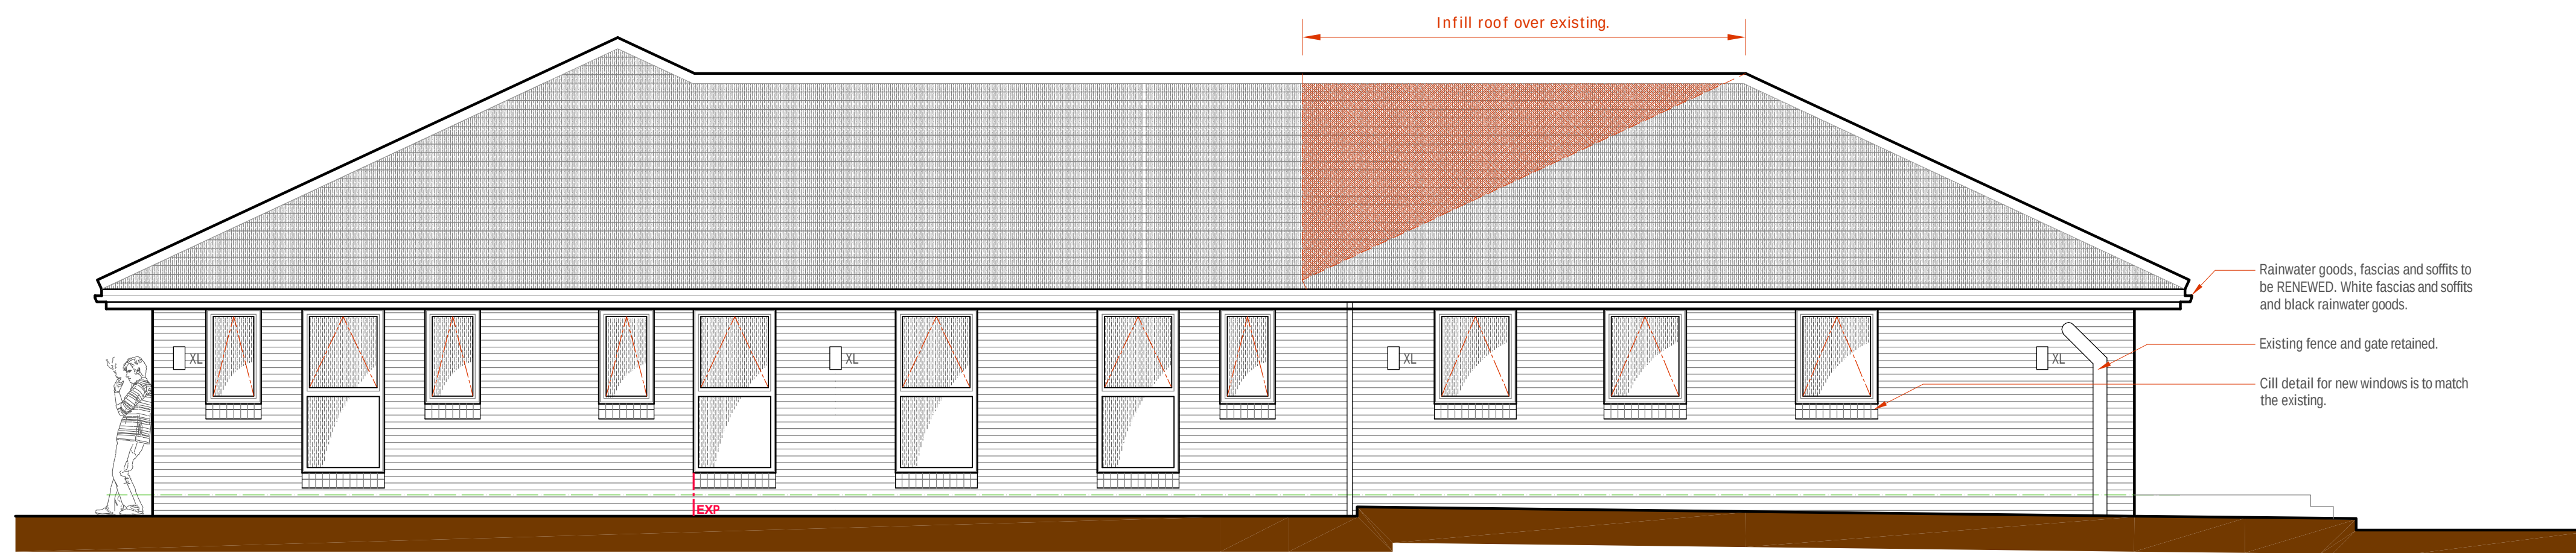

LHS Side Elevation as Proposed.

Scale 1-50.

0 m 5 m

D

MATERIALS.

Roof: Artificial slate tiles.
Walls: Facing brickwork.
Windows: White Upvc.
Doors: White Upvc.
Rainwater goods: square brown Upvc.
Fascias: Brown painted
timber.

All new materials are to match the existing.

Amended (3) BR & T Issue.
September 2015.

Rev	Date	Notes
A6	05-09-15	Amended (3) Building Regulations & Tender issue.
A5	01-09-15	Amended Building Regulations & Tender issue.
A4	21-07-15	Building Regulations & Tender issue.
A3	23-06-15	Ramps and some notes added.
A2	08-06-15	ridge level raised.
A1	26-02-15	Planning Issue.
P1	16-02-15	First Issue.

PROJECT
Proposed Extension.
at:
Parkleigh Offices, Miners Road, Llay Industrial Estate,
Llay, Wrexham, LL12 0PJ.

DRAWING TITLE
Proposed Elevations.

SCALE: AT A1
1-50 & 100 @A1

DATE
05-09-15

DRAWING NUMBER
1423-04

REVISION
A6