


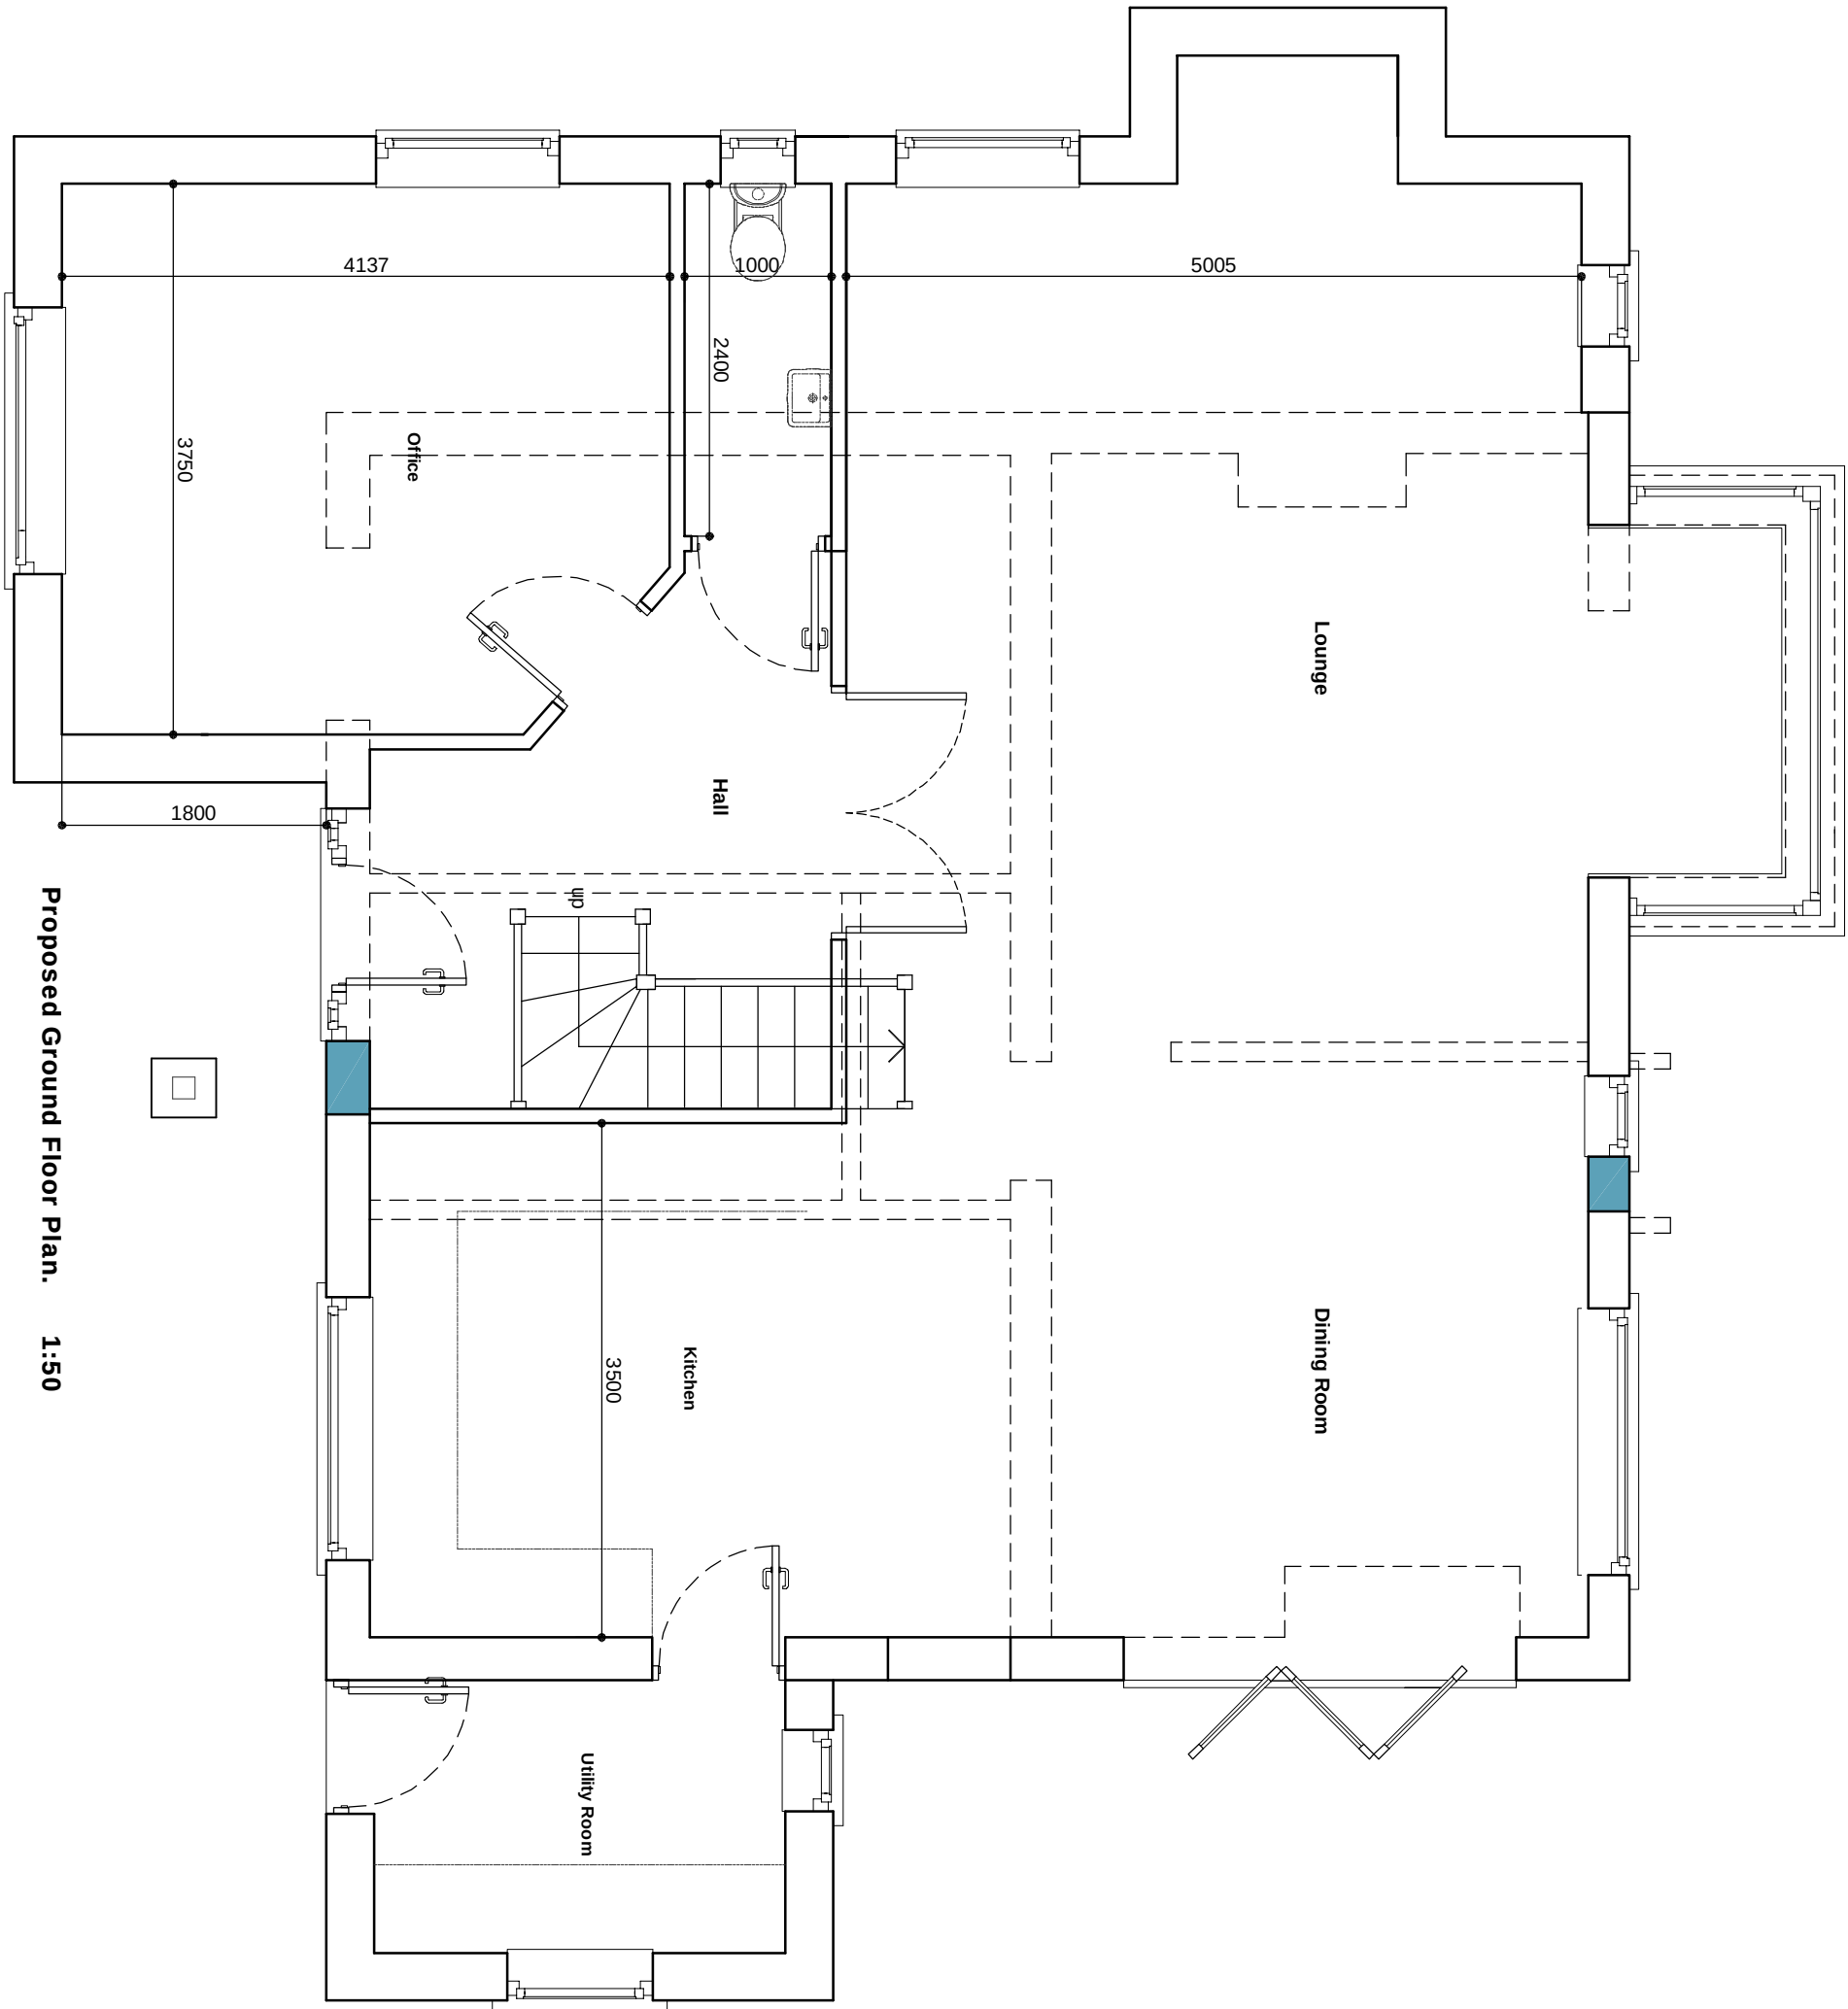

Proposed Ground Floor Plan. 1:50

All dimensions to be checked and confirmed on site prior to any construction. Discrepancies to be reported to Miles Design immediately.
Figured dimensions to be taken in preference to those scaled.
Miles Designs Ltd accepts no responsibility for any unauthorised amendments / deviations to the drawing.
All materials / workmanship to be to current British Standards and Codes of Practice. All specified materials to be installed as manufacturers written product information and where applicable by their approved contractors. Where equal approved is noted as an alternative the contractor is to supply details as requested alternatives proposed. All materials to be fit for purpose.

Proposed extension and conversion of existing bungalow to dormer bungalow at Laburnum Cottage, Willington, Wrexham. SY14 7LX. Mr. & Mrs. D. Lewis.

Notes :

Revisions :

Revision A: May 2015, Plan amended following comments received from the Planners.
Revision B: 10-08-2015, Plan amended following comments received from the Planners.



MILES DESIGN
8 CHAPEL STREET,
HOLT, WREXHAM,
LL13. 9DJ.
01829 270880.

Title : PROPOSED GROUND FLOOR PLAN.			
Scale :	1:50 @ A3.		
Drawn :	SHM.		
Date:	February 2015		
Approved:			
Job. No:	Dwrg. No:	Rev.	
15/01	02	B	