



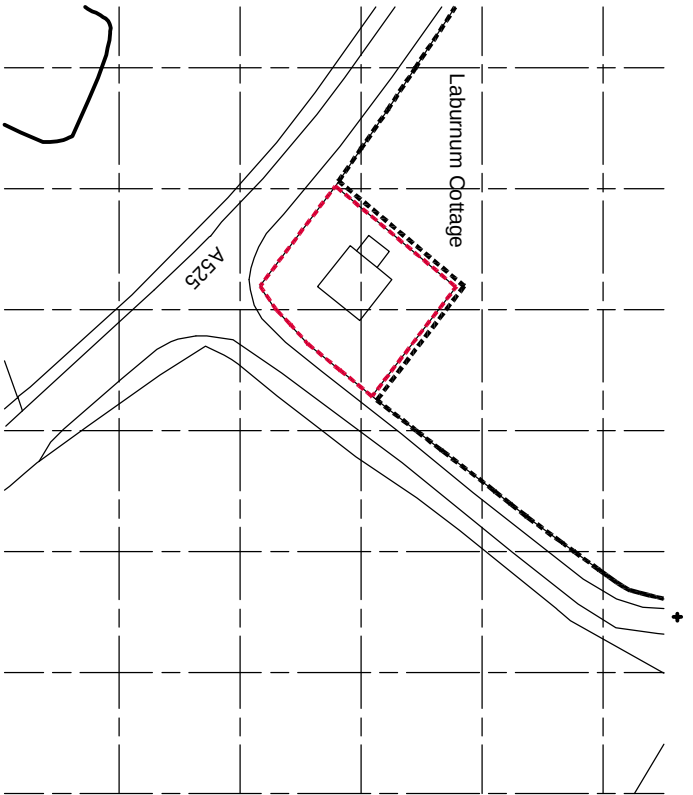

Ordnance Survey (c) Crown Copyright 2015. All rights reserved. Licence number 100022432  
Location Plan 1:1250.

Proposed extension and conversion of existing bungalow to dormer bungalow at Laburnum Cottage, Willington, Wrexham. SY14.7LX. Mr. & Mrs. D. Lewis.

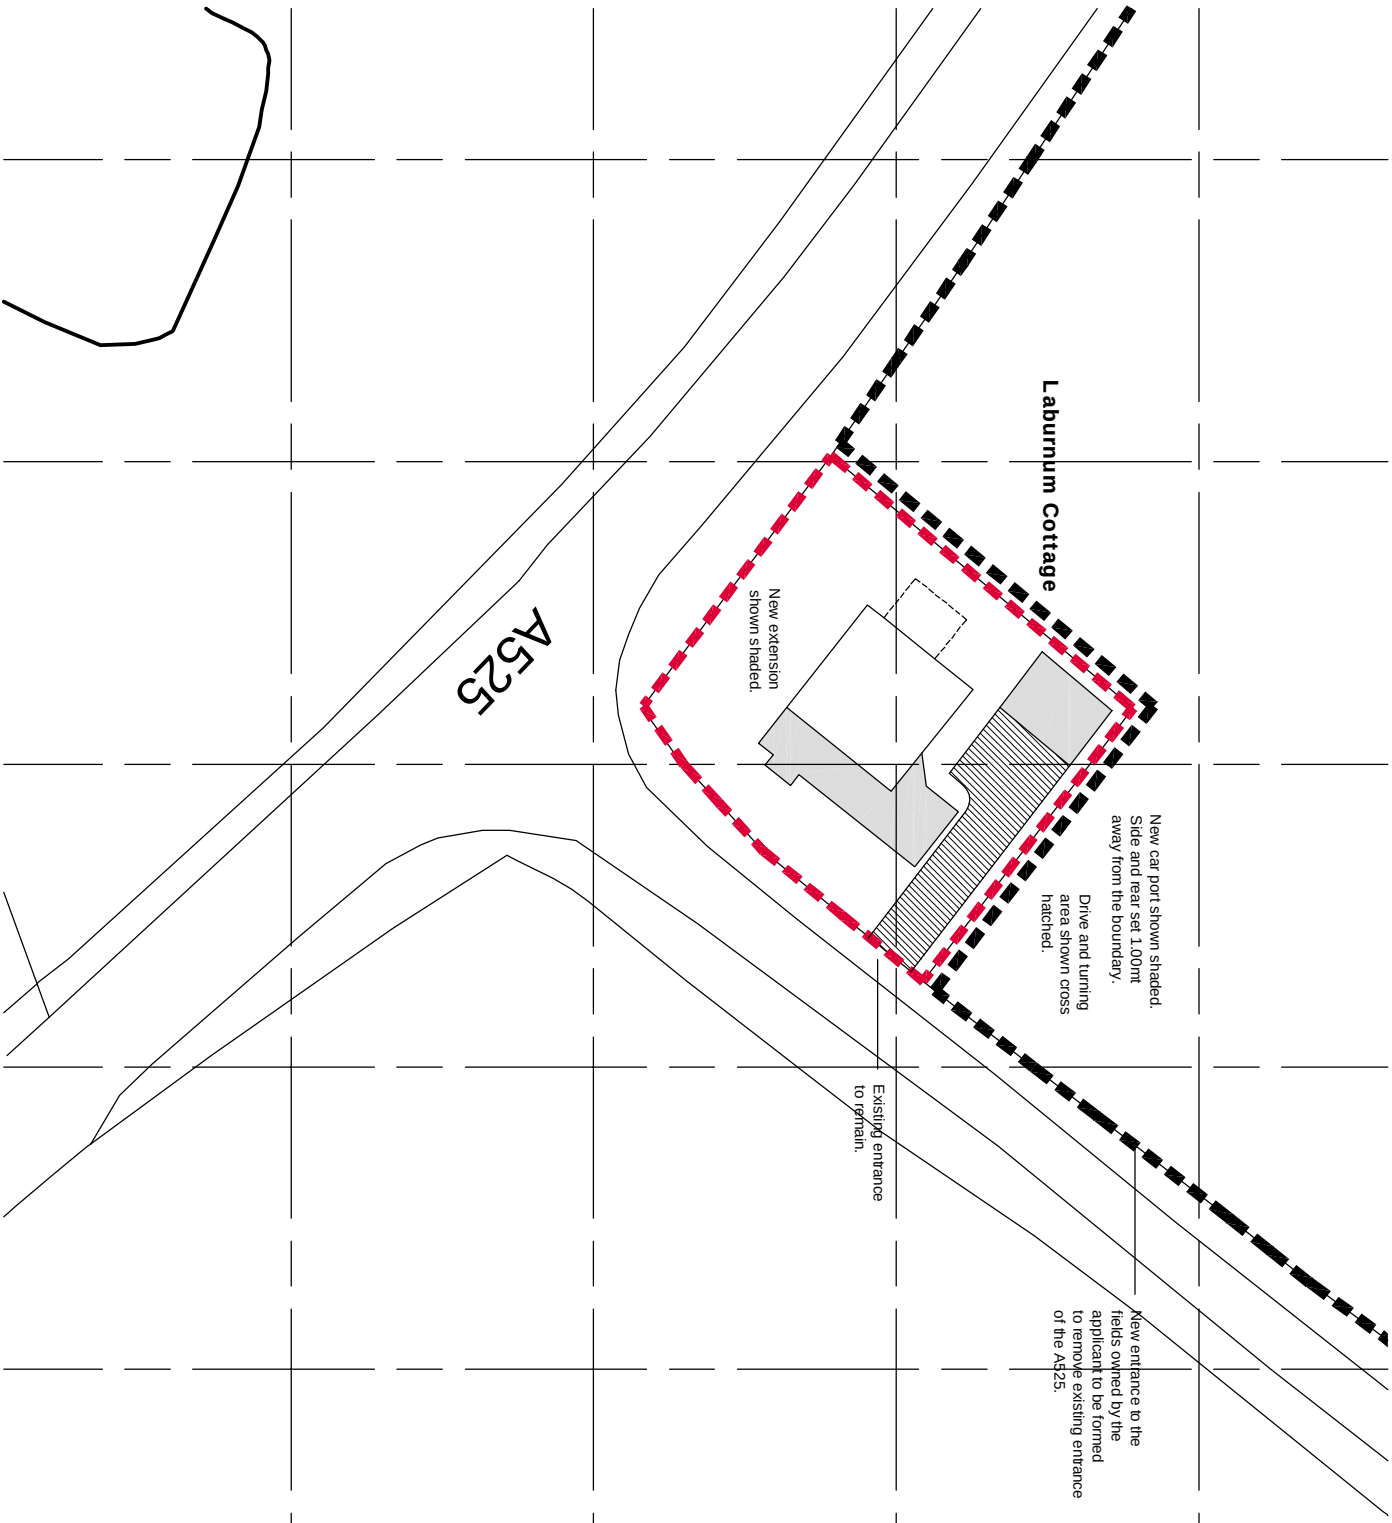

Ordnance Survey (c) Crown Copyright 2015. All rights reserved. Licence number 100022432

Site Plan 1:500.



Proposed extension and conversion of existing bungalow to dormer bungalow at Laburnum Cottage, Willington, Wrexham. SY14.7LX. Mr. & Mrs. D. Lewis.

All dimensions to be checked and confirmed on site prior to any construction. Discrepancies to be reported to Miles Design immediately.  
Figured dimensions to be taken in preference to those scaled.  
Miles Design Ltd accepts no responsibility for any unauthorised amendments / deviations to the drawing.  
All materials / workmanship to be to current British Standards and Codes of Practice. All specified materials to be installed as manufacturers written product information and where applicable by their approved subcontractors. The contractor is to supply details as requested of alternatives proposed. All materials to be fit for purpose.

**Proposed extension and conversion of existing bungalow to dormer bungalow at Laburnum Cottage, Willington, Wrexham. SY14. 7LX. Mr. & Mrs. D. Lewis.**

**Notes :**  
**Revisions :**  
Revision A: May 2015, Proposed car port / store added.

**MILES DESIGN**  
8 CHAPEL STREET,  
HOLT, WREXHAM,  
LL13. 9DJ.  
01829 270880.

|                                                     |                   |      |  |
|-----------------------------------------------------|-------------------|------|--|
| Title :<br>PROPOSED LOCATION PLAN AND<br>SITE PLAN. |                   |      |  |
| Scale :                                             | 1:500 /1250 @ A3. |      |  |
| Drawn :                                             | SHM.              |      |  |
| Date:                                               | February 2015     |      |  |
| Approved:                                           |                   |      |  |
| Job. No:                                            | DWrg. No:         | Rev. |  |
| 15/01                                               | 05                | A    |  |