


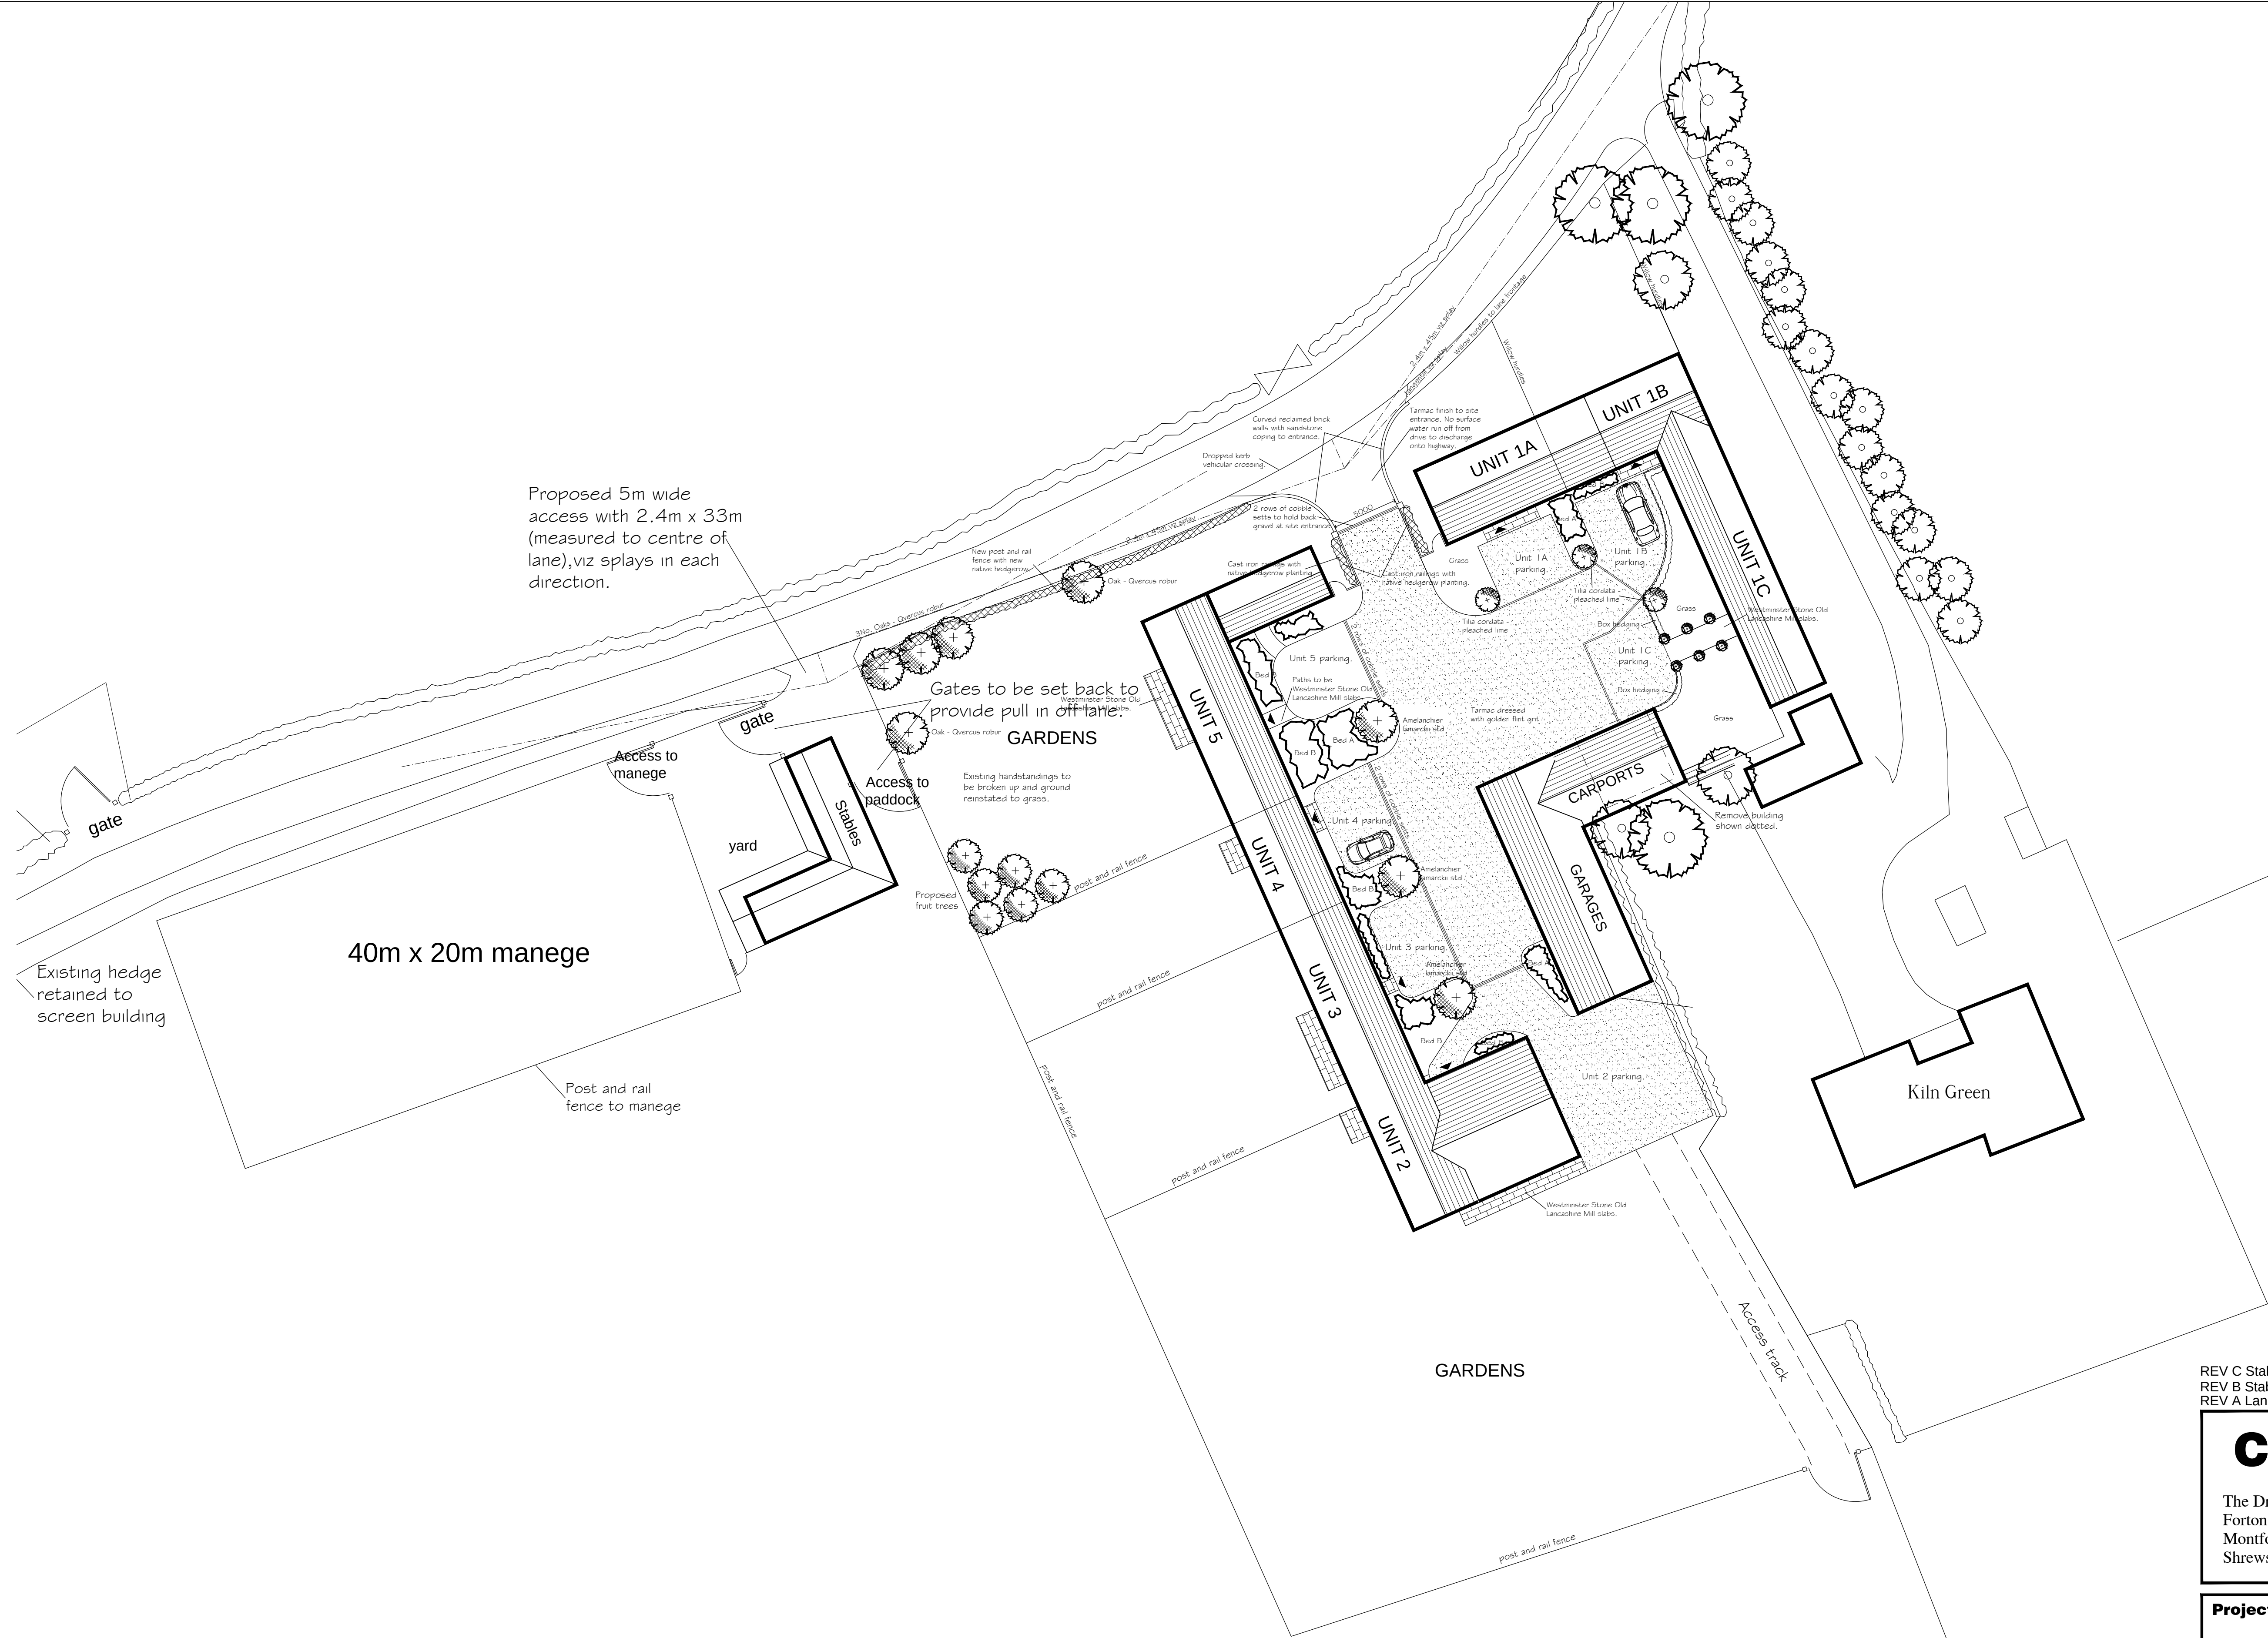

LANDSCAPING SCHEDULE:

BED A
Climbers against walls
Rosa 'New Dawn'
Ionicera Fenchymemum

Shrubs
Viburnum Tinus 'Eve Price'
Ceanothus Thyrifolius Vepens
Cornus alba vanegata
Prunus nuroccerasus 'Otto Lyken'
Philadelphus sp
Bergema cordifolia

Herbaceous
Acanthus Spmocae

BED B
Climbers against walls
Rosa 'New Dawn'
Ionicera Fenchymemum

Shrubs
Viburnum Tinus 'Eve Price'
Cotoneaster horizontalis
Cornus alba vanegata
Bergema cordifolia

Trees
All trees shown are proposed with no existing trees on site. To be 140 - 180cm high into square planting pits 1 spade wider and deeper than container. Backfill with improved soil to ground level with irrigation pipe to roots to aid watering. If container plants used provide 45 deg angle tree stake planted on side of prevailing wind with figure 8 tree tie. If bare root trees then use single upright stake with single tree tie.

General Grass Seed Mix
Cultivate the soil to a depth of 7.5-10cm. Broadcast the seed mix at a rate of 40g per meter square - 2kg per 50sq. meters and keep the soil moist until the seed is well rooted. The seed mix to contain perennial ryegrass, creeping red fescue and brome grass. This mix produces a versatile, slow growing and hard wearing grass which is quick to establish.

New hedges
To consist of double staggered row at 400mm crs, 600mm high, to grow to a 1500mm height. Mix to consist of 50% Hawthorn, 20% Hazel, 20% Blackthorn and 10% Holly. To be protected by spiral rabbit guards with post and rail fence to rear.

REV C Stables revised. 01/12/14
REV B Stables and manege shown. 19/11/14
REV A Landscaping details added. 26/03/12

CAS ESTATES

The Drifthouse Studio
Forton Barns
Montford Bridge
Shrewsbury SY4 1ET

Tel: 01743 851261
www.chartland.co.uk

Project Proposed Barn Conversions,
Kiln Green, Iscoyd, Whitchurch.

Drawing Site Plan as Proposed

Drawing Number CAS/KILN/PR04 Rev C Scale A1 - 1:250

PROPOSED BARN CONVERSIONS AT KILN GREEN - PROPOSED SITE PLAN