



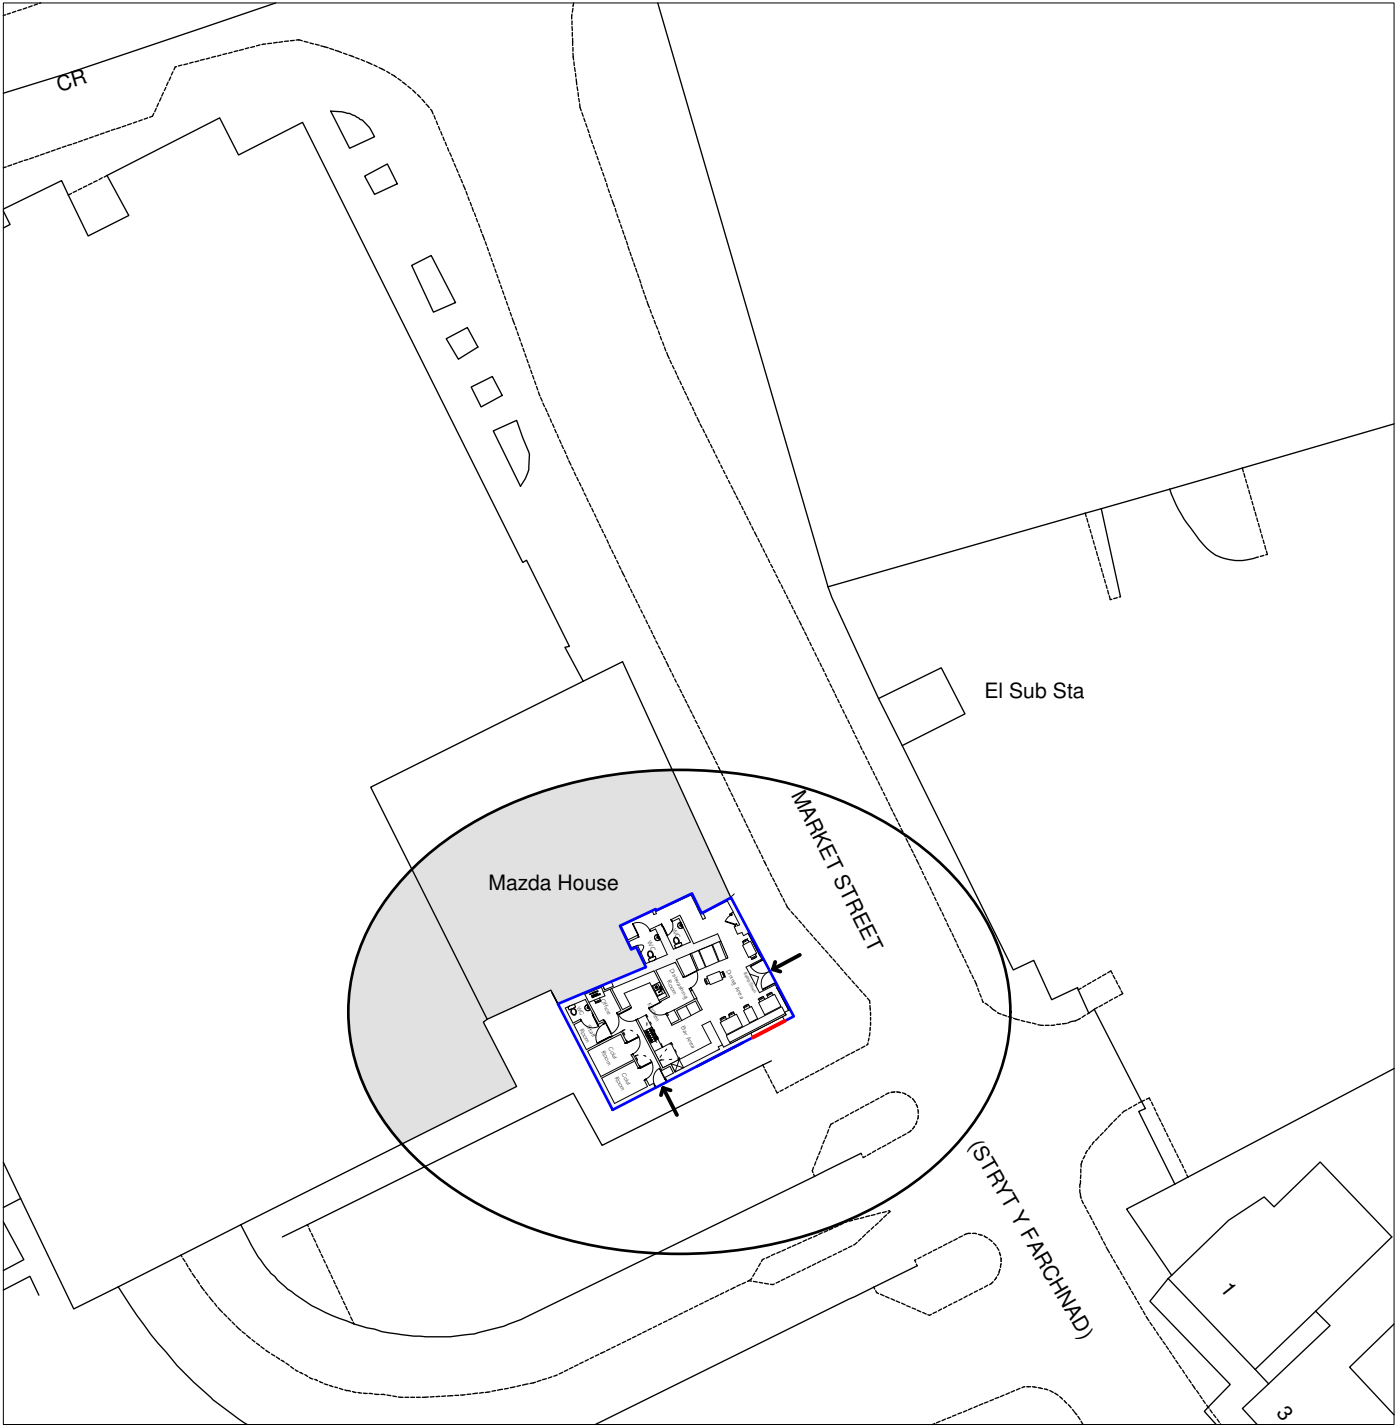

Site Plan 1:500

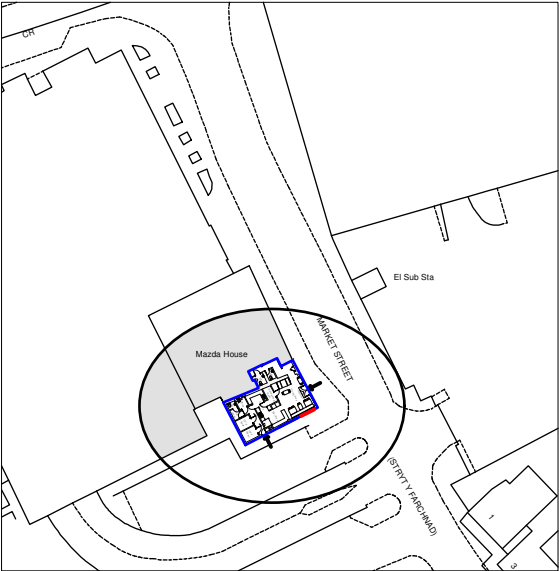

Location Plan 1:1250

Key

- Surrounding Buildings
- Proposed Location of Sign
- Land Owned by Client
- Site Entrance/Exit

A	09/15	Planning Amends	S.M.E.
Rev	Date	Detail	Initial

Project:
Proposed Alterations at
Da Grasso Pizza,
Market Street,
Wrexham, LL13 8BY.

Title:
Site Plan &
Location Plan

Scale: (A3)
1:500 &
1:1250

Drawn By: S M Eltham	Date: Jul 2015
Drawing No: D072/003	Sheet: 1 of 1



Office 3K4,
Redwither Business Tower,
Wrexham. LL13 9XT
Tel: 01978 356500
www.blueprintarchitectural.com