




Note: Screening to North West boundary of the site has been in place since 2011

North West Elevation

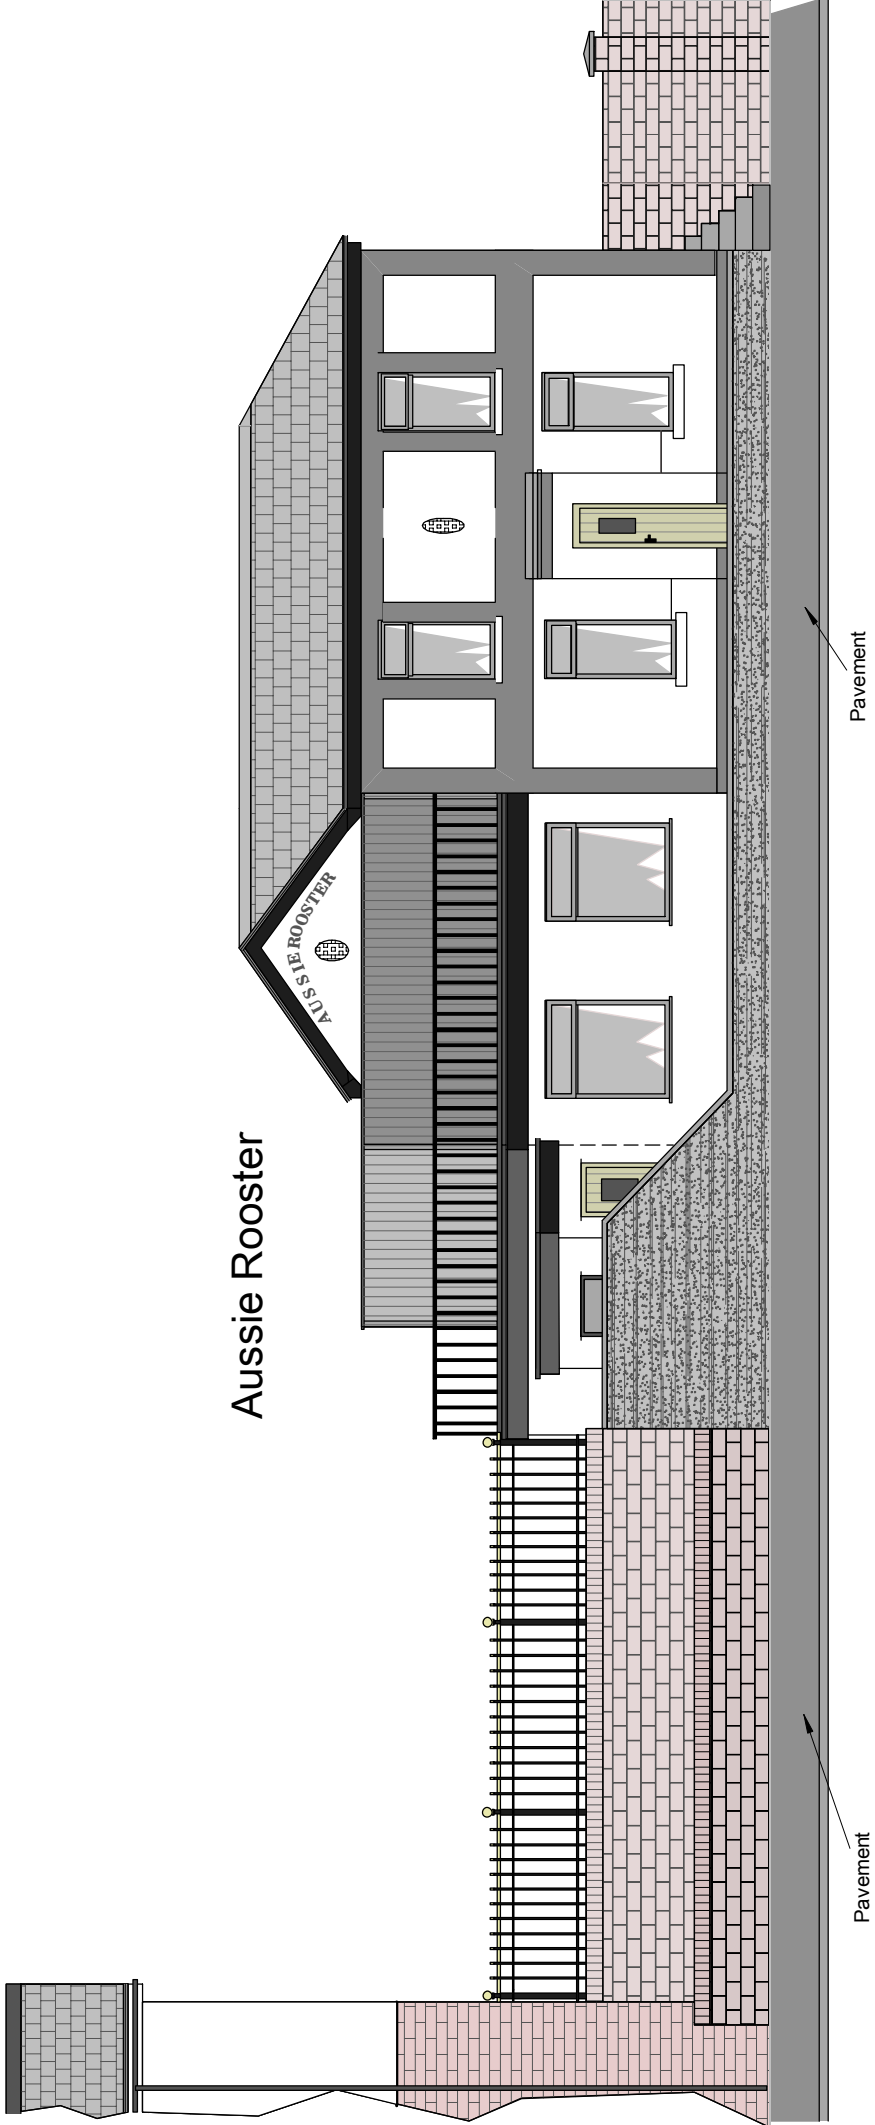

Proposed South West Elevation 1:100

Print at A3

Client(s): Mr & Mrs Claybrook		
Address: Aussie Rooster Public House, Llangollen Road, Trevor, Wrexham		
Projects at Aussie Rooster Public House: 1) Installation of roof top patio over existing flat roof. 2) Installation of pitched roof replacing an existing flat roof.		
Job No: 1420		
Site Address: Aussie Rooster Public House, Llangollen Road, Trevor, Wrexham		
NOTES:		
Drawing: Existing & Proposed South West Elevations		
Drawn by: RG		
Scales: 1 : 100		
Issue Date: 19/06/15		
Rev Date	Content	Drawn by: RG
ROLAND GEORGE & ASSOCIATES Roland George MRICS FCOB FASl Chartered Surveyor - Architectural & Planning Consultancy Residential - New Build - Conversions - Renovation Refurbishment - Agricultural - Light Commercial Telephone: 01978 844079 email: rg@rolandgeorge.co.uk		
Information contained and provided in this drawing is provided in good faith with due regard to accuracy, and with no intentional infringement of 3rd party copyright. Check all dimensions on site and in the event of discrepancy notify Roland George (Chartered Surveyor) and cease work in the area of the discrepancy until it is resolved. Copyright Roland George MRICS FCOB FASl (Chartered Surveyor, Architect & Planning Consultancy). All rights reserved.		
Dwg No.: 142006 Scales: 1 : 100		