




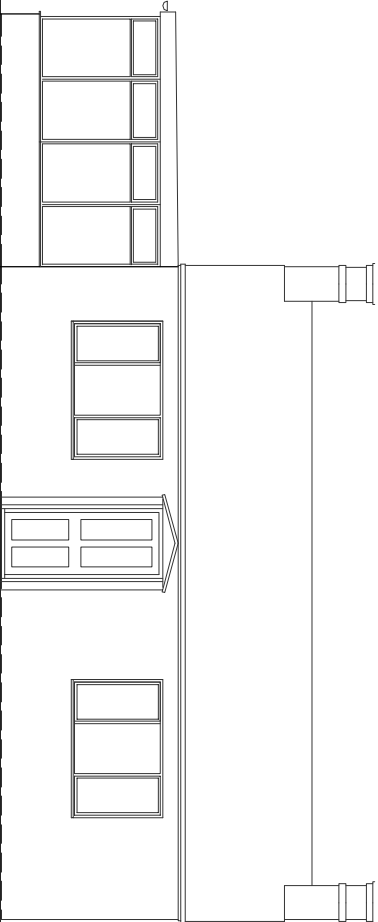


Existing Front Elevation. 1:100.

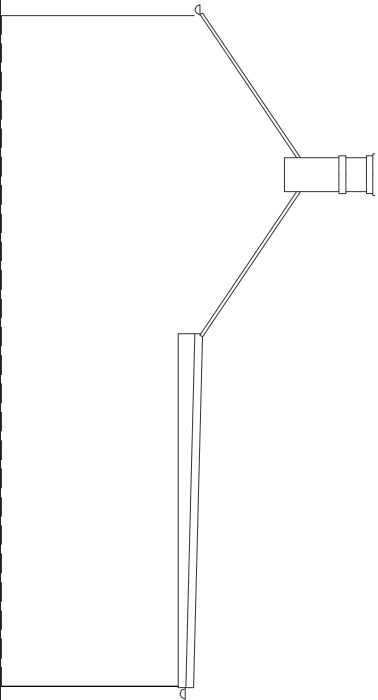


Existing Side Elevation. 1:100.

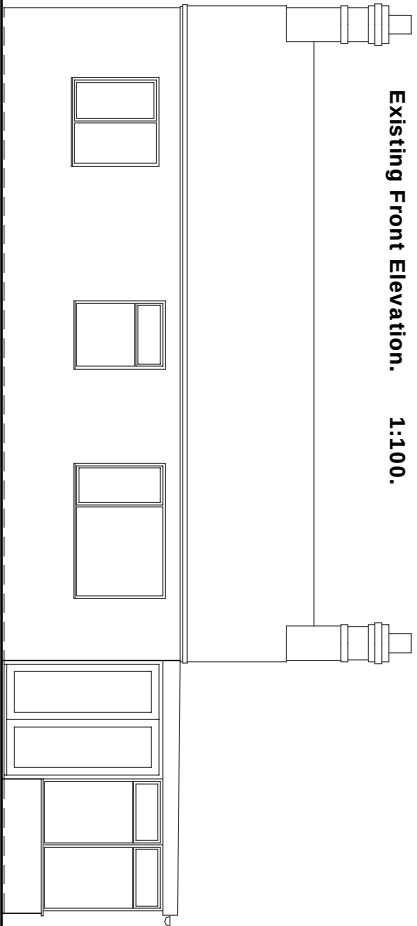


Existing Rear Elevation. 1:100.

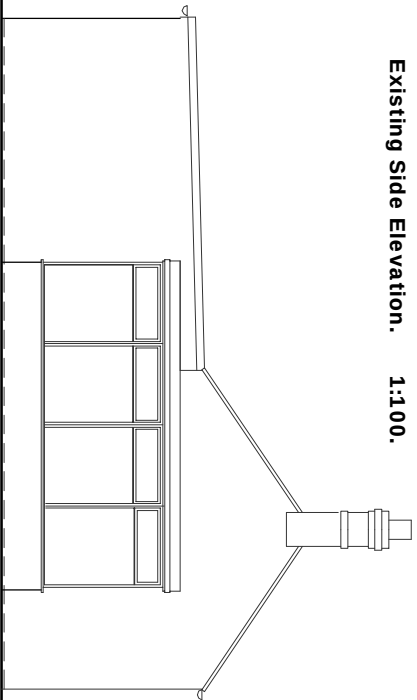


Existing Side Elevation. 1:100.

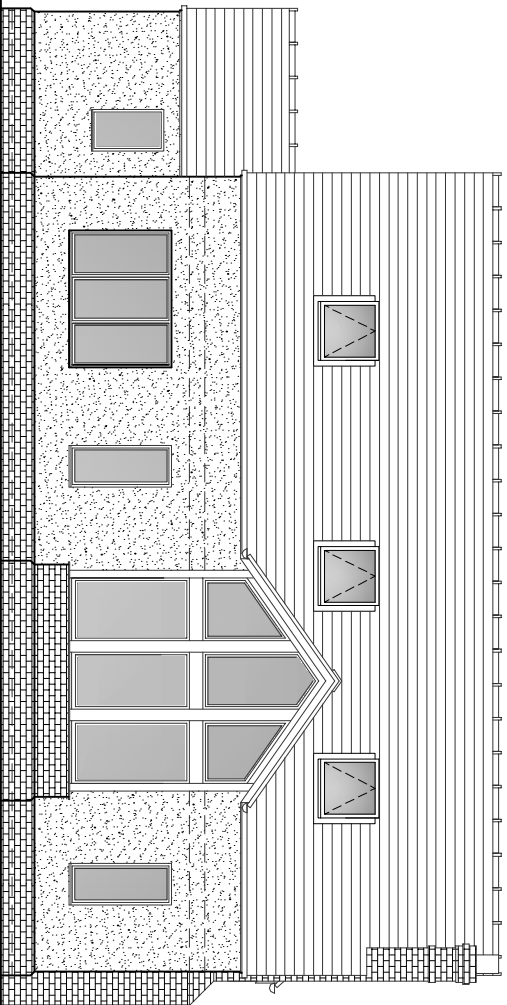


Proposed Front Elevation. 1:100.

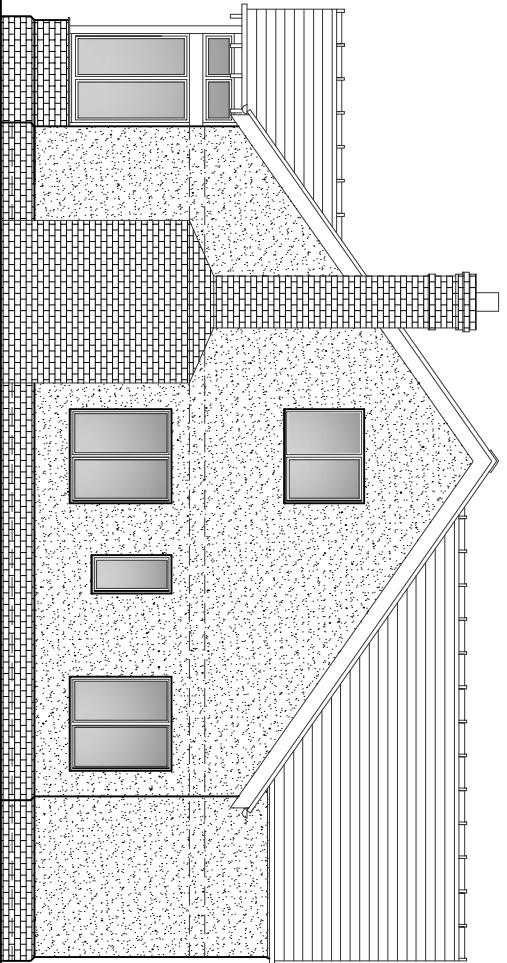

Proposed Side Elevation. 1:100.

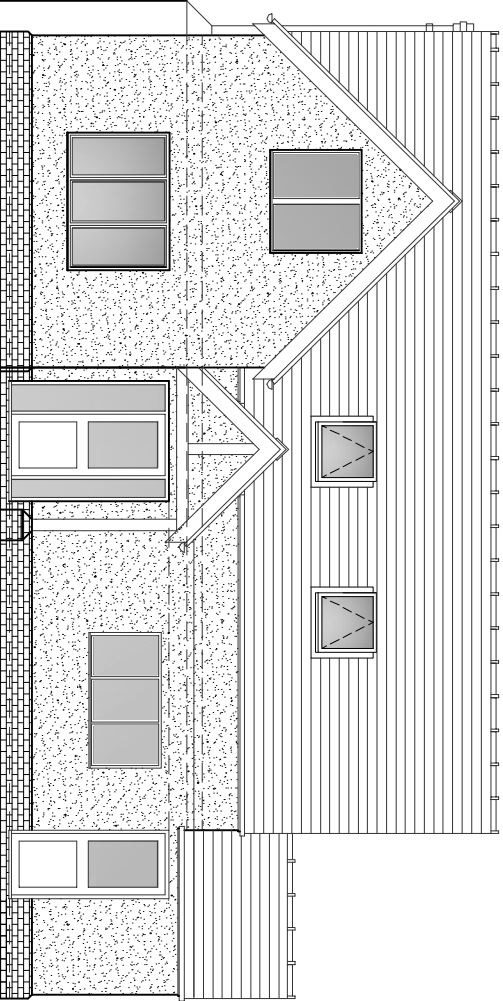

Proposed Rear Elevation. 1:100.

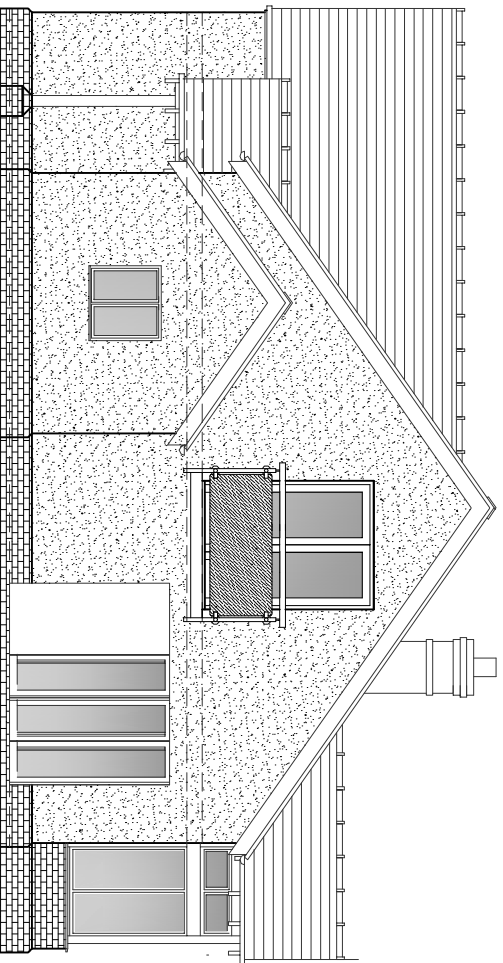

Proposed Side Elevation. 1:100.

All dimensions to be checked and confirmed on site prior to any construction. Discrepancies to be reported to Miles Design immediately.

Figured dimensions to be taken in preference to those scaled.

Miles Designs Ltd accepts no responsibility for any unauthorised amendments / deviations to the drawing.

All materials / workmanship to be to current British Standards unless otherwise specified. Materials to be installed as manufacturers written product information and where applicable by their approved contractors. Where equal approved is noted as an alternative the contractor is to supply details as requested or alternatives proposed. All materials to be fit for purpose.

Proposed extension and conversion of existing bungalow to dormer bungalow at Laburnum Cottage, Willington, Wreham. SY14. 7LX. Mr. & Mrs. D. Lewis.

Notes :

Revisions :

Rev A. Elevation amended following comments received from the L.A. Planners.



MILES DESIGN

8 CHAPEL STREET,
HOLT, WREXHAM,
LL13. 9DJ.
01829 270880.

Title :
EXISTING AND PROPOSED
ELEVATIONS.

Scale : 1:100 @ A3.

Drawn : SHM.

Date: February 2015

Approved:

Job. No:	Dwg. No:	Rev.
15/01	04	A