

All dimensions to be checked and confirmed on site prior to any construction. Discrepancies to be reported to Miles Design immediately.

Figured dimensions to be taken in preference to those scaled.

Miles Designs Ltd accepts no responsibility for any unauthorised amendments / deviations to the drawing.

All materials / workmanship to be to current British Standards. All doors and windows to be supplied and installed by specialist subcontractors. Where equal approved alternative the contractor is to supply details as requested or alternatives proposed. All materials to be fit for purpose.

Proposed extension and conversion of existing bunglaow to dormer bunglaow at Laburnum Cottage Willington, Wrexham. SY14 7LX. Mr. & Mrs. D. Lewis.

Notes :

Revisions :



Revision A: May 2015. Plan amended following comments received from the Planners.

MILES DESIGN

8 CHAPEL STREET,
HOLT, WREXHAM.
LL13. 9DJ.
01829 270880.

Title :
PROPOSED FIRST FLOOR PLAN.

Scale : 1:50 @ A3.


Drawn : SHM.

Date: February 2015

Approved:

Job. No:	Dwrg. No:	Rev.
15/01	03	A

Drawing Prepared by Miles Designs Ltd.

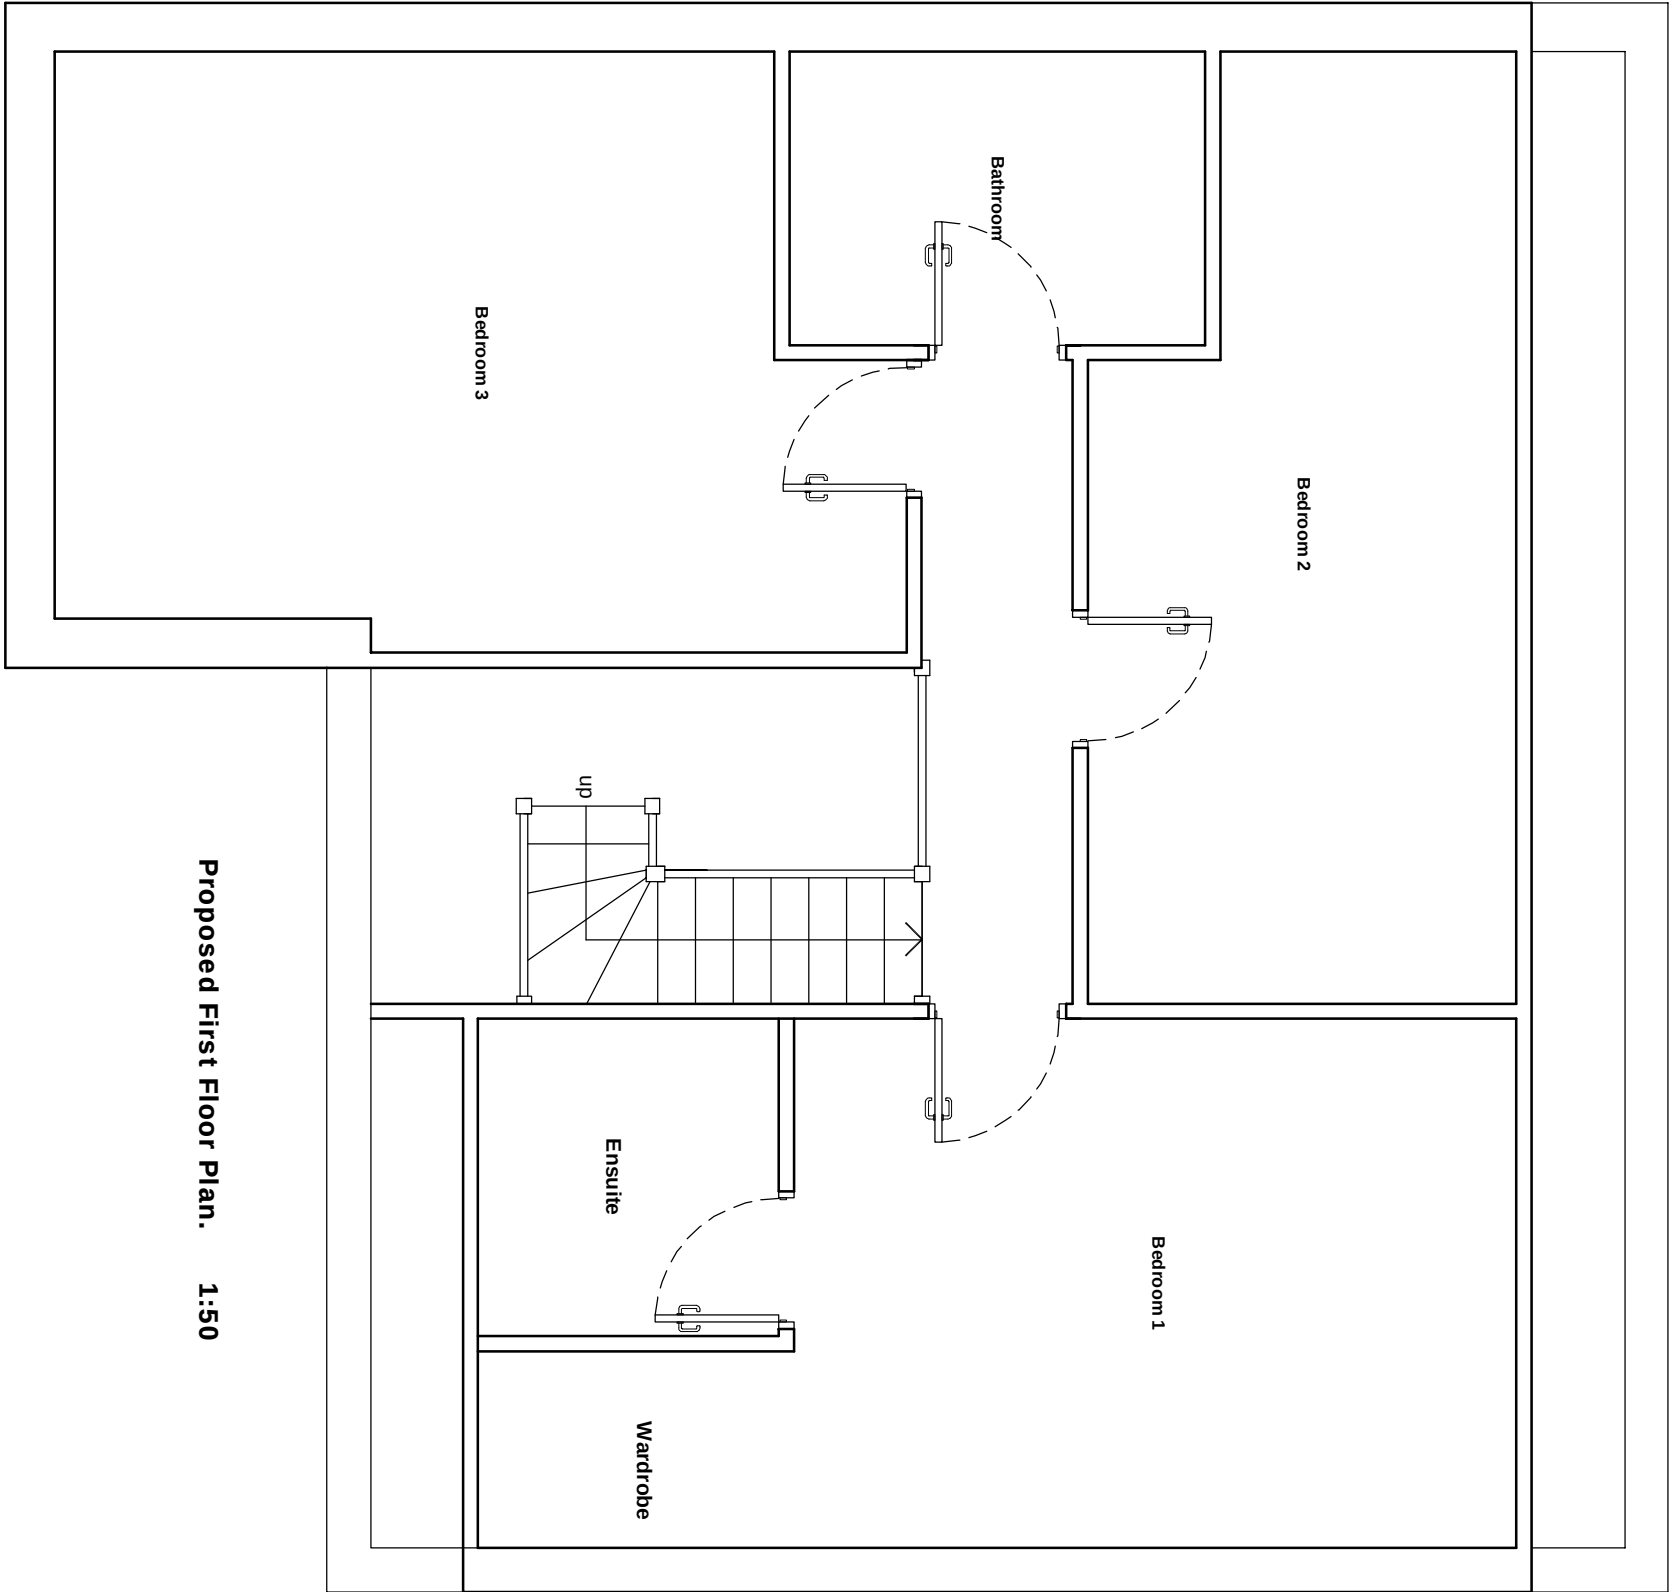

Proposed First Floor Plan. 1:50