



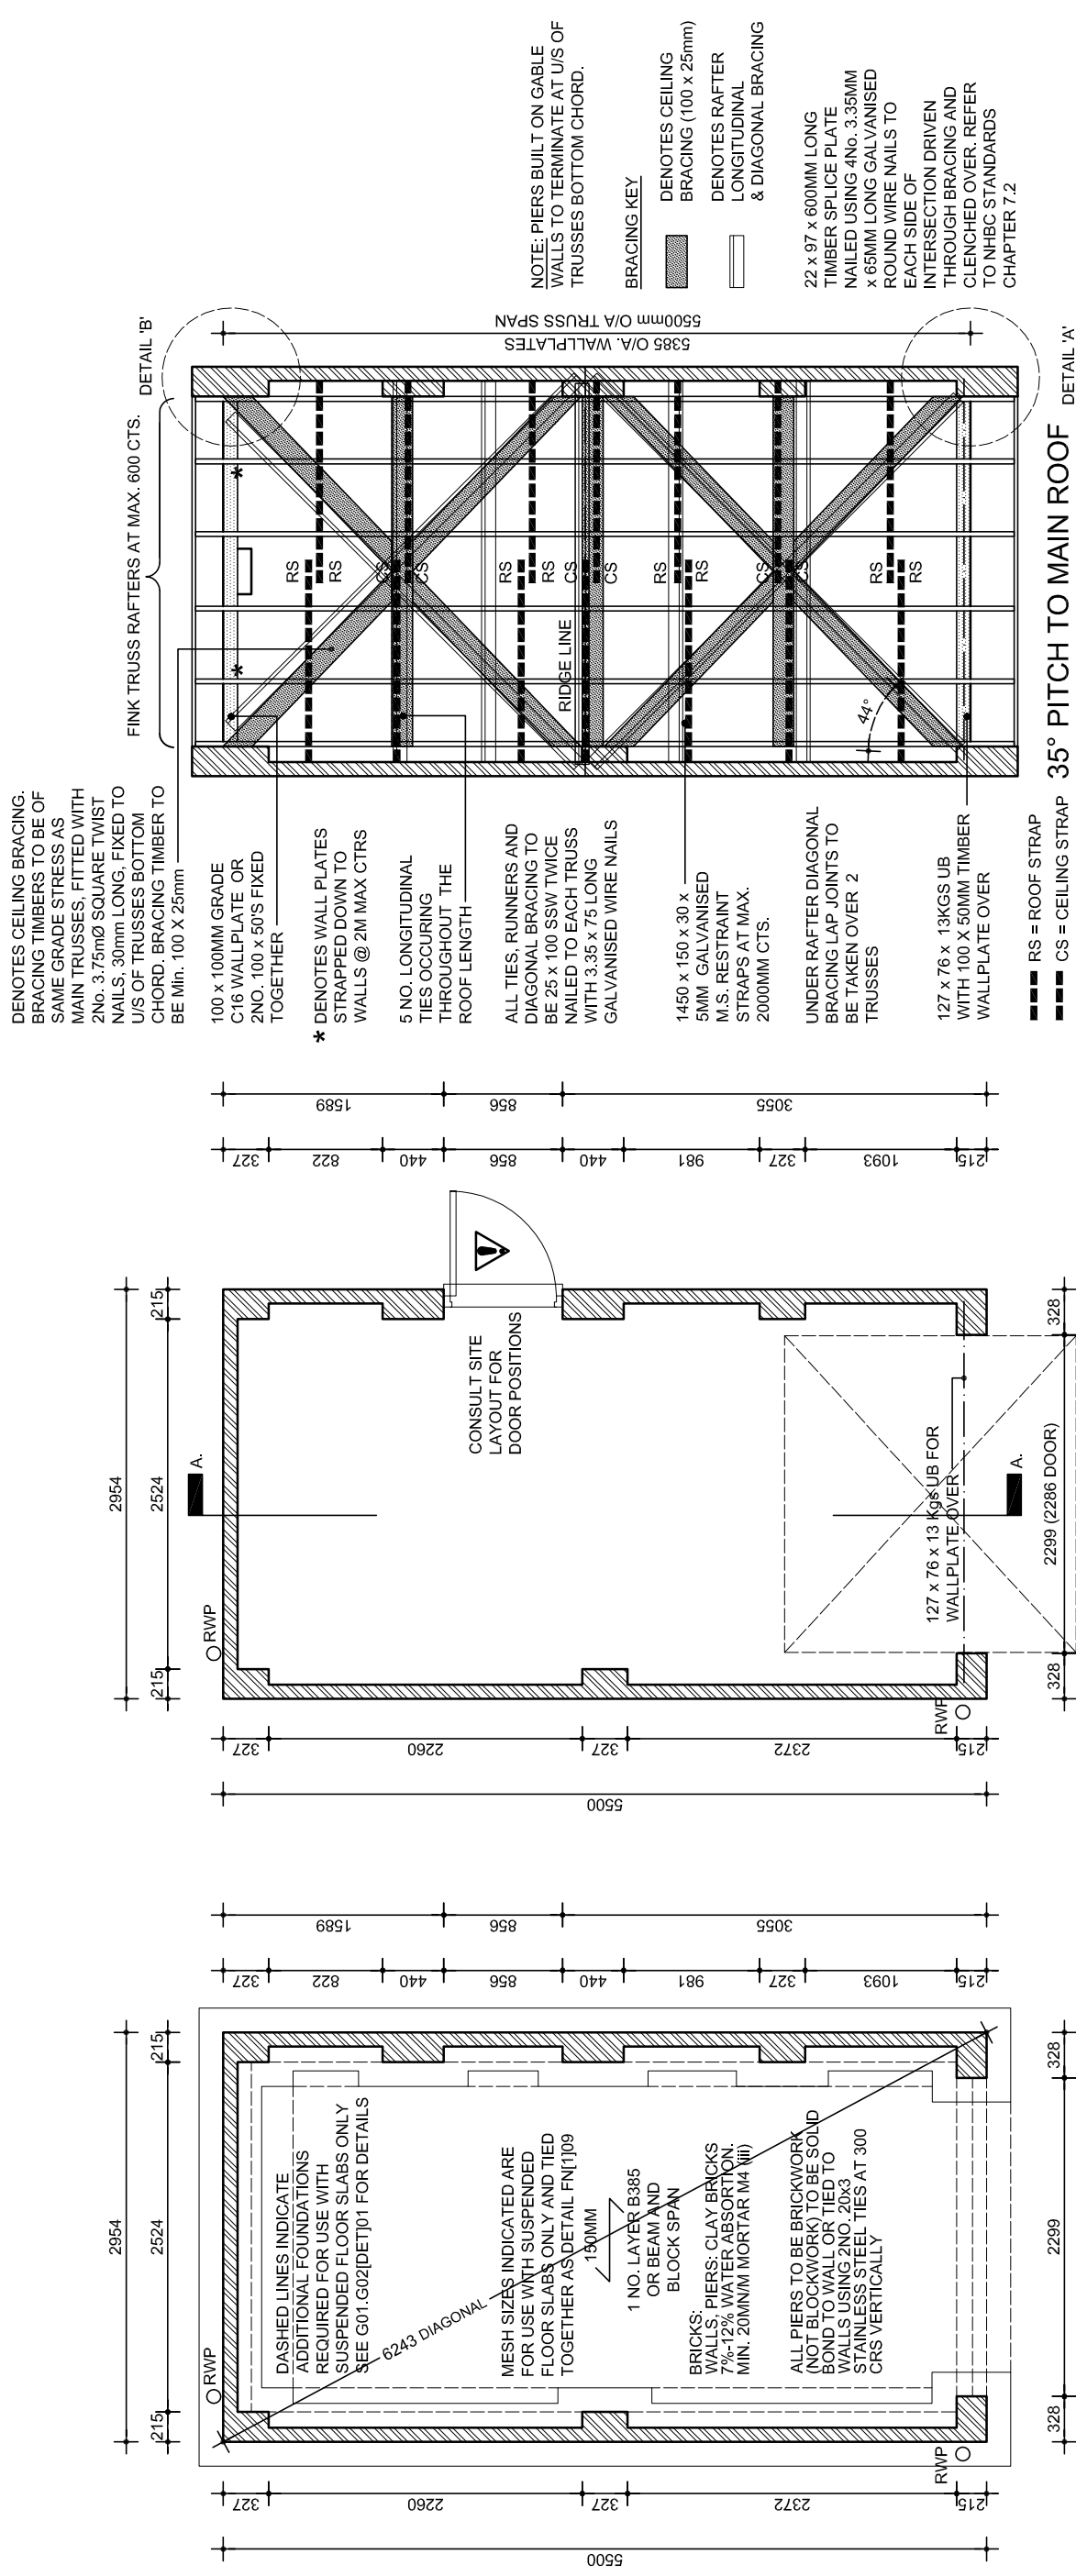

FOUNDATION PLAN

CONCRETE SPECIFICATION
SPECIFYING OF CONCRETE TO BS 5328: PART 1: 1991 MIXES AS FOLLOWS:-
(NON-HAZARDOUS CONDITIONS)
CONCRETE STRIP FOUNDATIONS & TRENCHFILL = ST2 MIX (GEN 1)
GROUND BEARING FLOORS NOT REINFORCED = ST3 MIX (GEN 2)
GARAGE FLOORS NOT REINFORCED = ST4 MIX (GEN 3)
REINFORCED CONCRETE FLOOR SLABS = ST5 MIX (RC35)

FLOOR PLAN

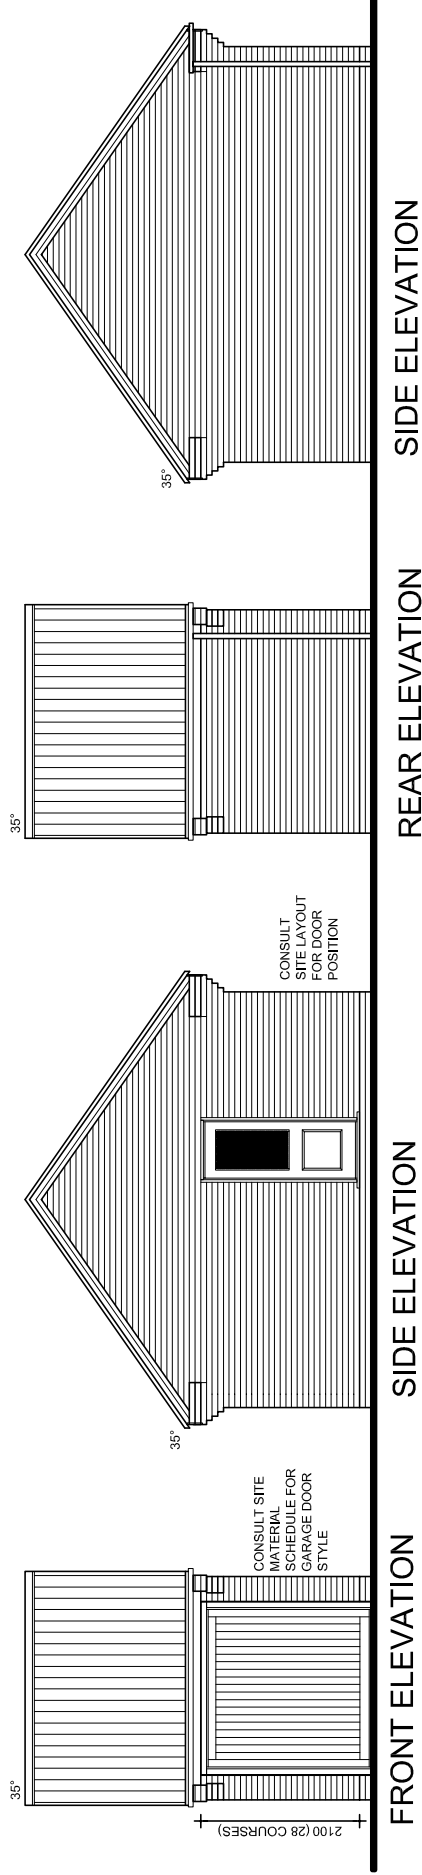

THIS DRAWING IS TO BE READ IN CONJUNCTION WITH SEPARATE GROUP / SITE SPECIFIC CONSTRUCTION NOTES AND MATERIALS SPECIFICATION.

TRUSSED RAFTER LAYOUT

BRACING OF TRUSSED RAFTERS TO BS 5268: PART 3: 1985 BY SUPPLIER.
TRUSS MANUFACTURER TO CONFIRM DETAILS OF DESIGN & BRACING
AND THAT ENDBEARING STRESSES TO C16 TIMBER WALLPLATE AND 3.5N/MM²
BLOCKWORK ARE NOT EXCEEDED, ANY VARIATION FROM THIS DESIGN AND SPECIAL
REQUIREMENTS ARE TO BE CONFIRMED BY THE TRUSS MANUFACTURER.

Revisions:			
Rev	Date	Drawn	Checked
D	23.09.13	GTD	
GARAGE OPENINGS INCREASED TO ALLOW MORE TOLERANCE WHEN FITTING DOOR.			

 Drawing Title: SINGLE GARAGE (2286 OPENING) SIDE GABLE VERSION		Drg No: G01[SG]01 Plot No: N/A Date: 21.05.09 Scale: 1:50:100	Rev: D M ² Ft ² Drawn by: HS Checked:
--	--	--	--