





Proposed Rear Elevation. 1:50.

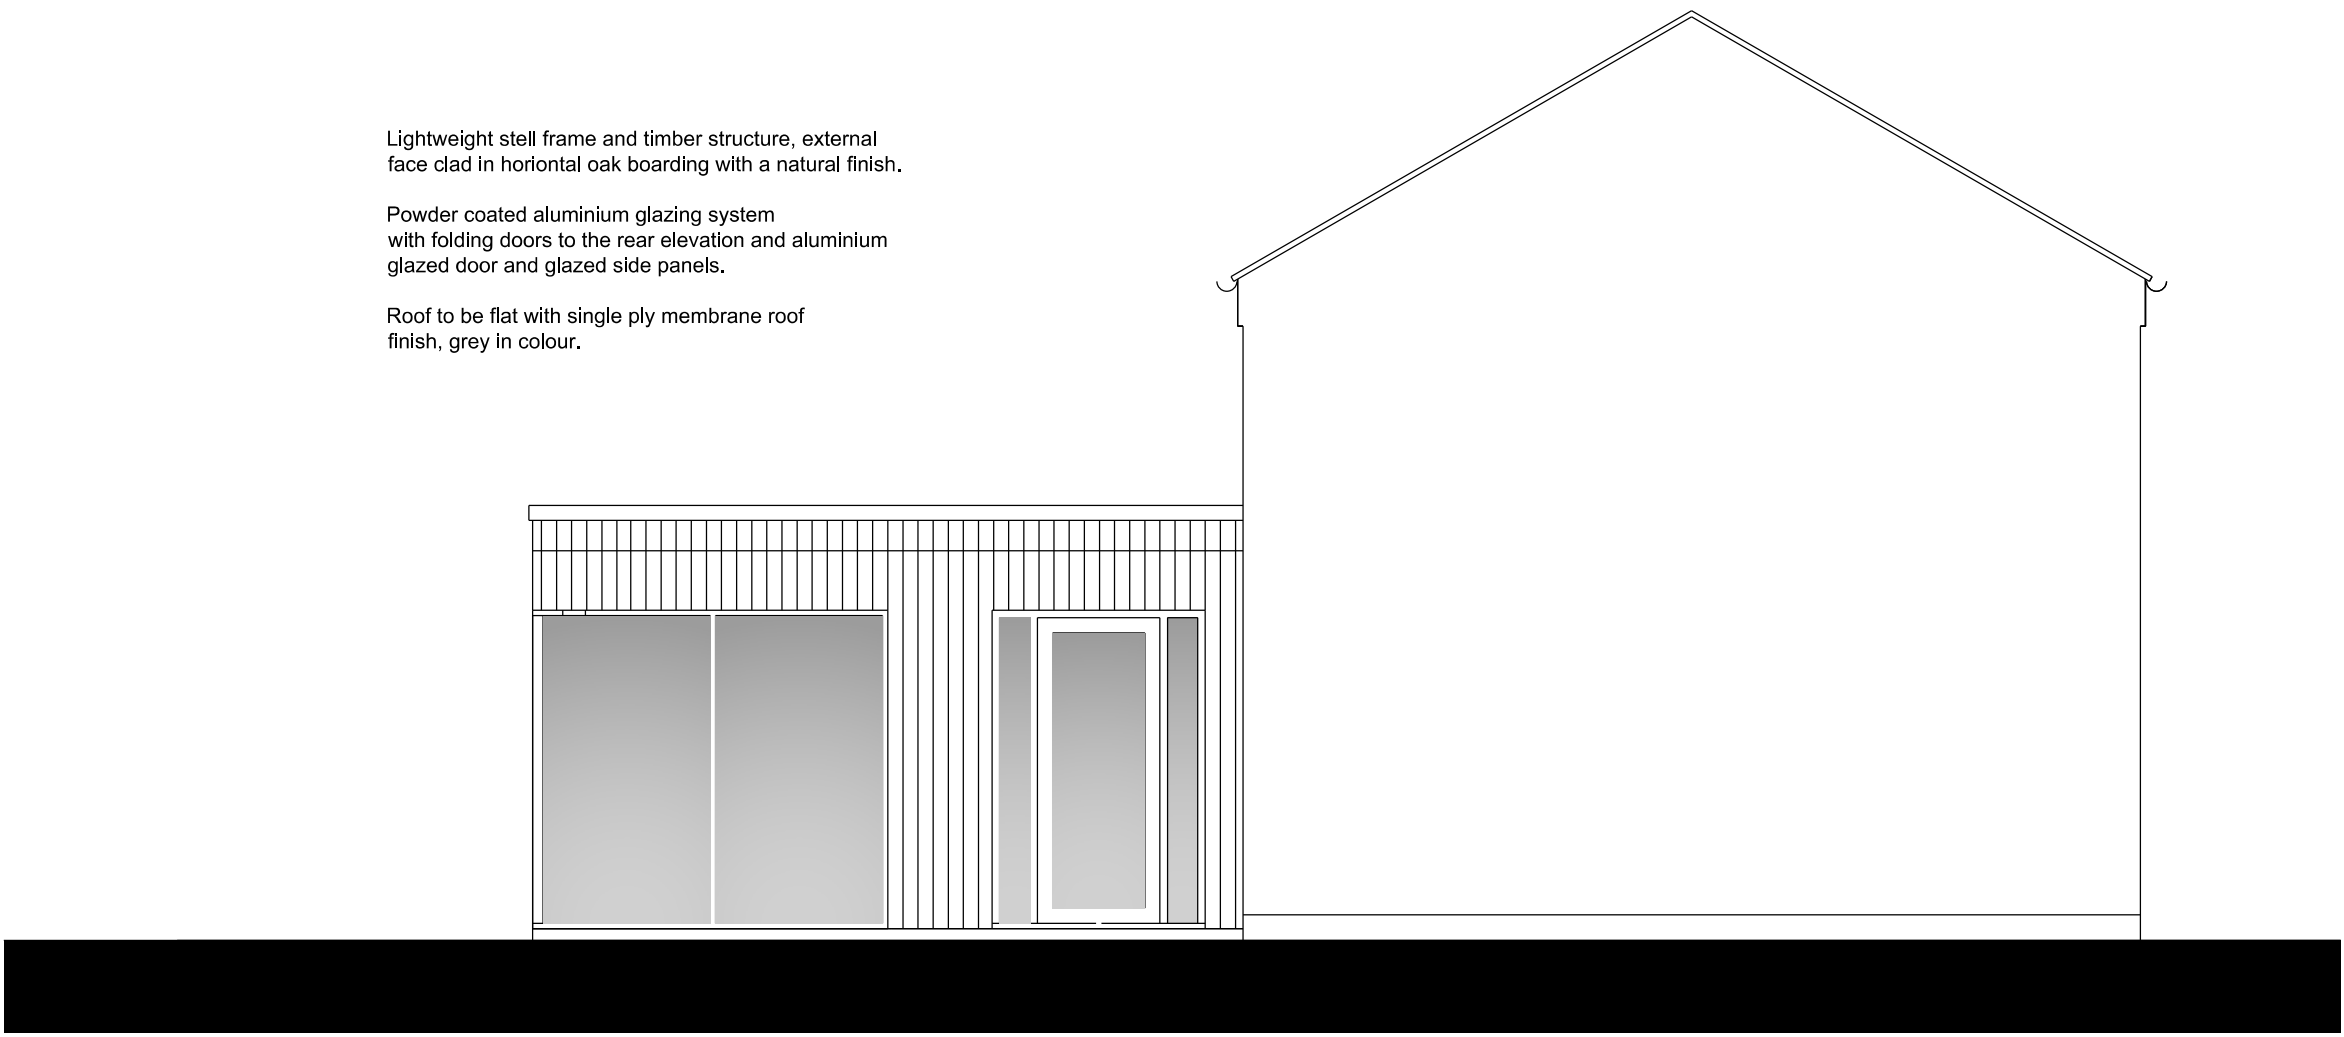

Proposed Side Elevation. 1:50.


Lightweight steel frame and timber structure, external face clad in horizontal oak boarding with a natural finish.
Powder coated aluminium glazing system with folding doors to the rear elevation and aluminium glazed door and glazed side panels.
Roof to be flat with single ply membrane roof finish, grey in colour.

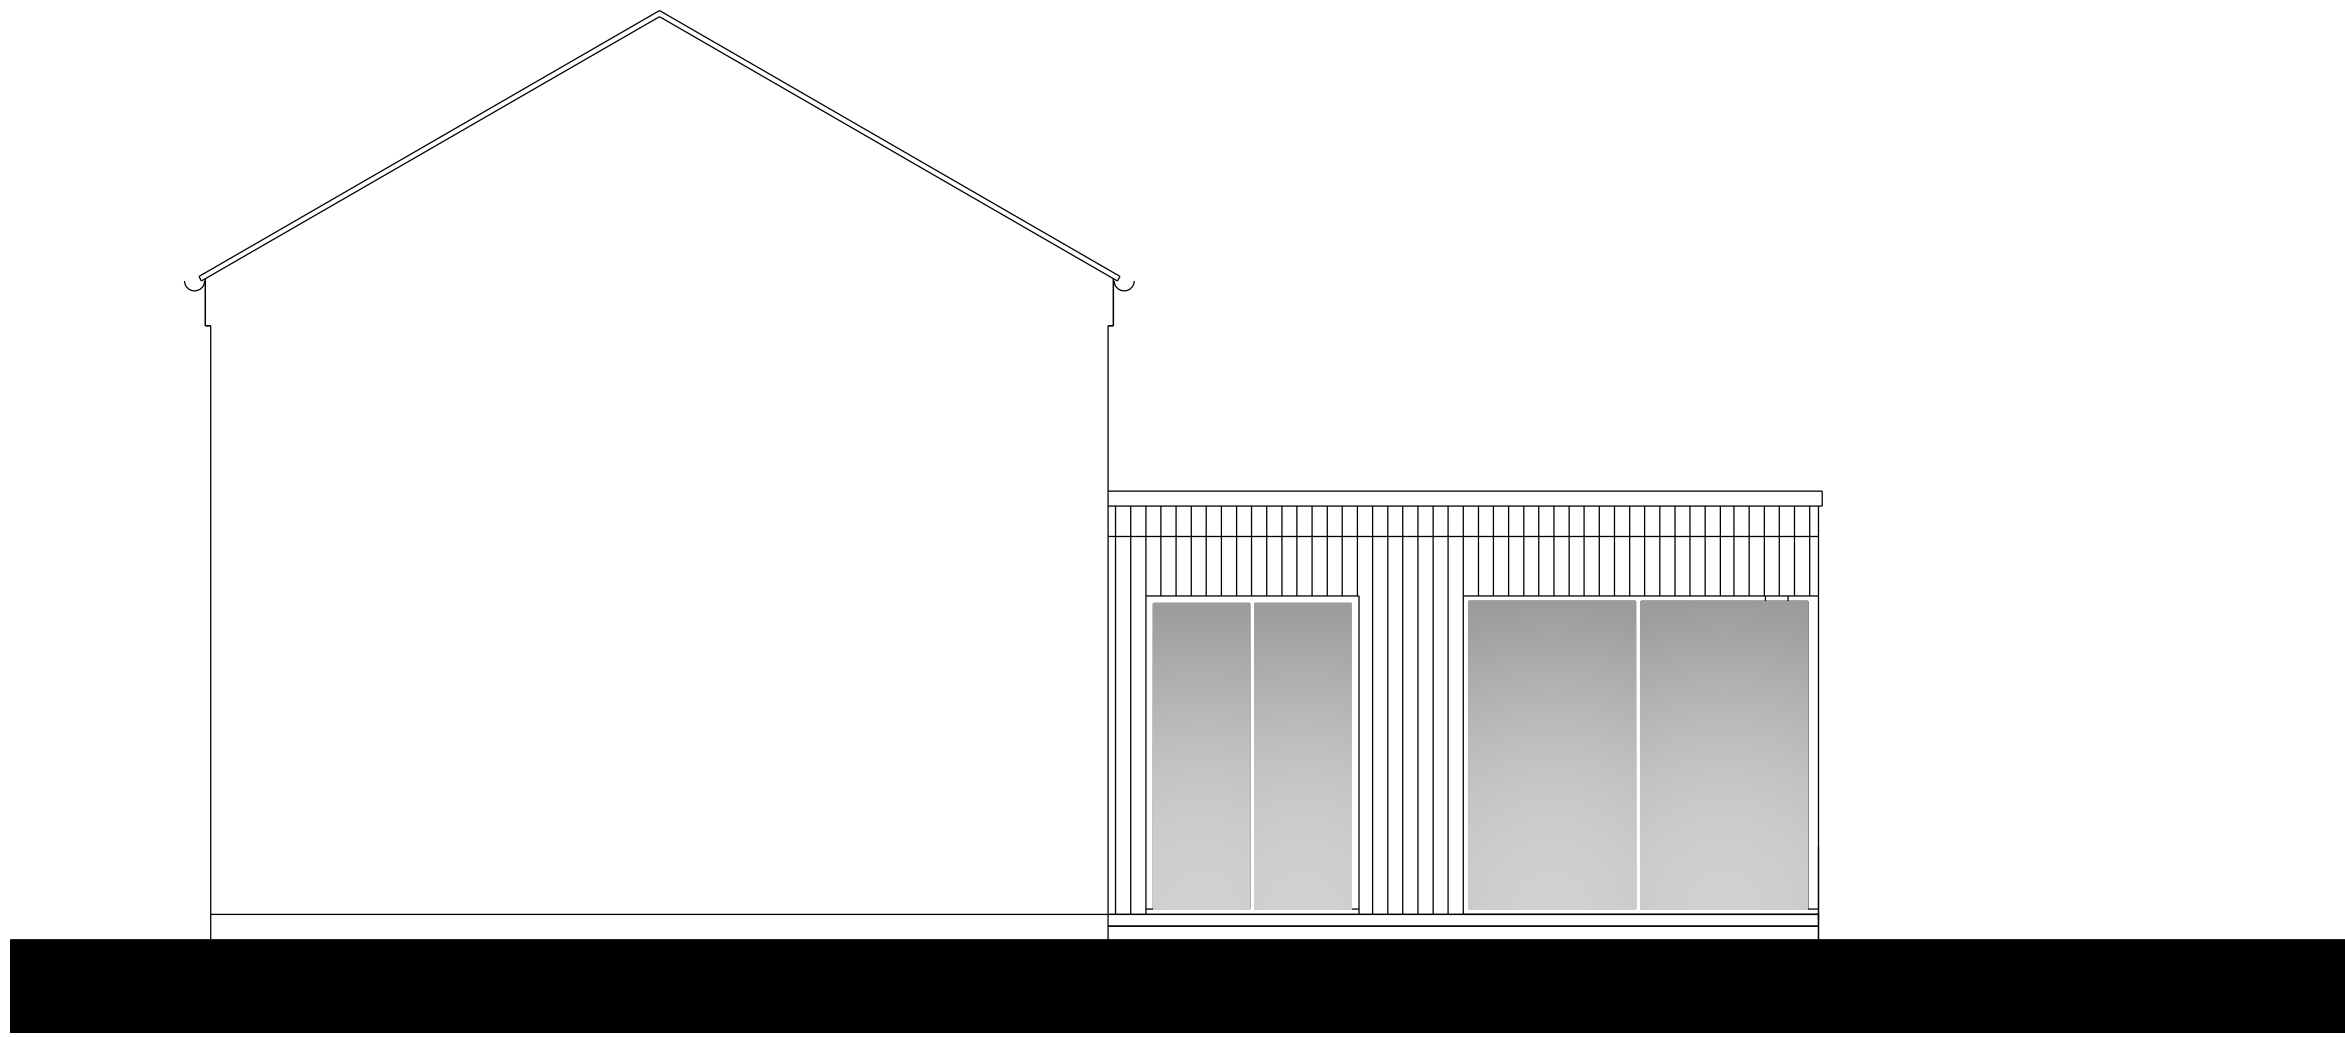

Proposed Side Elevation. 1:50.



Existing Rear Elevation. 1:50.

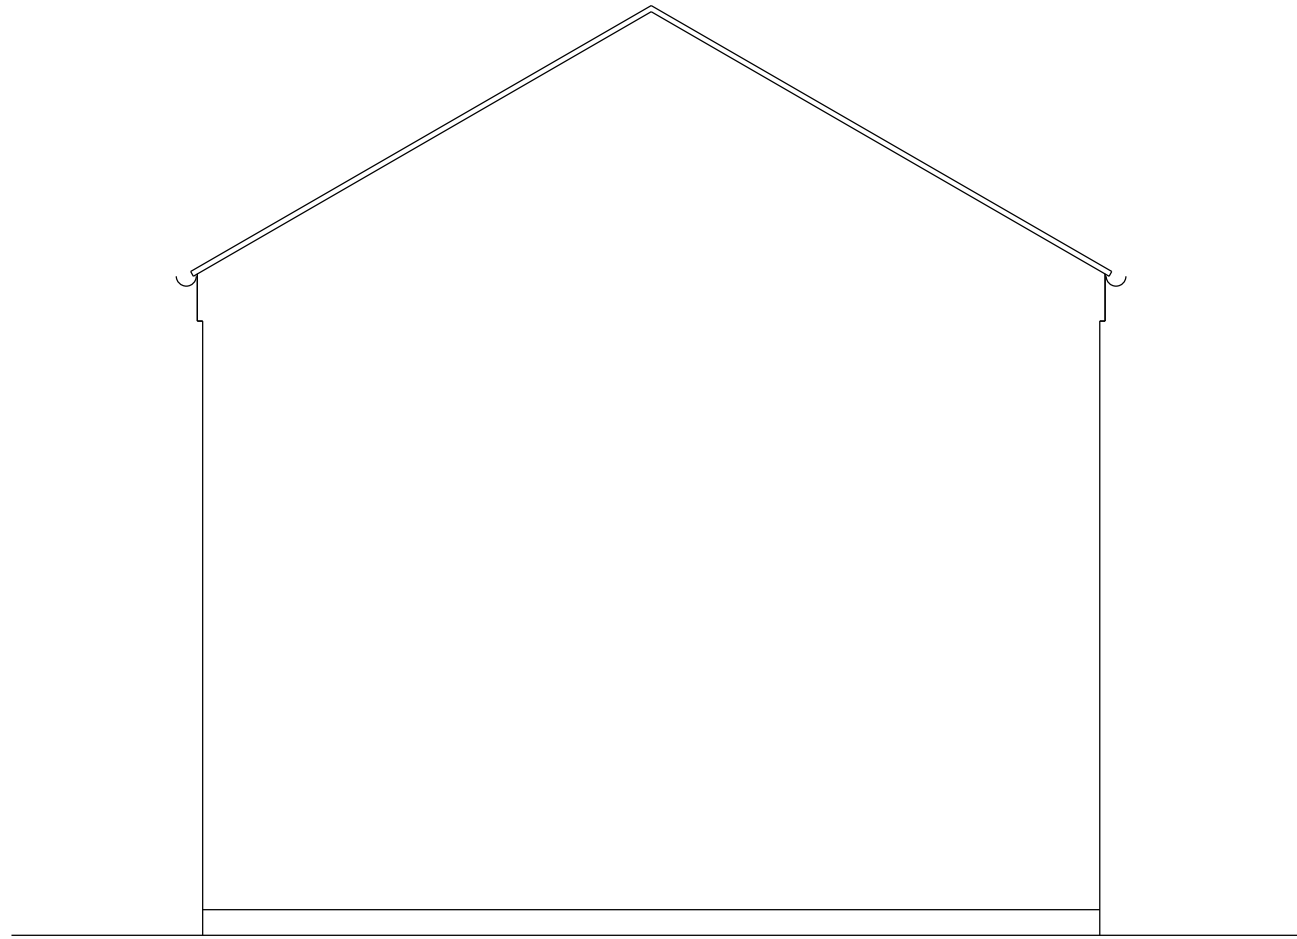

Existing Side Elevation. 1:50.

General Notes
1. Contractor to verify all dimensions and check level datums on site
2. All of the designs are the sole property of TACP Architects Ltd and may not be used without their written agreement
3. All prints, specifications and their copyright are the property of TACP Architects Ltd
4. Do not scale off drawings
5. All dimensions shall be checked on site before commencement of shop drawings, manufacture and all discrepancies must be reported to TACP Architects Ltd

Risk Assessments

Rev	Date	Description	By	Check
A	14-04-2015	Layout amended following receipt of comments from the Planning Officer.	SHM	GM

Consultants

Client
**Mr & Mrs. Jones 2 Bowling Bank Farm,
Malsford Lane, Worthenbury**

Project Title Proposed New Conservatory				
Drawing Title Existing and Proposed Elevations				
Scale 1:50@A0	Date Aug 2014	Drawn By SHM	Checked By GM	Office Wrexham
Job Number 14010	Drawing Number GA02	Revision A		