

PROPOSED PLANS AND ELEVATIONS (SCALE 1:100 @ A1)

DRAWING NO: P01B

The Architect take no responsibility for any dimensions obtained by scaling from this drawing. If no dimension is shown the recipient must ascertain the dimension specifically from the Architect or by site measurement. Supplying this drawing in digital form is solely for convenience and no reliance may be placed on digital data. All data must be checked against hard copy. Dimensions must be checked on site. Any discrepancies must be reported to the Architect immediately.

All drainage runs, connections, lines, levels and inverts are assumed, these are to be confirmed on site and agreed with LA Building Inspector and Babble (wels water) if necessary.

This drawing to be read in conjunction with consultants drawings, calculations and report, and the designer's risk assessment (where CDM is compliant).

The Architect will not be held responsible for any works carried out prior to Building Regulation/Planning Approval




The Architect takes no responsibility for any material/product changes/alterations on site without his/her written consent.

Copyright
These drawings and designs are protected by the copyright design and patent act of 1988 which prevents any copying of the drawings/design without the architects permission. Under the R.I.B.A standard form of appointment JPH Architects Ltd retain the copyright.

GROUND FLOOR PLAN (SCALE 1:100 @ A1)

FIRST FLOOR PLAN (SCALE 1:100 @ A1)

SIDE ELEVATION (SCALE 1:100 @ A1)

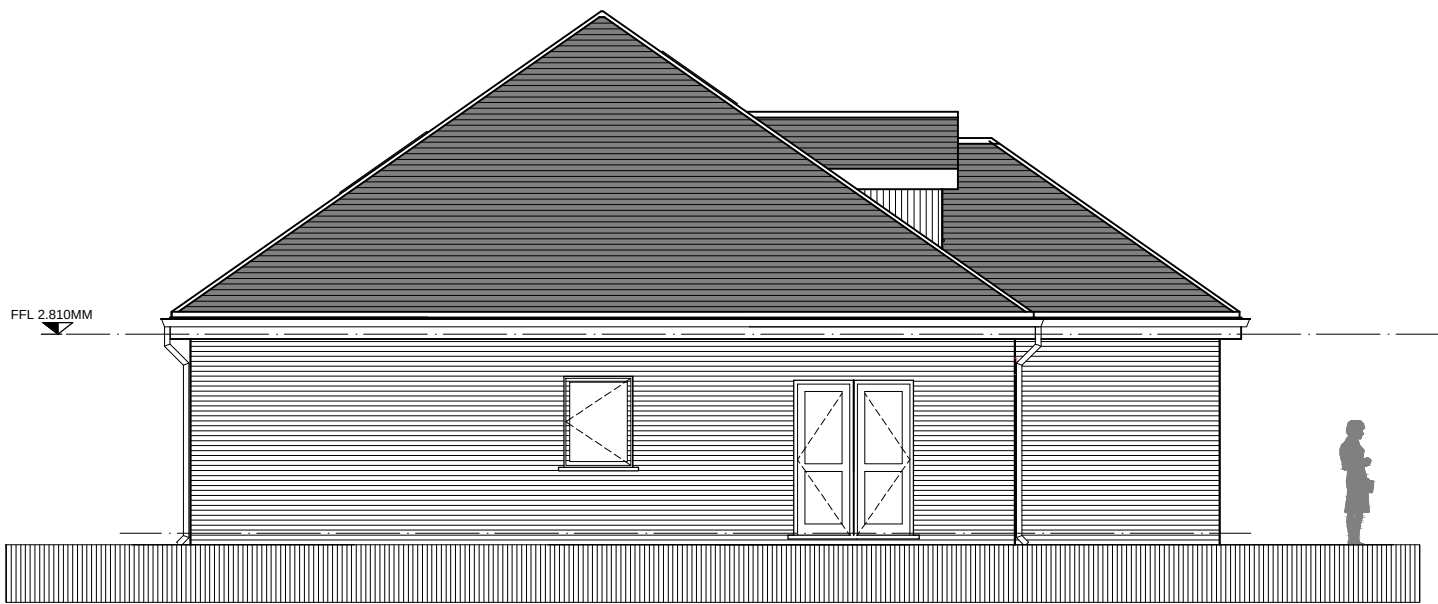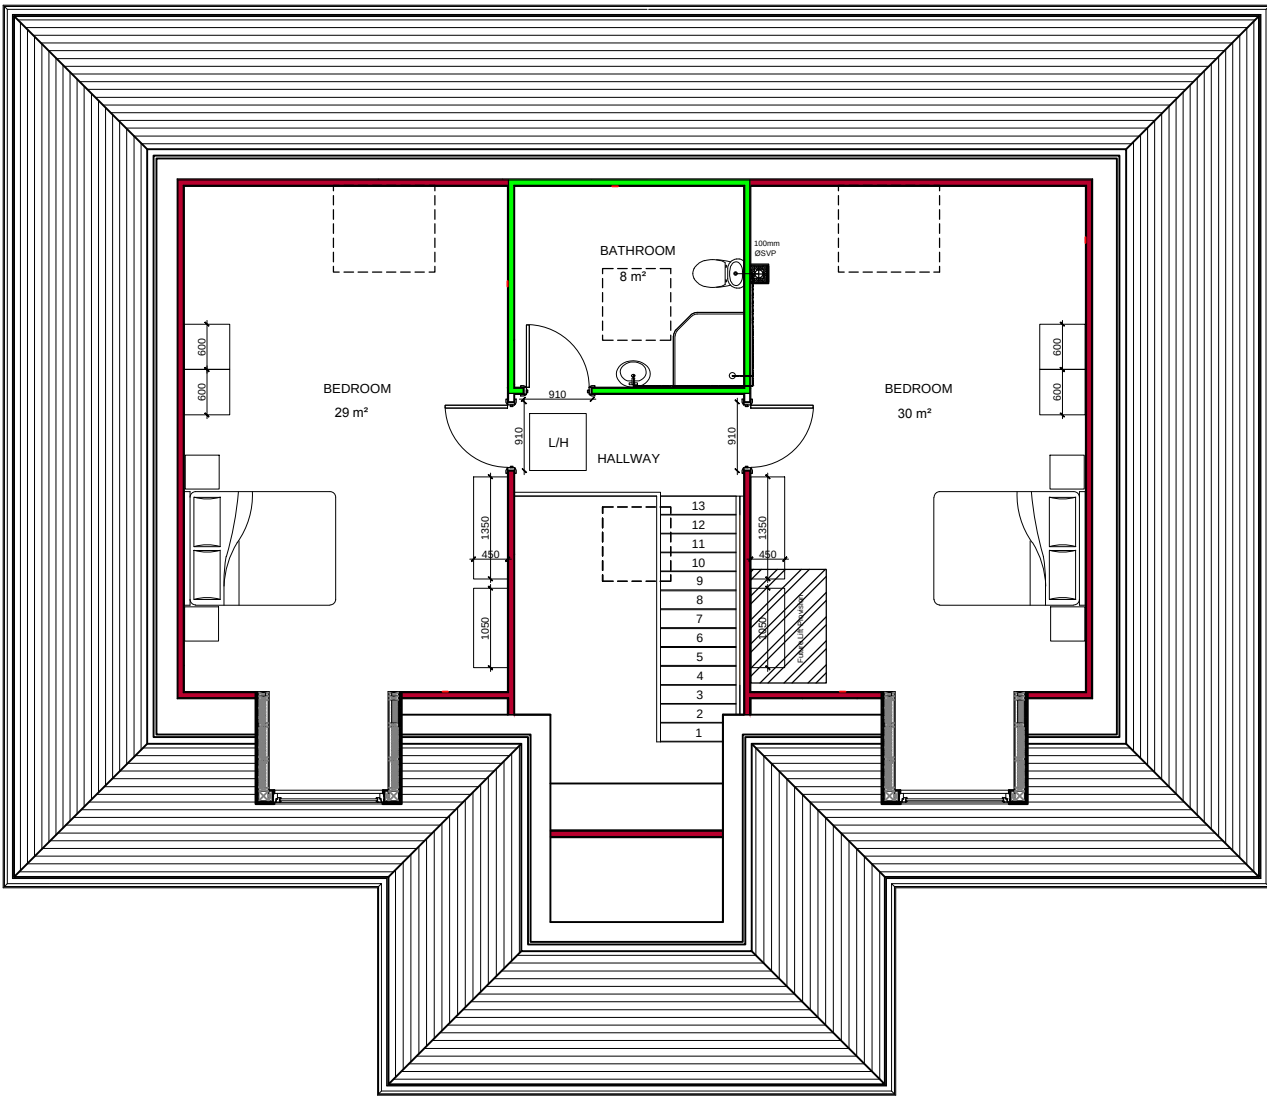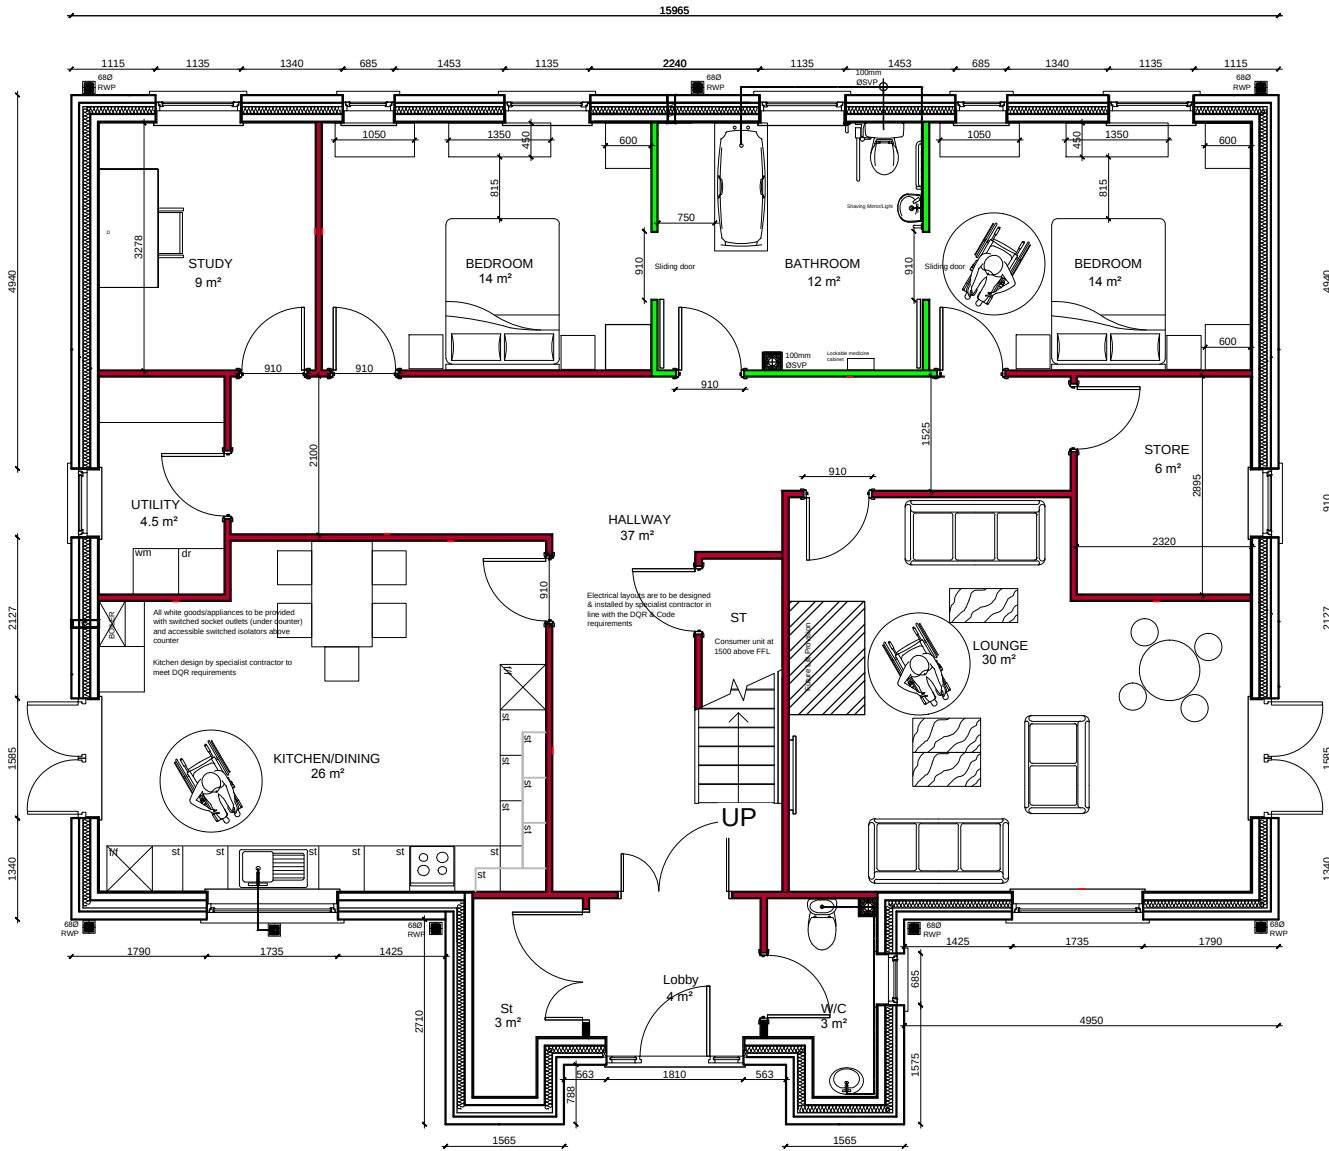

FRONT ELEVATION (SCALE 1:100 @ A1)

SIDE ELEVATION (SCALE 1:100 @ A1)

REAR ELEVATION (SCALE 1:100 @ A1)



17.08.15	A	REVISED SITE PLAN, PLANS & ELEVATIONS	WG	JPH
29.07.15	A	REVISED DORMA WINDOWS	RB	RB
DATE	REV		DWN	CHECK
DRAWING NO: P01B				
CLIENT: FIRST CHOICE		PROJECT: RUBERY WAY		
WORK DESCRIPTION: DWELLINGS		DRAWING TITLE: PROPOSED PLANS AND ELEVATIONS		
DATE: 17.08.15	SCALE: 1:100 @ A1	PROJECT NO: 42_13		
CAD REF: P02	FILE NO:PXREF 29.07.15	DRAWING TYPE: P		
 J P ARCHITECTS 				
8 Brighton road, rhyll, L118 3hd em: info@jpharchitects.com - www.jpharchitects.com				
		tel: (01745) 350650 fax: (01745) 350557		
Certified Passivhaus Designers & Code for Sustainable Homes Assessors				