


NOTES:

1. All dimensions are to be checked on site prior to preparing any working or shop drawings or commencing work on site.
2. This drawing is to be read in conjunction with all relevant Architect's, M&E and Structural Engineers' drawings and specifications.

2. This drawing is to be read in conjunction with all relevant Architect's, M&E and Structural Engineers' drawings and specifications.

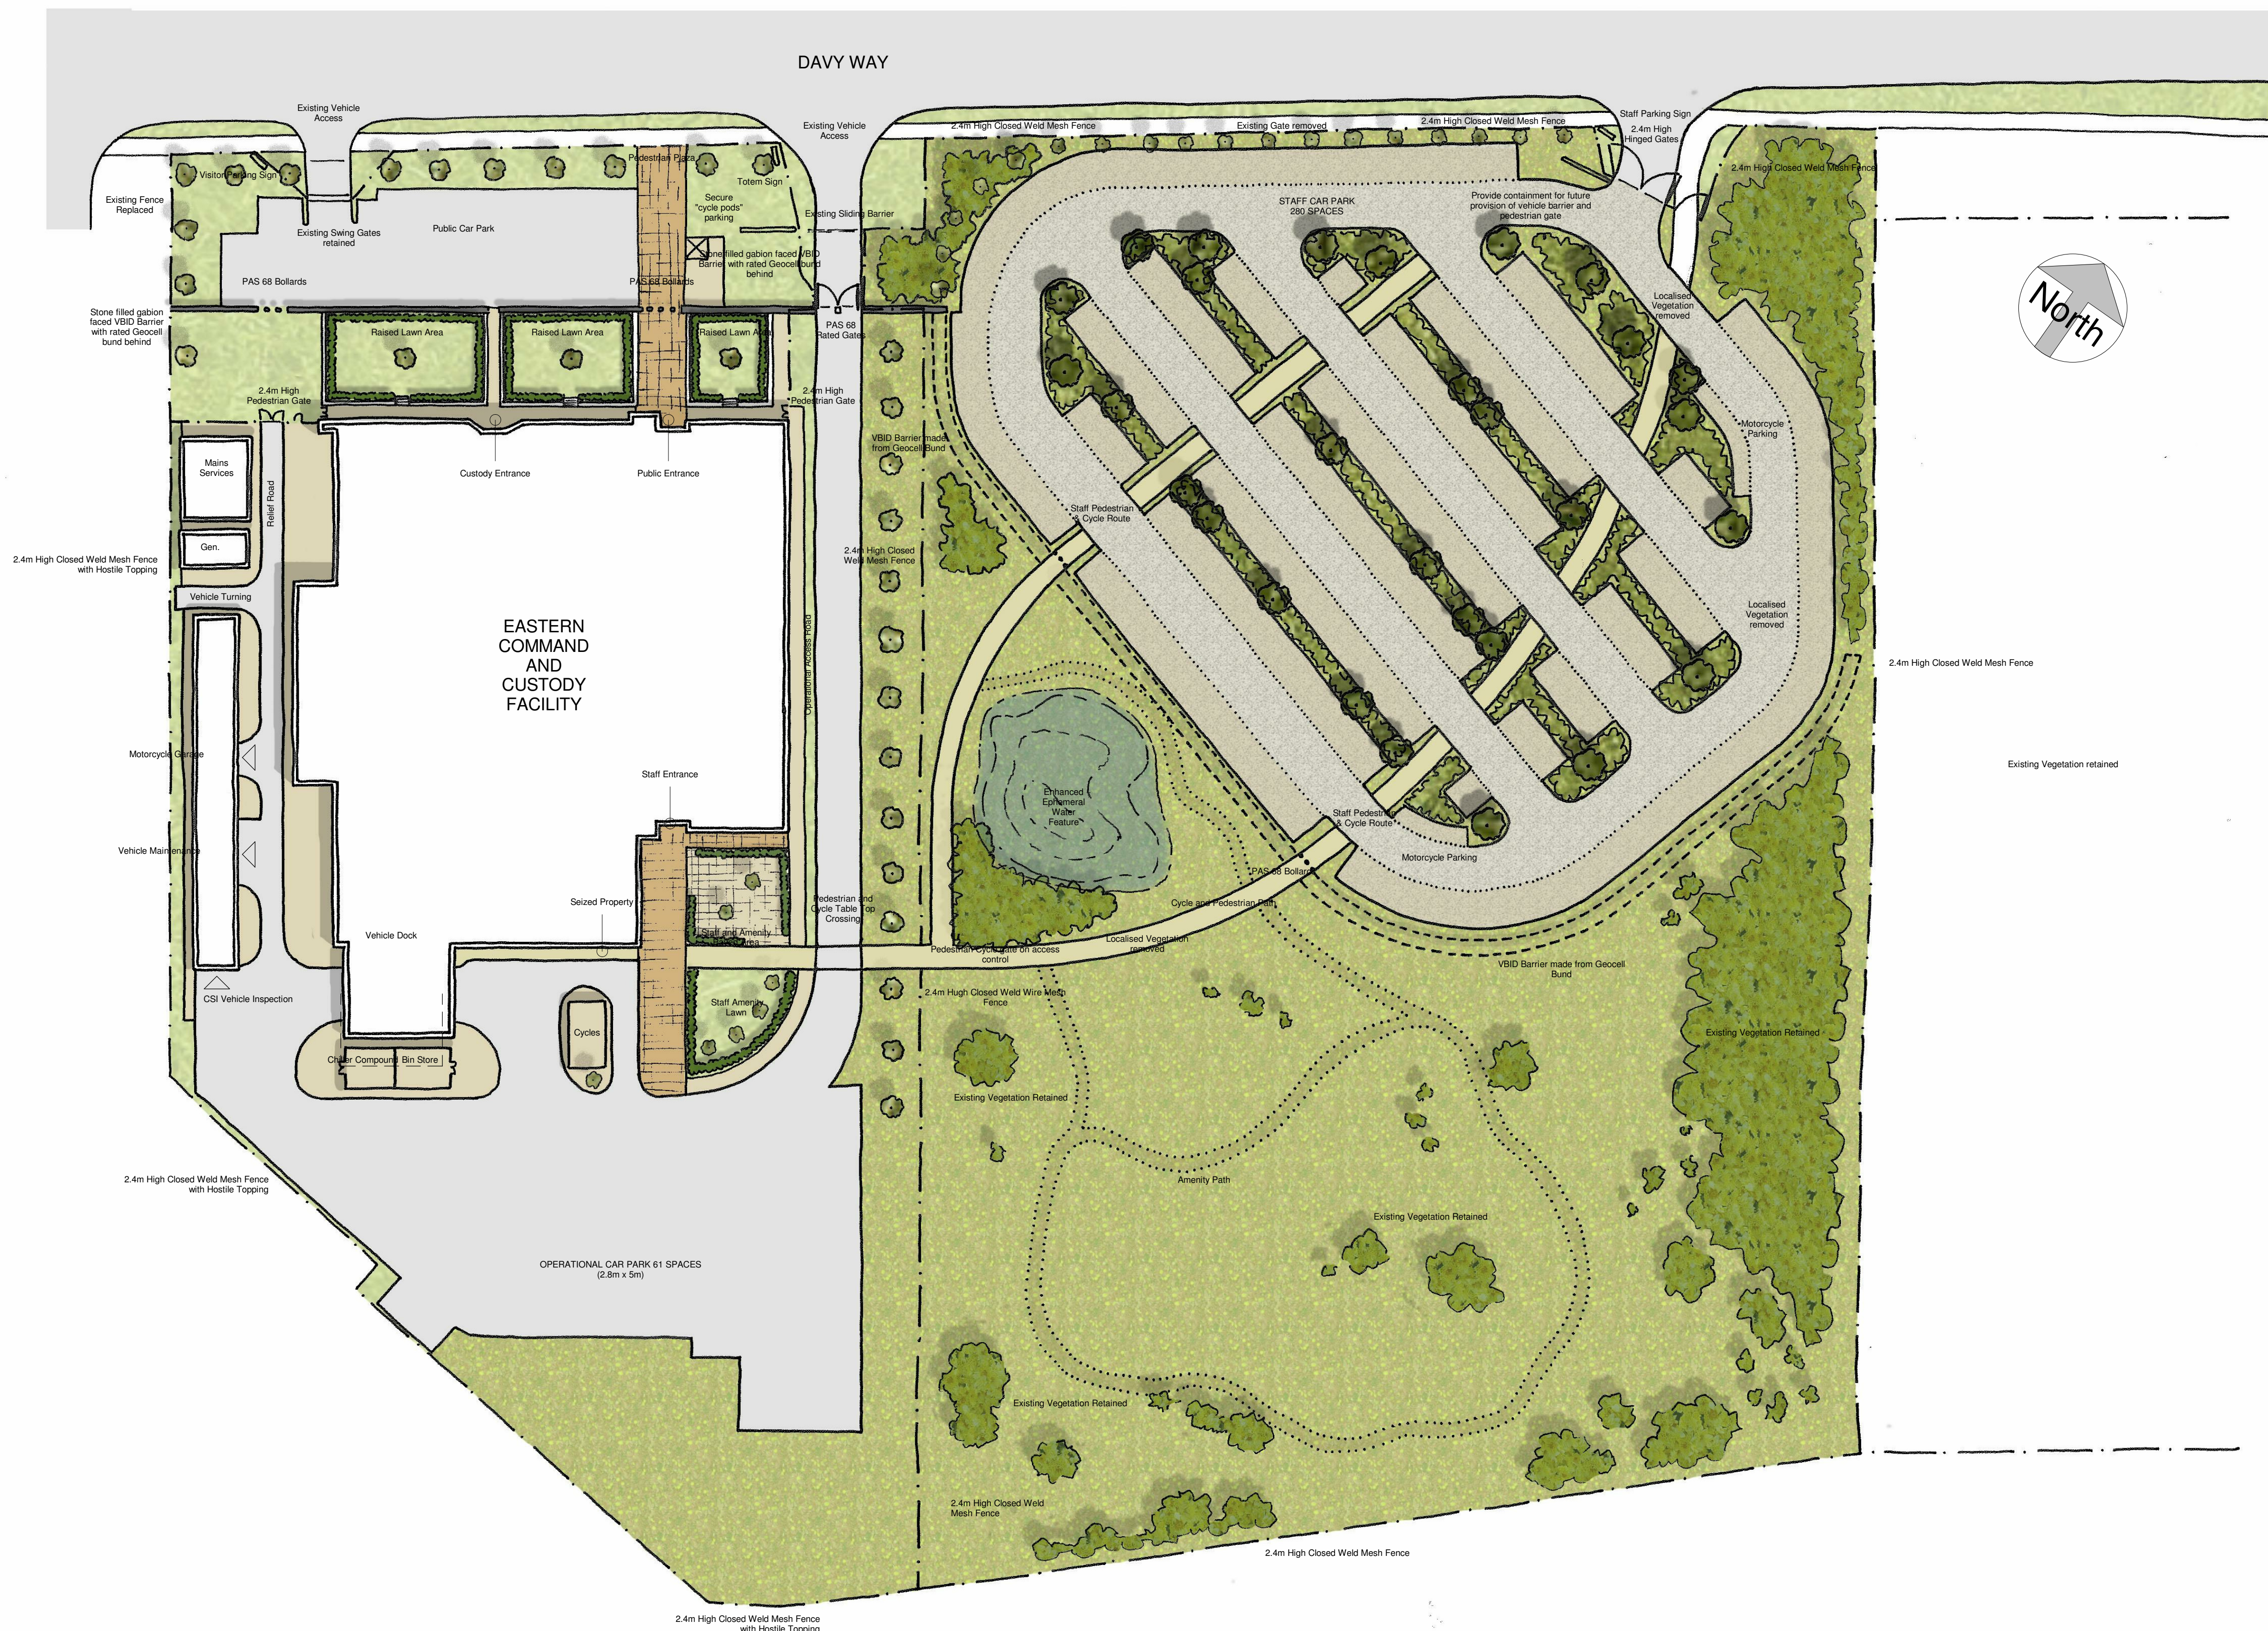

Existing Vegetation retained

[illegible]

JACOBS™

Client

POLICE AND CRIME COMMISSIONER OF NORTH WALES

Project	EASTERN COMMAND AND CUSTODY FACILITY
---------	--------------------------------------

Drawing title	Landscape Site Plan
---------------	---------------------

Drawing Status	PLANNING ISSUE
----------------	----------------

Scale	1:500	@ A1	DO NOT SCALE
-------	-------	------	--------------

Scale	1:500 @ A1	DO NOT SCALE
Jacobs No.	B1305210	
JPI No.	B1305210 P050.003	

Drawing Number	Sheet No.	Rev
----------------	-----------	-----

B1305210/LA/	P050.003	PL1
--------------	----------	-----

This drawing is not to be used in whole or part other than for the intended purpose and project as defined on this drawing. Refer to the contract for full terms and conditions.

1 Landscape Plan

1:500