



THIS DRAWING TOGETHER WITH THE DESIGN IS
COPYRIGHT OF THE ARCHITECT.
FIGURED DIMENSIONS SHOULD BE FOLLOWED
AND SCALED DIMENSIONS SHOULD BE CHECKED
WITH THE ARCHITECT.
ANY DISCREPANCY MUST BE REPORTED TO THE
ARCHITECT IMMEDIATELY AND PRIOR TO
PROCEEDING.

REVISIONS


FIRST FLOOR PLAN

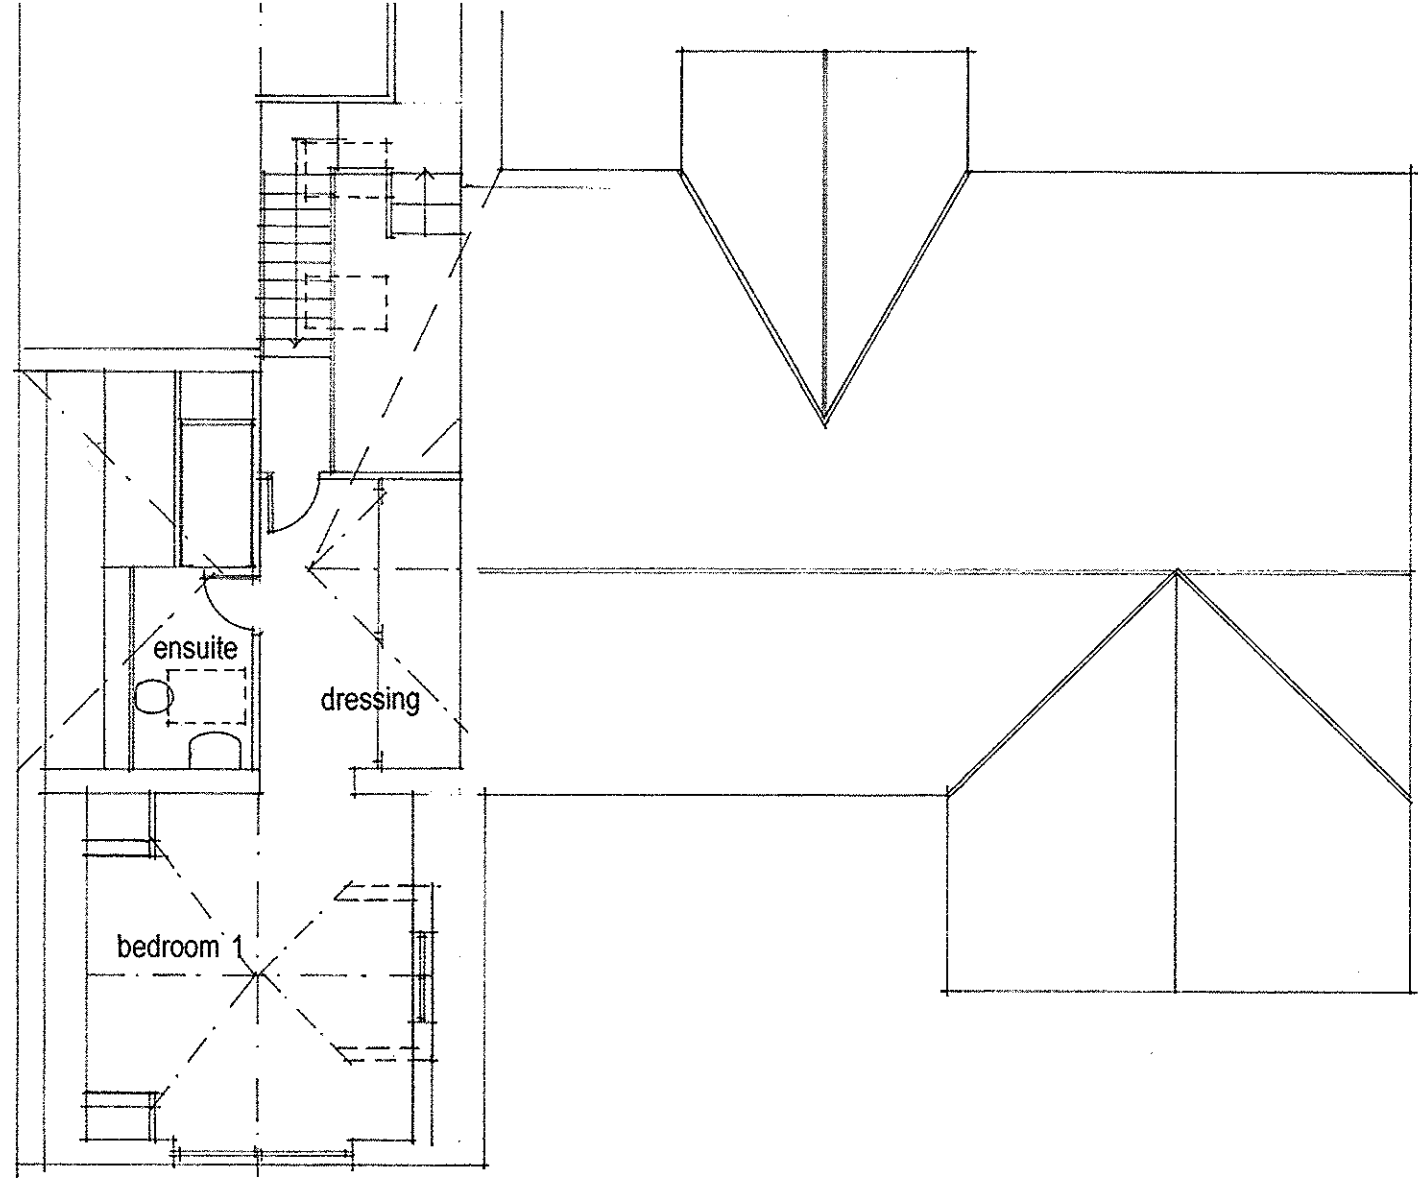


FRONT / SOUTH WEST ELEVATION

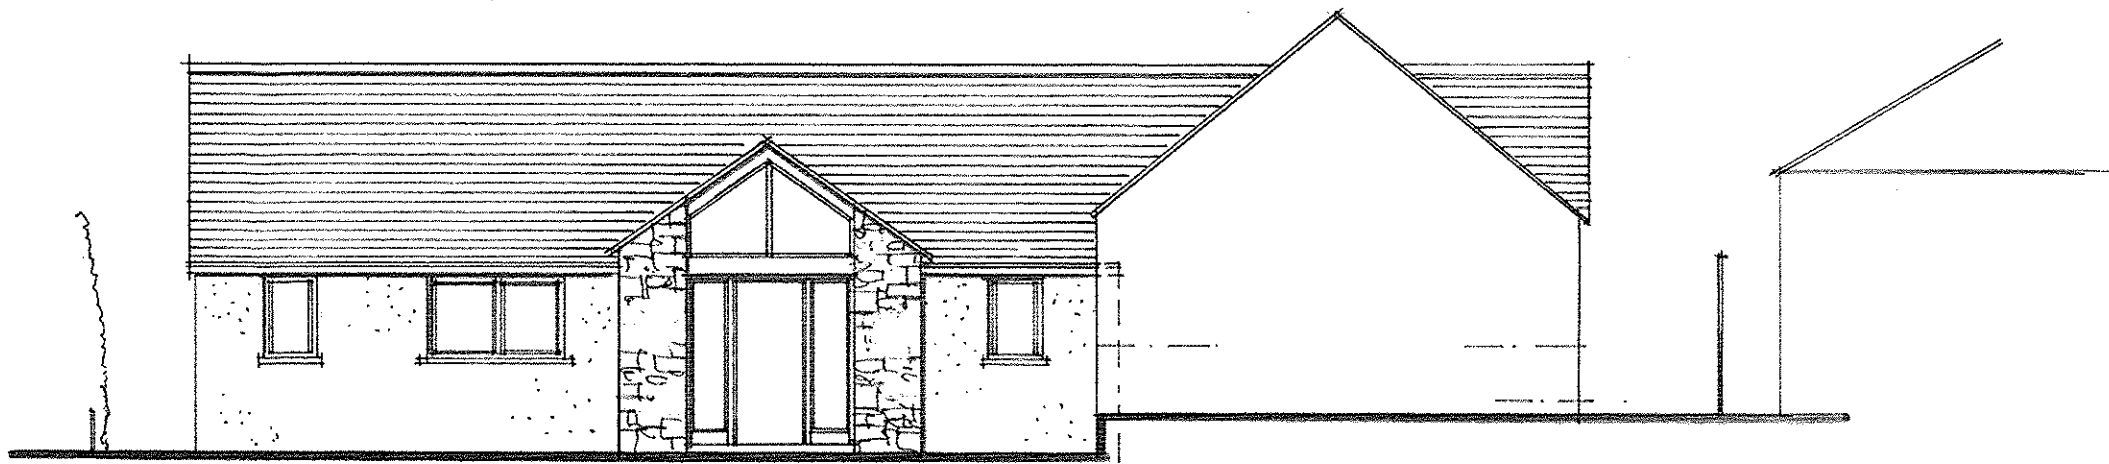


SIDE / NORTH WEST ELEVATION

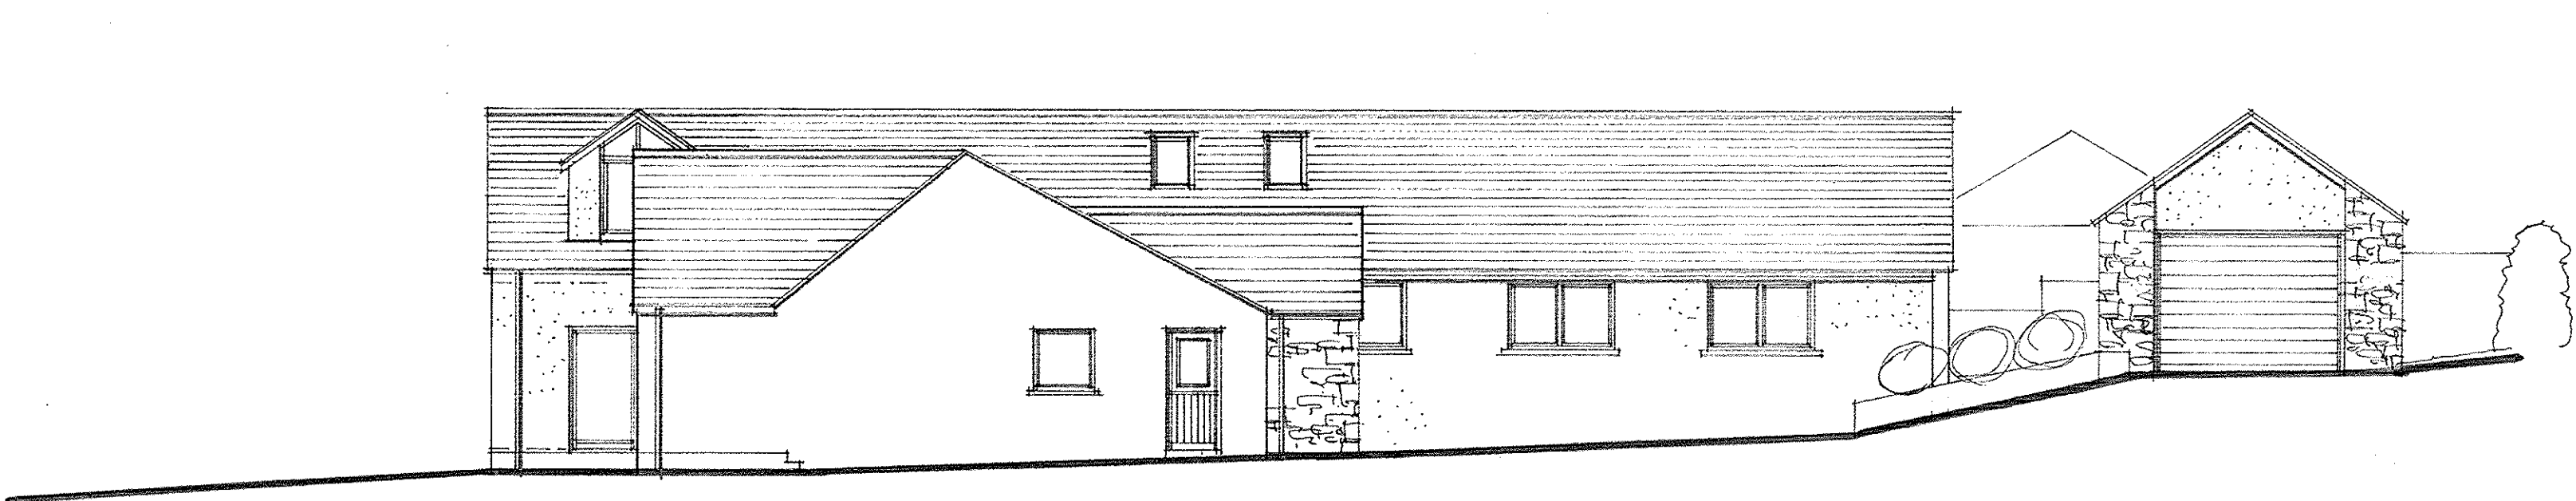

REAR / NORTH EAST ELEVATION

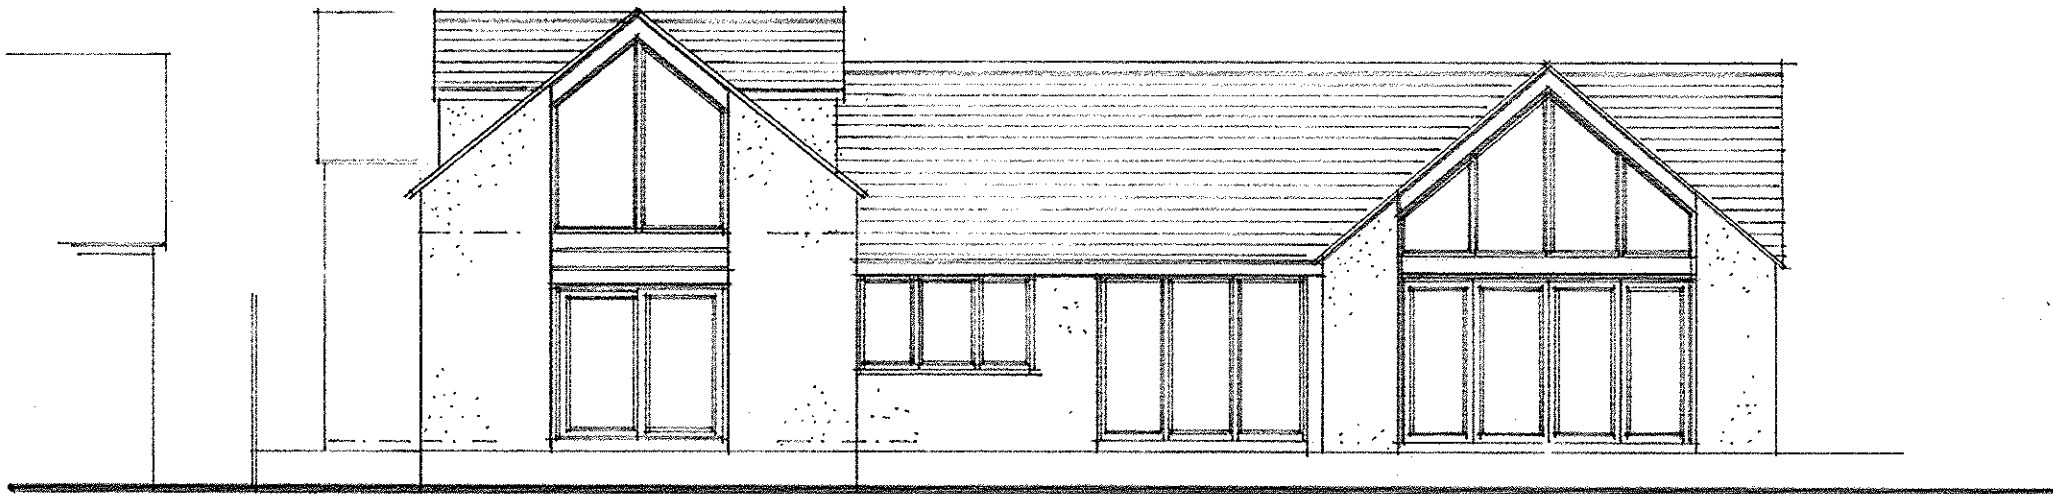


SIDE / SOUTH EAST ELEVATION

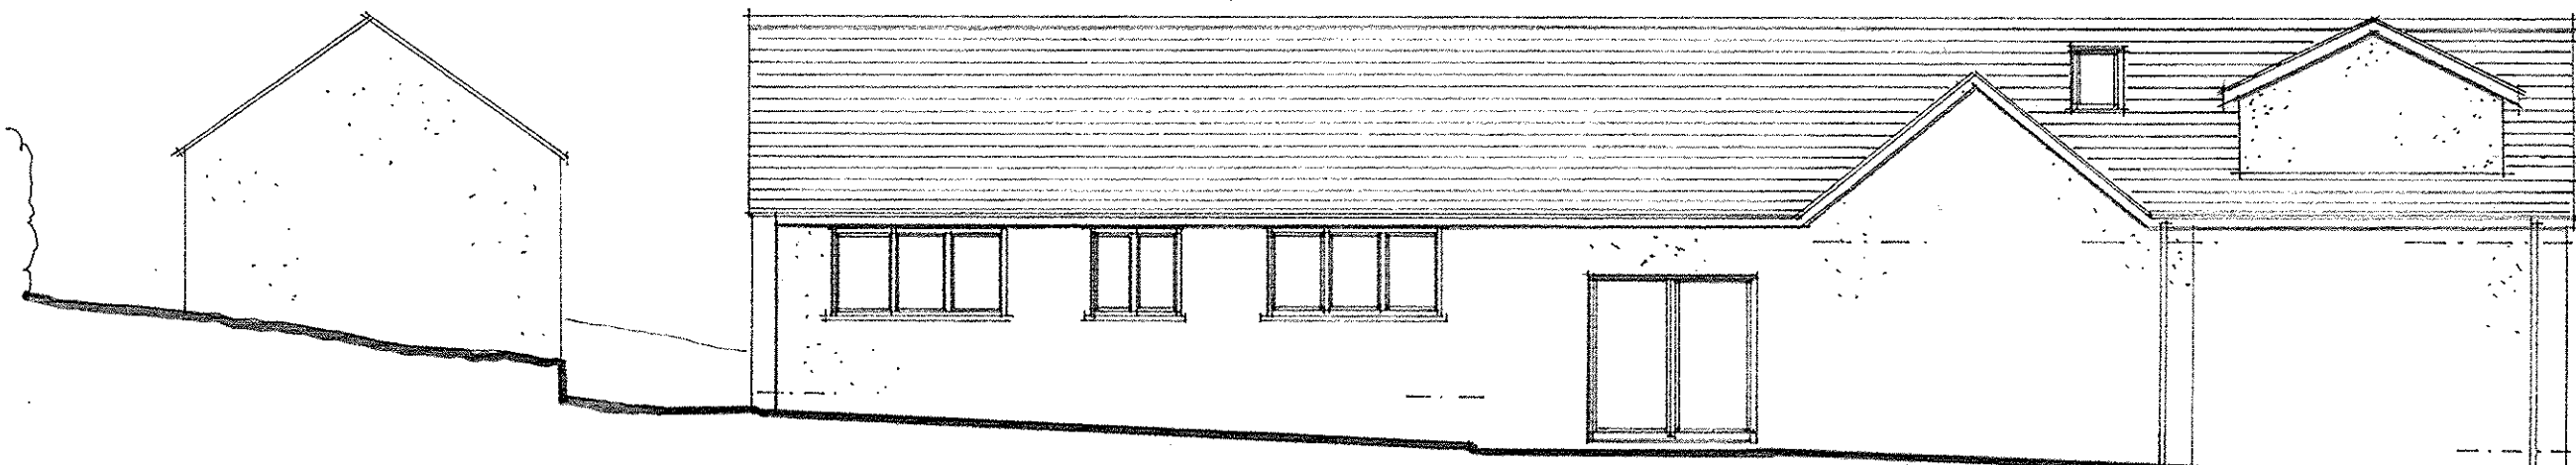


MATERIALS

External Walls	Cream roughcast with feature stone facing
Roof	Natural slate
Windows	Powder coated aluminum frames
Doors	Powder coated aluminum / GRP
Rainwater Goods	Black UPVC gutters and rwp's
Driveway	Tarmac

GROUND FLOOR PLAN

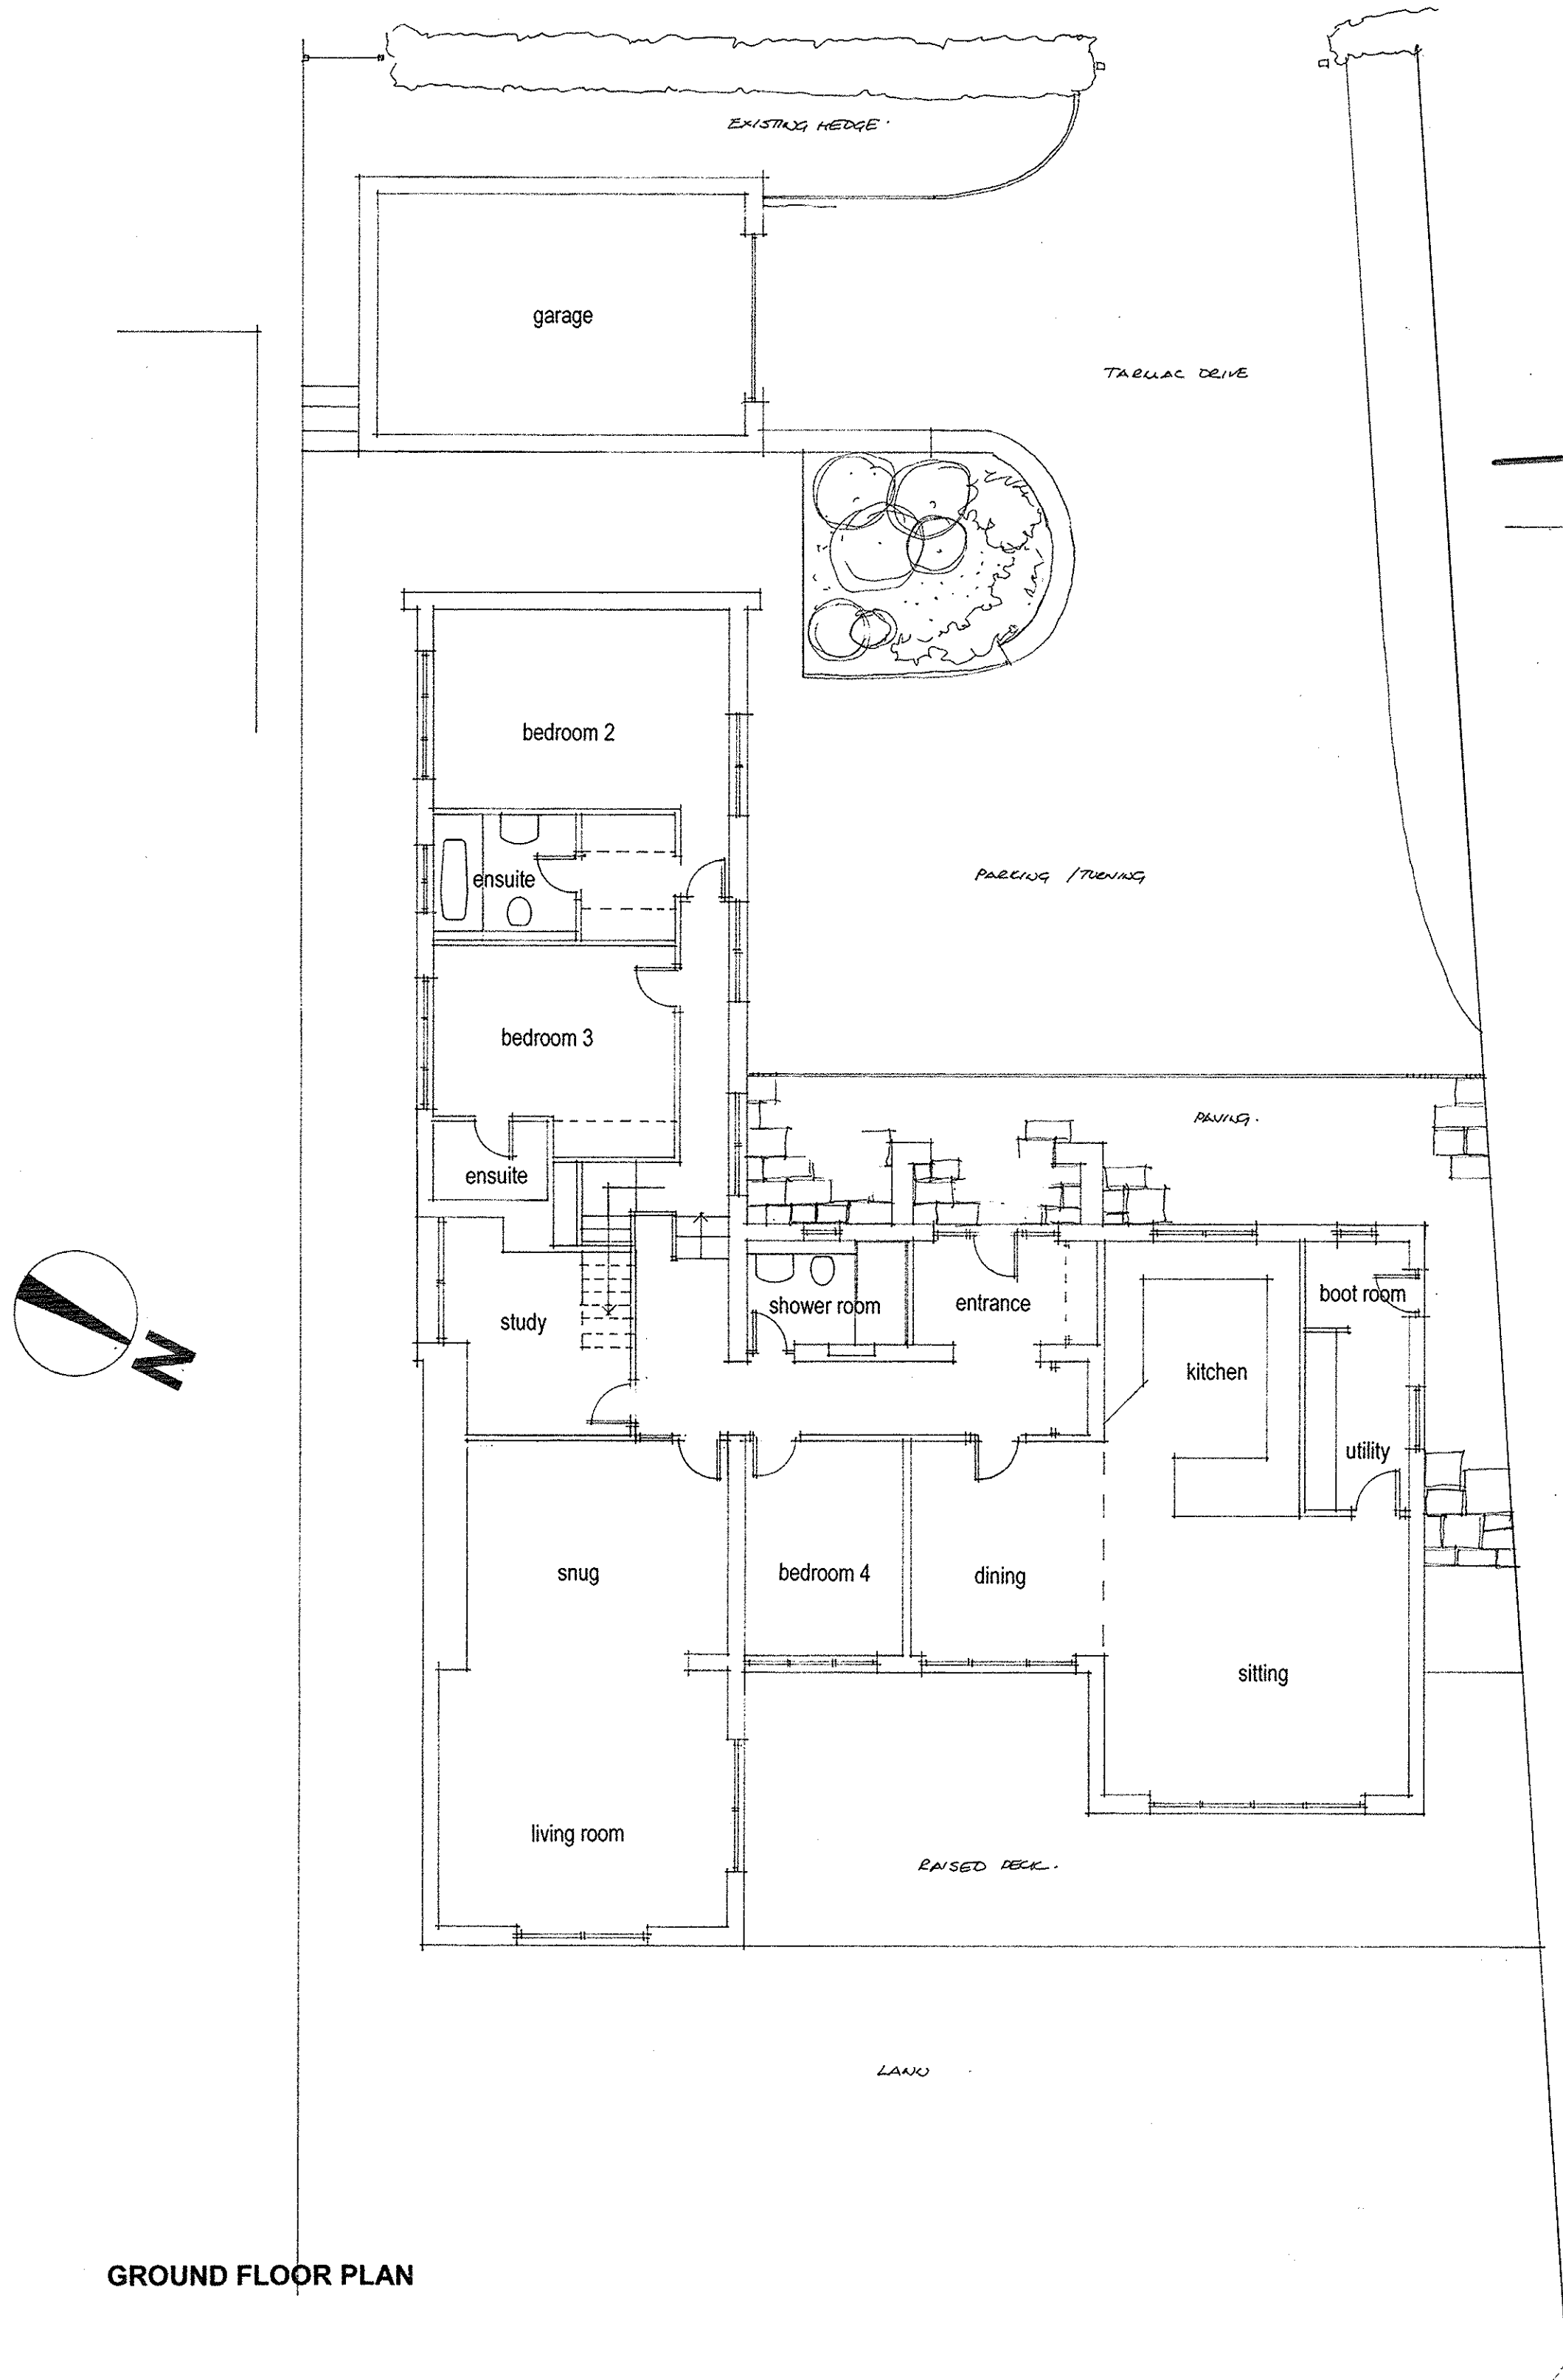

Original Drawn By	Date
ACP	March 2015

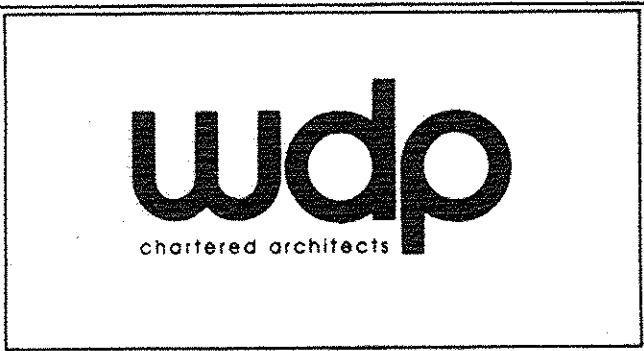

the wright design partnership
15 main street, kirkby lonsdale, cumbria LA6 2AQ
tel / 015242 71697 email / mail@wdparchitects.co.uk

Client	Mr and Mrs Peill
Contract	Alterations and extension to 16 Sunnyridge Avenue Marford
Drawing title	DETAILS AS PROPOSED
Scale	1:100
Job No.	KL2608
Dwg No.	02