



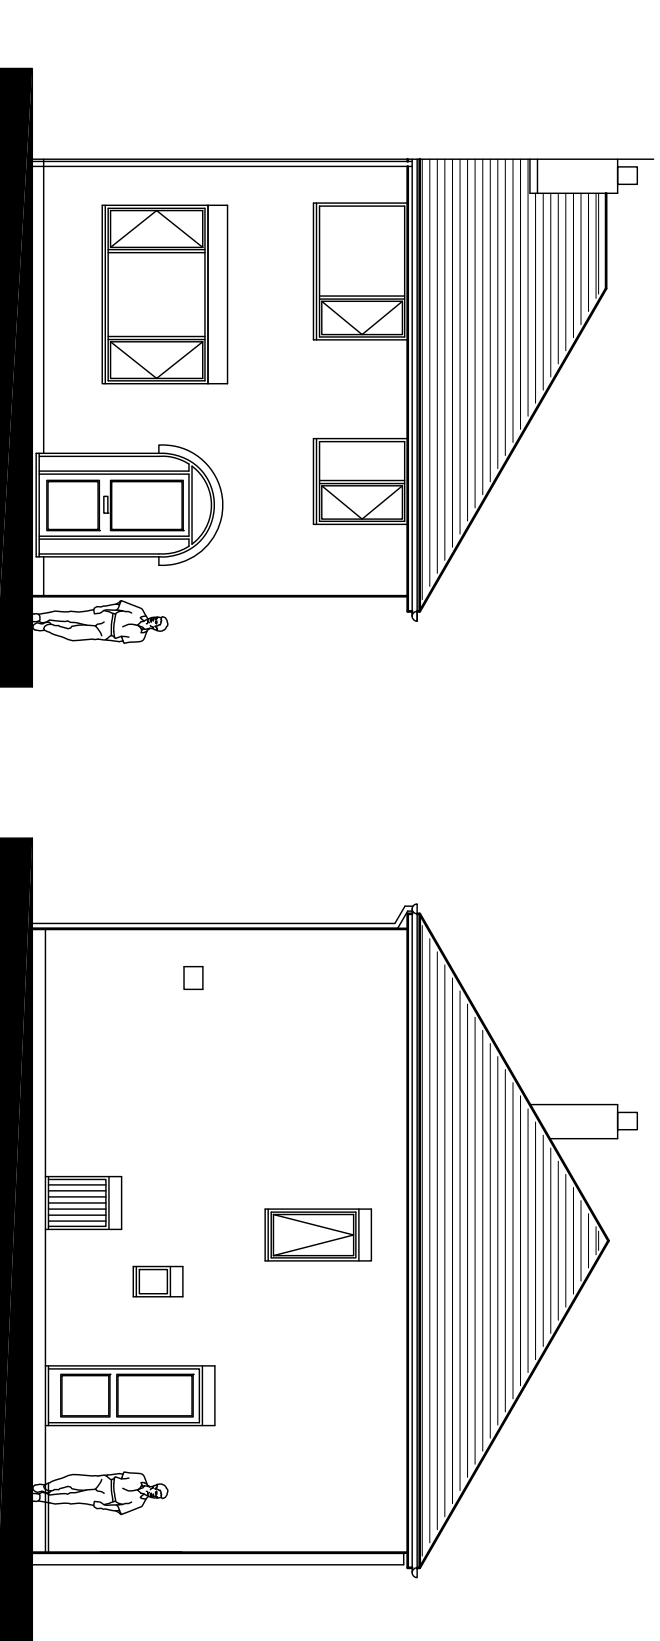


FRONT ELEVATION

SIDE ELEVATION

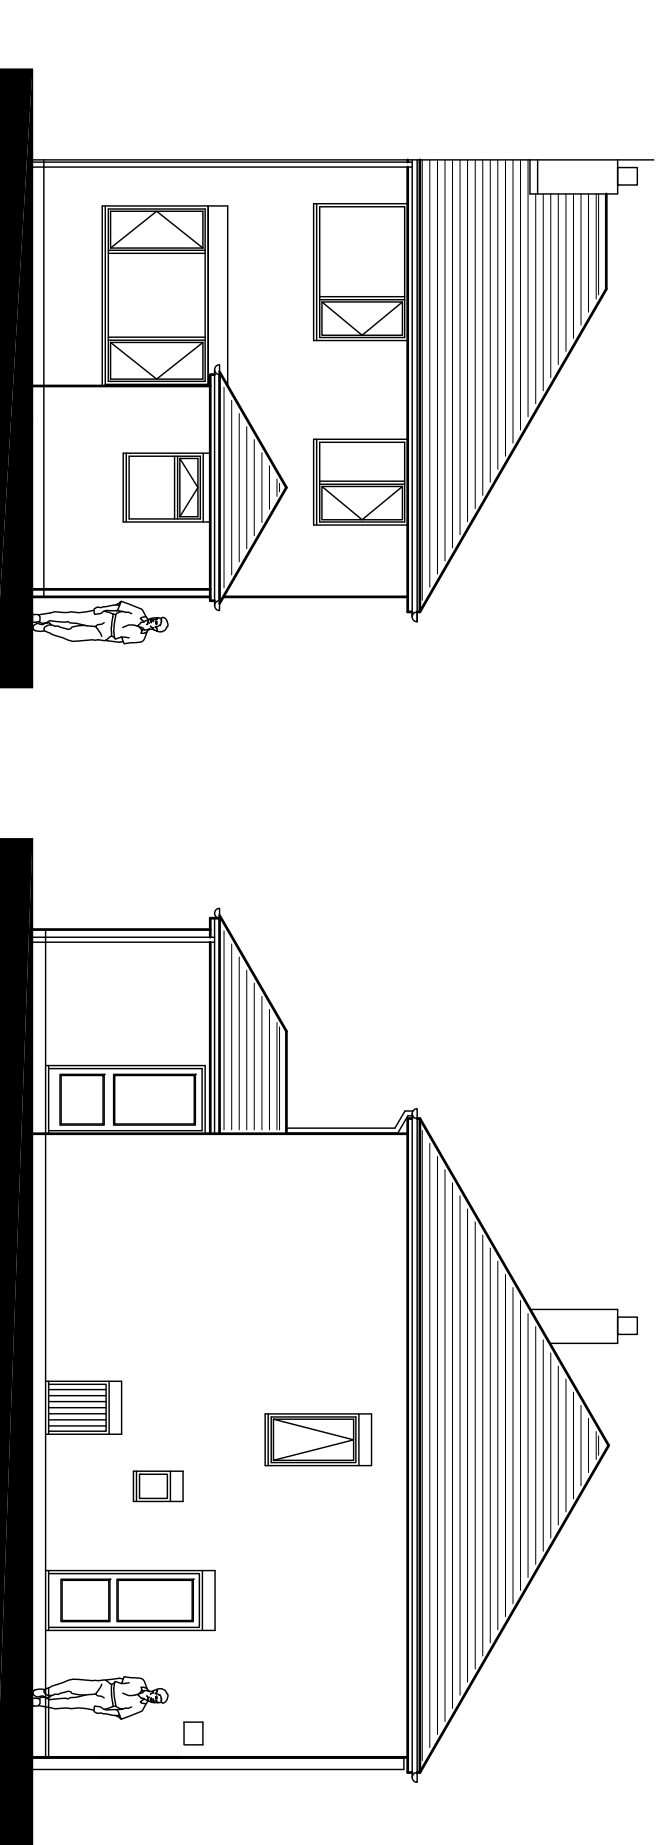


PROPOSED FRONT ELEVATION


PROPOSED SIDE ELEVATION

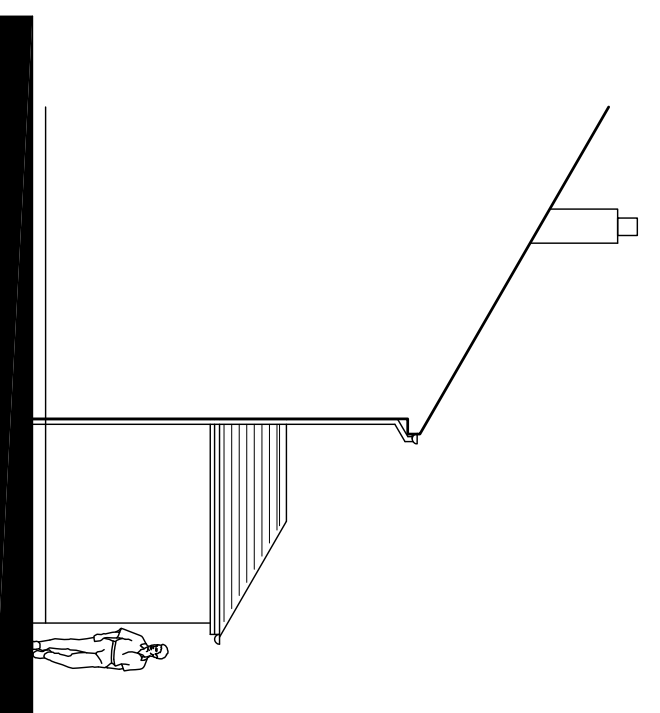

PROPOSED SIDE ELEVATION

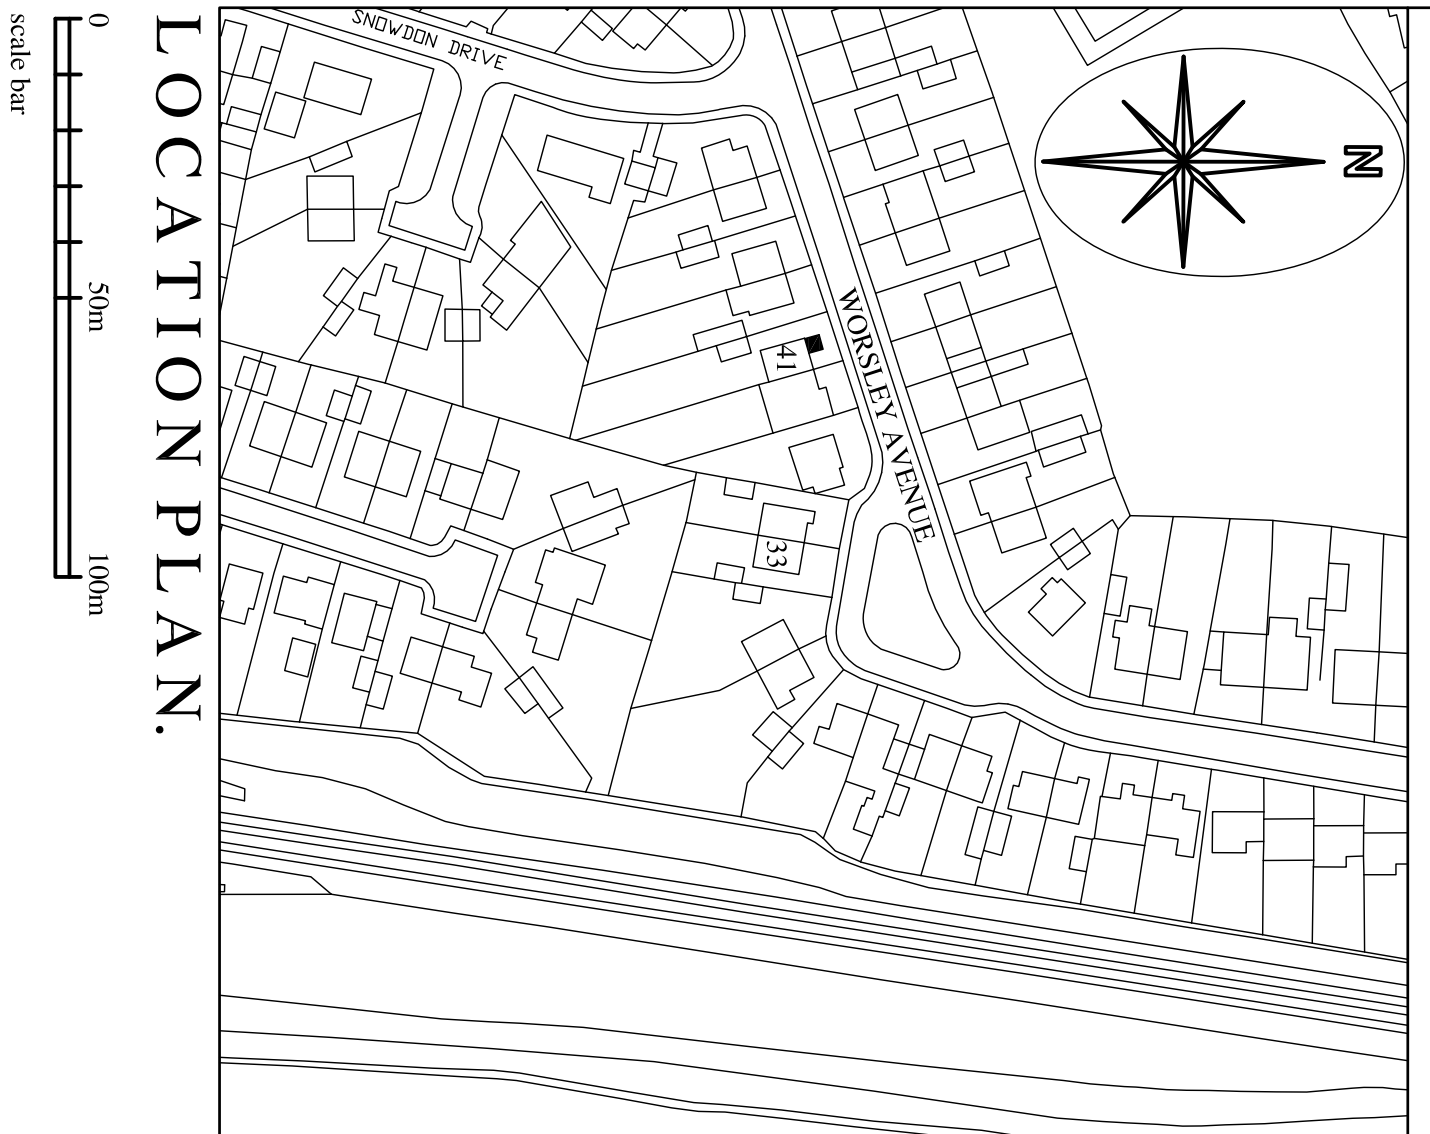


LOCATION PLAN.

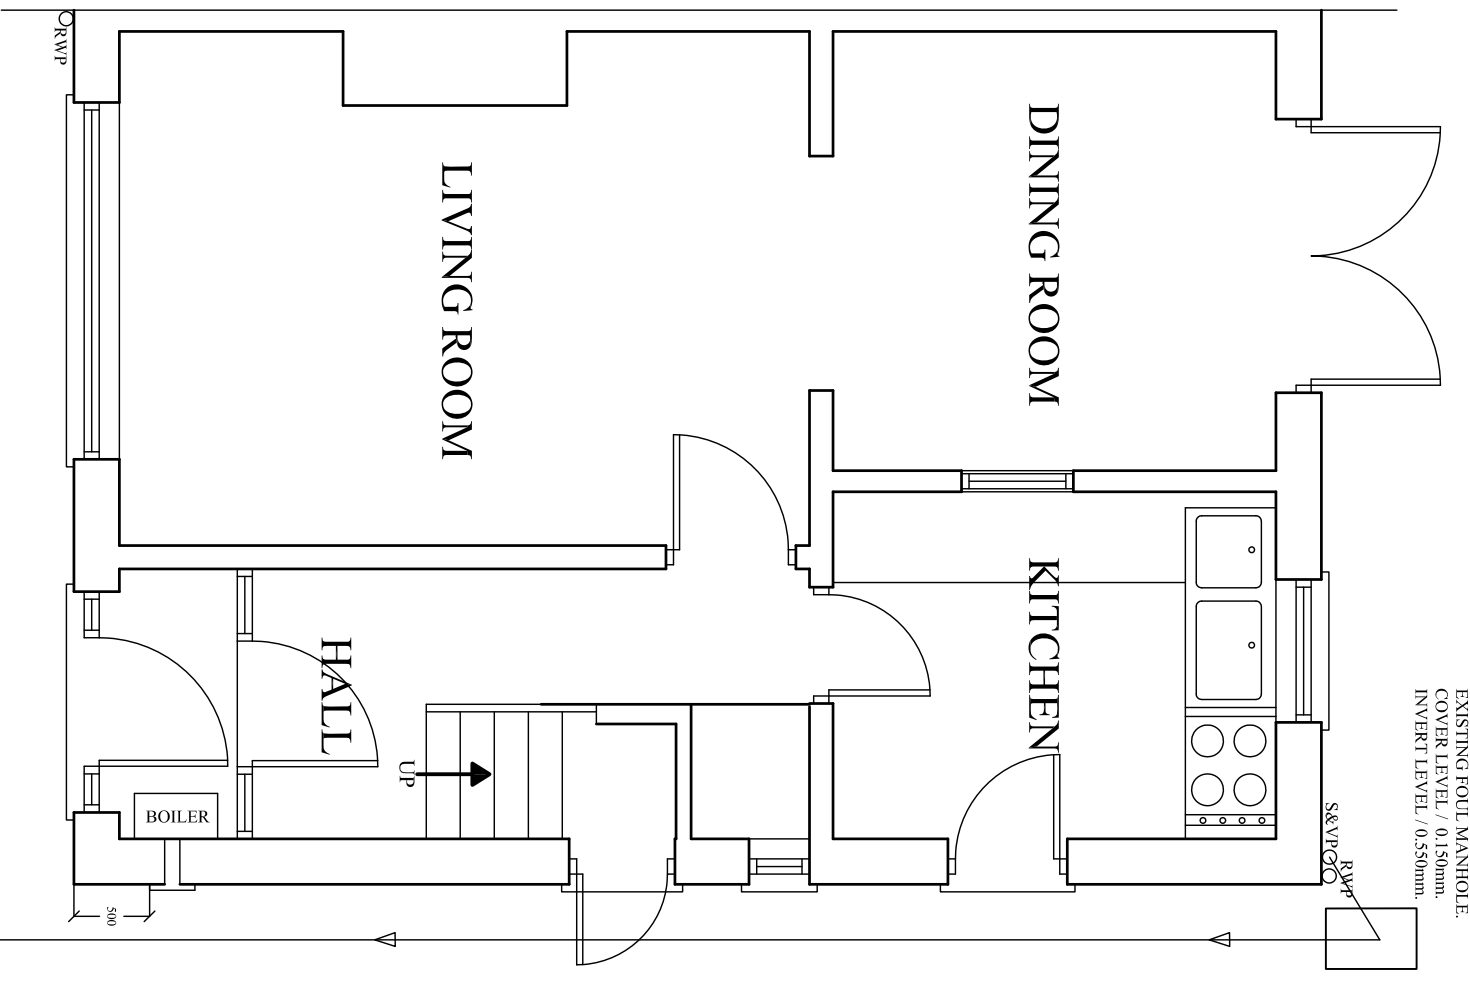

GROUND FLOOR PLAN

SCALE 1:50.

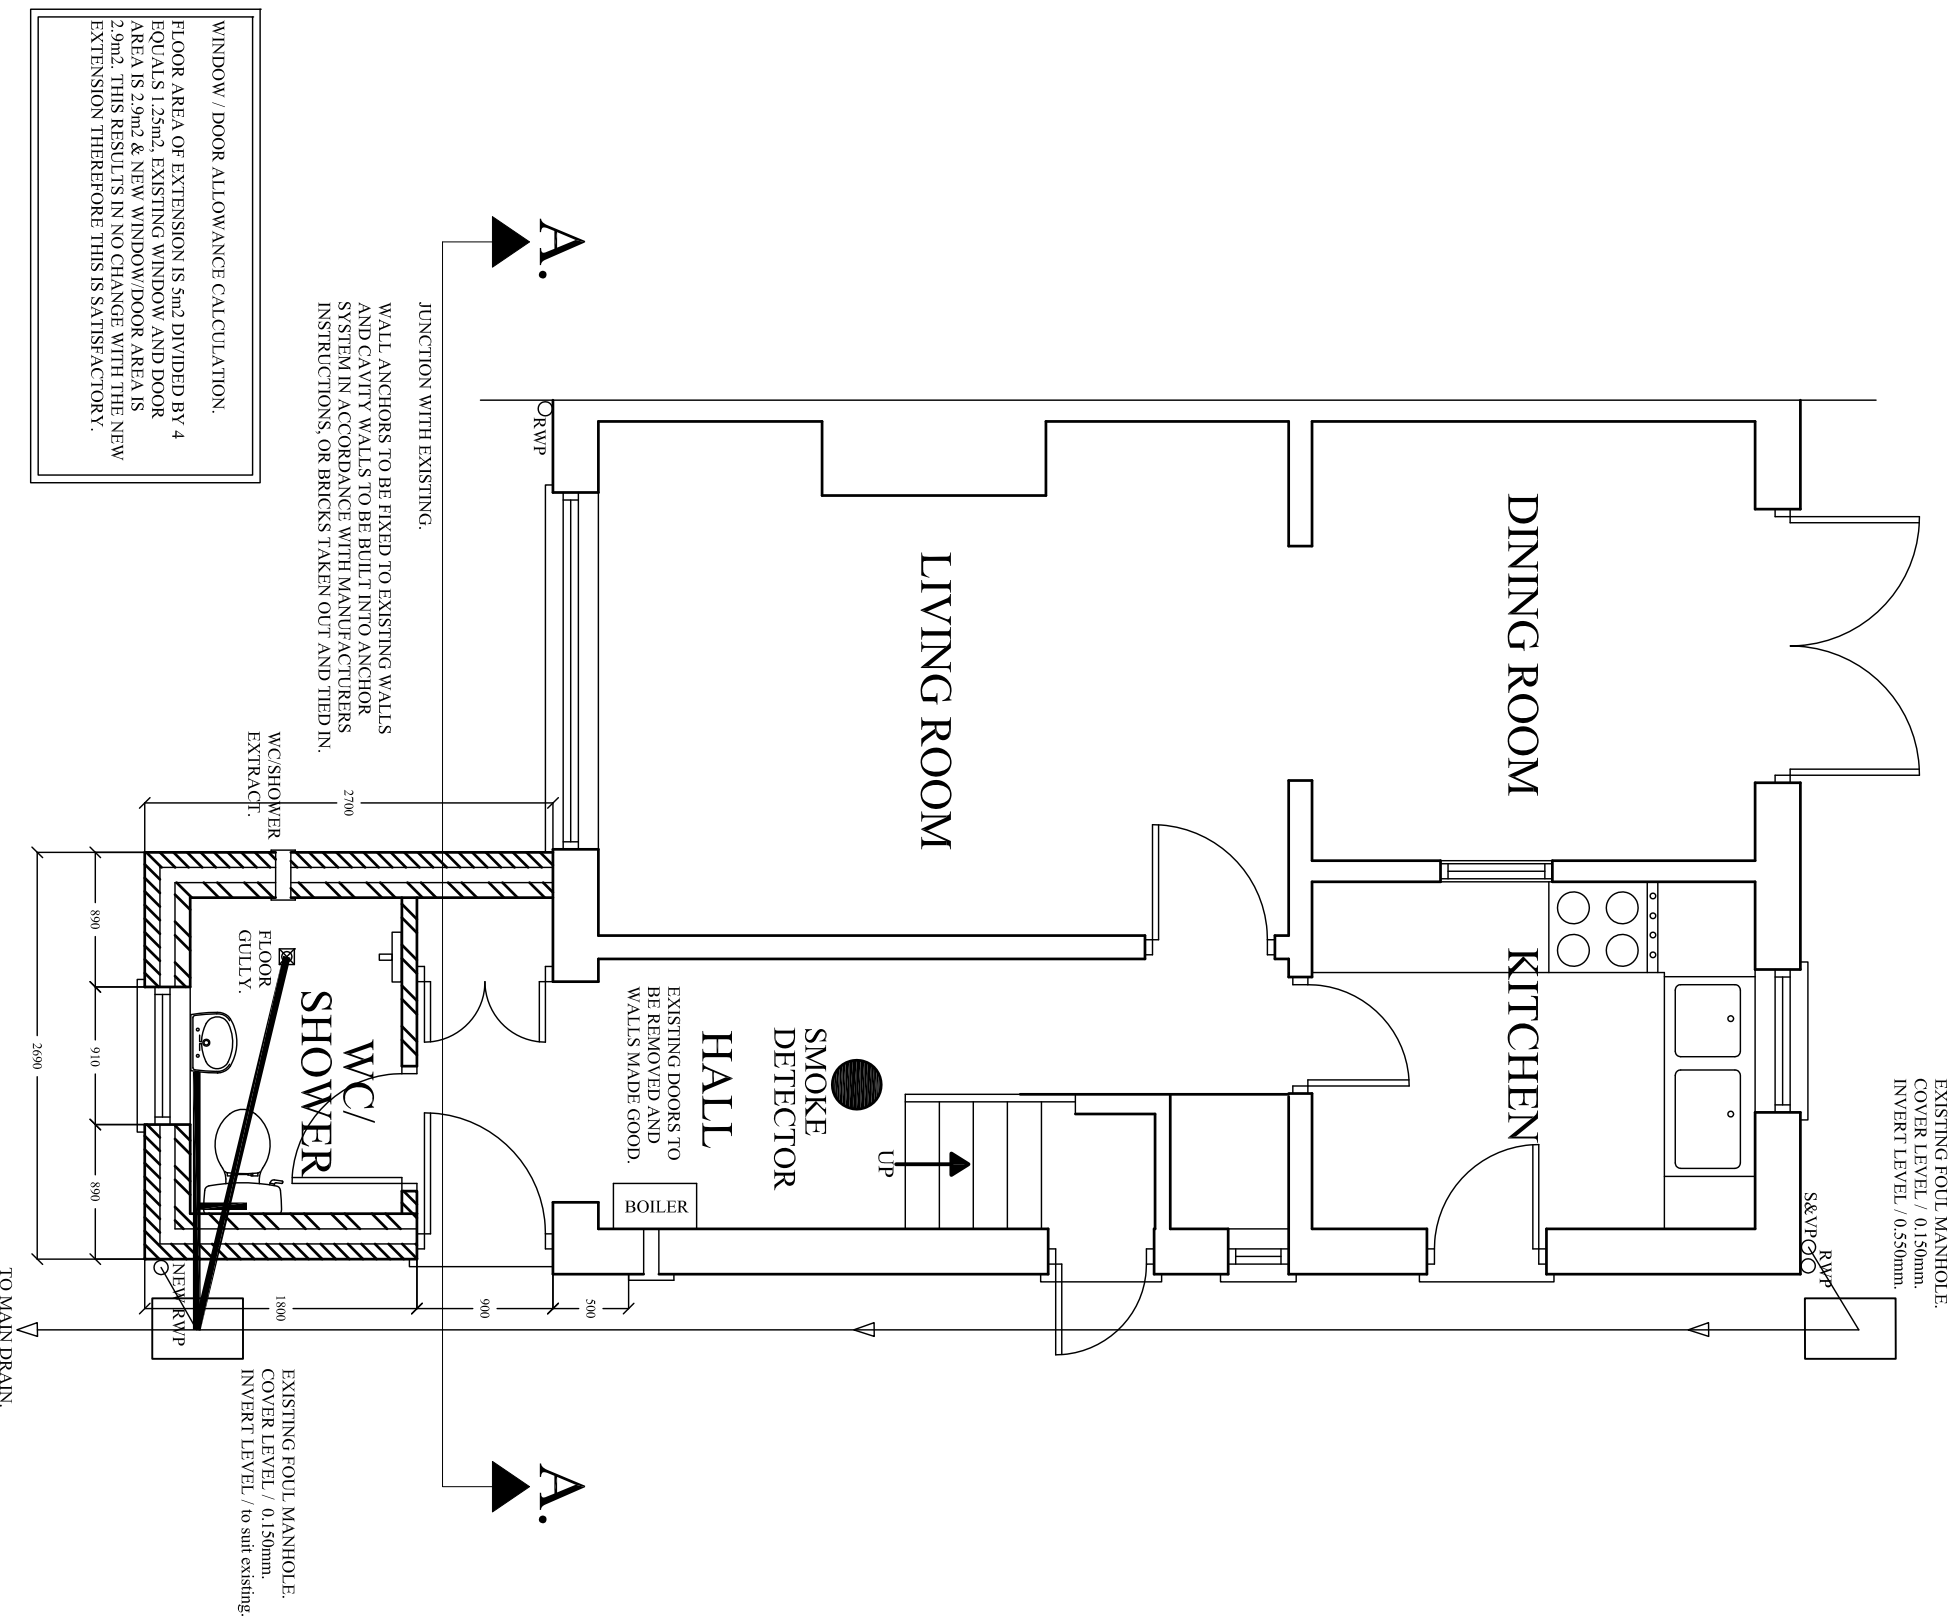

PROPOSED GROUND FLOOR PLAN

SCALE 1:50.

CDM 2015

THE DESIGN REFLECTED IN THIS DRAWING HAS BEEN DEVELOPED FOR PLANNING/BUILDING REGULATION APPROVAL ONLY. OUR APPOINTMENT AS PRINCIPAL DESIGNER STANDS AT THE POINT OF THE DESIGN PROCESS WHERE THE DESIGN HAS BEEN DEVELOPED AND THE DESIGN HAS BEEN DEVELOPED IN ACCORDANCE WITH THE CDM REGULATIONS 2015. IT IS OUR POLICY TO DESIGN OUT AS MANY IDENTIFIABLE RISKS AS POSSIBLE FOR THE PROJECT. A COMPETENT CONTRACTOR SHOULD BE AWARE OF 'NORMAL' RISKS INVOLVED WITH THE CONSTRUCTION PROCESS. USUAL SIGNIFICANT RESIDUAL RISKS THAT CANNOT BE ELIMINATED AS 1. NONE IDENTIFIED. THE RESPONSIBILITY OF THE CONTRACTOR AND MUST BE IDENTIFIED IN THE CONSTRUCTION PHASE PLAN. A CONSTRUCTION PHASE PLAN MUST BE PROVIDED TO THE PRINCIPAL CONTRACTOR BY THE CONTRACTOR OR PRINCIPAL CONTRACTOR. IF ANY PARTY USING THIS DRAWING CONSIDER OR IDENTIFIES ANY 'ABNORMAL' OR 'UNUSUAL' RISKS THAT HAVE NOT BEEN IDENTIFIED ABOVE THEY SHOULD SHARE THIS WITH THE PROJECT TEAM IMMEDIATELY.

HEALTH AND SAFETY FILE - WHEN OUR APPOINTMENT AS PRINCIPAL DESIGNER ENDS WE WILL PASS THE HEALTH AND SAFETY FILE TO THE CLIENT AND IN TURN THE PRINCIPAL CONTRACTOR. THE PRINCIPAL CONTRACTOR WILL BE RESPONSIBLE FOR DEVELOPING THIS AND HANDING IT TO THE CLIENT ON COMPLETION.

THIS DRAWING IS TO BE INCLUDED IN THE HEALTH AND SAFETY FILE. THE CONTRACTOR IS RESPONSIBLE FOR THE HEALTH AND SAFETY FILE. THE PRINCIPAL CONTRACTOR TO REFLECT ANY CHANGES AND DEVIATIONS FROM THE DESIGN.

BRIEF EXTENSION SPECIFICATION

NEW EXTENSION TO BE CONSTRUCTED WITH MATERIALS TO MATCH EXISTING HOUSE AS CLOSELY AS POSSIBLE.

WALLS TO BE BRICK OUTER SKIN, GRAY TILES TO NEW ROOF AND WHITE UPVC WINDOWS / DOORS IN STYLES TO MATCH EXISTING.

RAINWATER GOODS TO MATCH THOUGHTS ON EXISTING HOUSE AND TO BE DISPOSED OF IN TO EXISTING/NEW SOAKAWAYS.

Prj/Rev.	Revision Details	Rev/By	Chk/By	Date

andrew harnett limited
civil | structural | architectural

Office 14, Redwither Business Centre, Wrexham, LL13 9XR.
Tel. 01978 664256 Mobile 07761 346542 e-mail ah.hid@talktalk.net

Mrs. S. Samuels.

Project:
Proposed Ground Floor Front Extension
At No 41 Worsley Avenue, Johnstown,
Wrexham.
Existing & Proposed Plans & Elevations
& Location Plan.

Drawn by:	A Harnett	Date:	March 2015	Sheet	1 of 2
Scales:	As shown @ A1	Drawing No:	2015/05/01	Phase/Rev:	A

