



THIS DRAWING TOGETHER WITH THE DESIGN IS
COPYRIGHT OF THE ARCHITECT.
FIGURED DIMENSIONS SHOULD BE FOLLOWED
AND SCALED DIMENSIONS SHOULD BE CHECKED
WITH THE ARCHITECT.
ANY DISCREPANCY MUST BE REPORTED TO THE
ARCHITECT IMMEDIATELY AND PRIOR TO
PROCEEDING.


REVISIONS

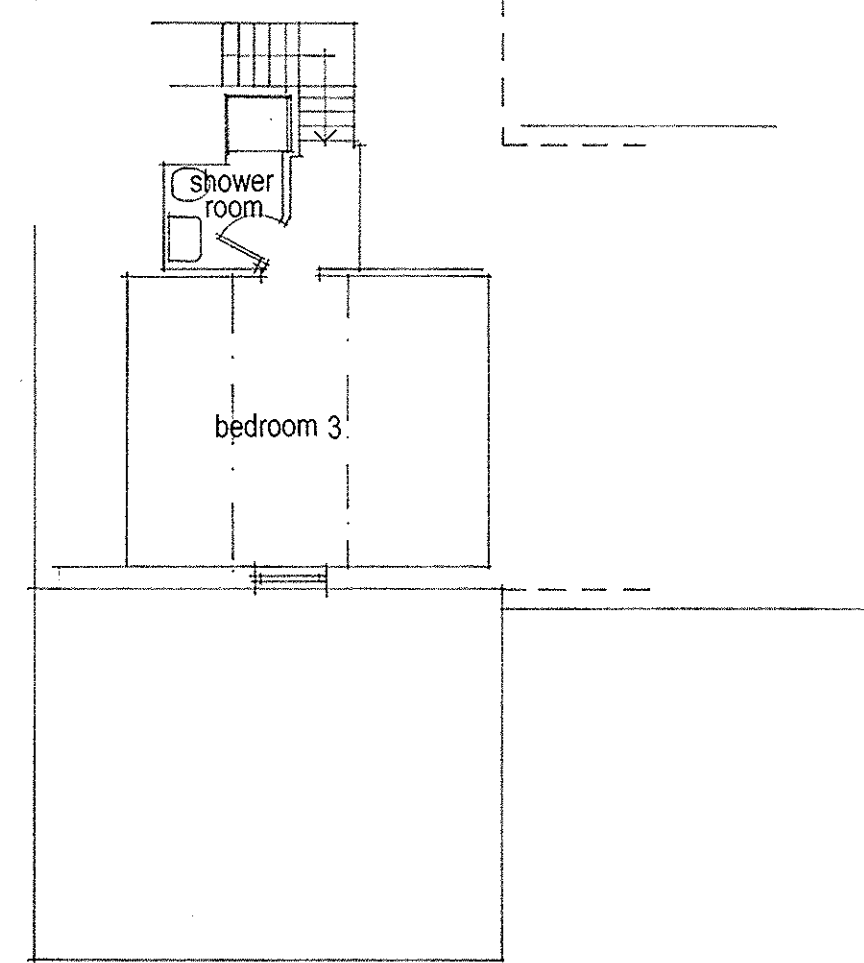


FIRST FLOOR PLAN

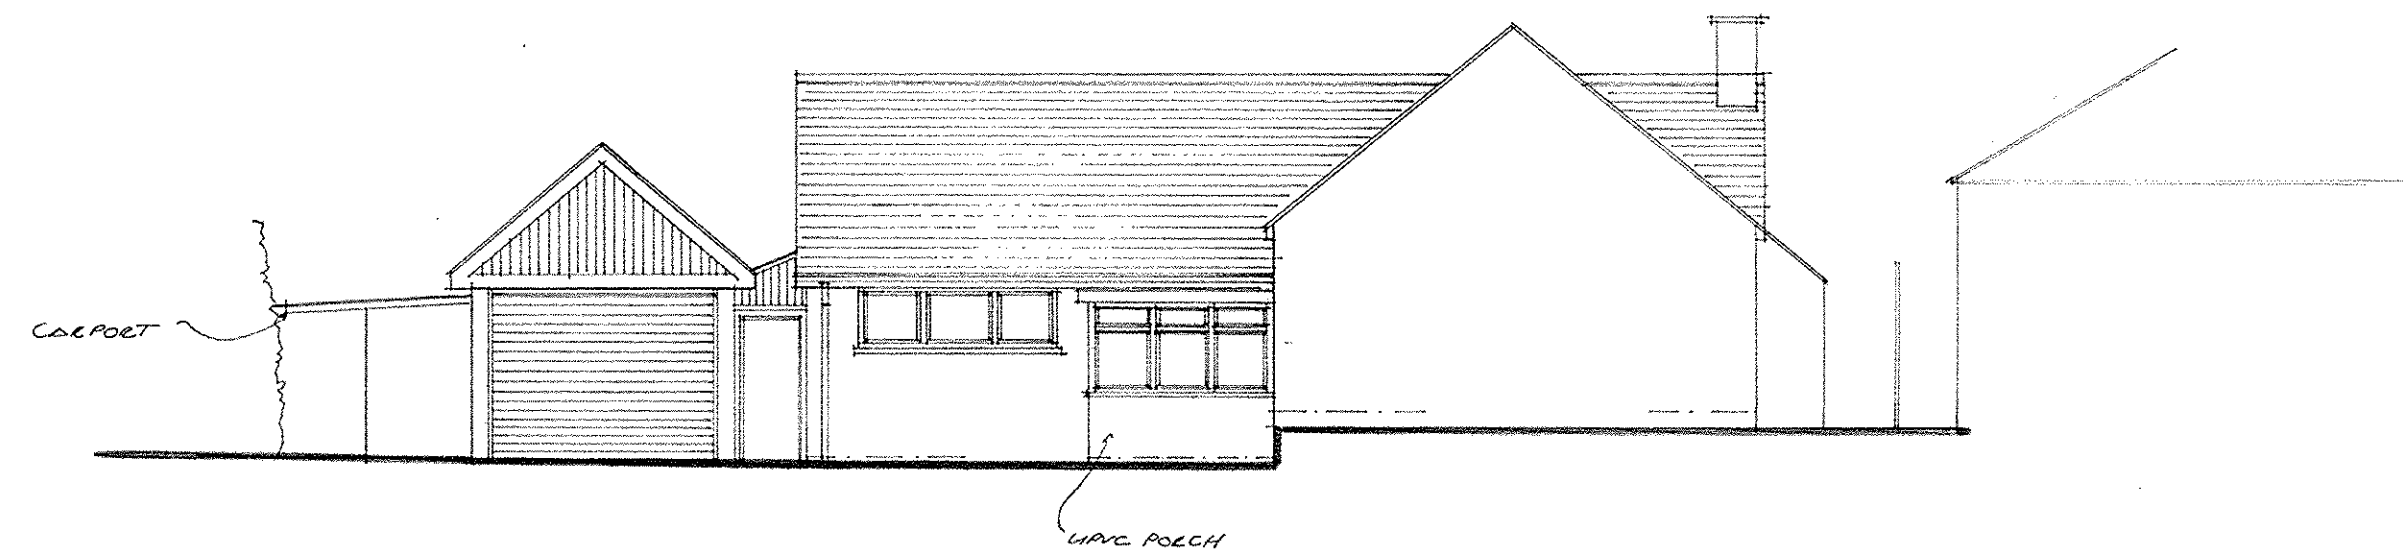

FRONT / SOUTH WEST ELEVATION

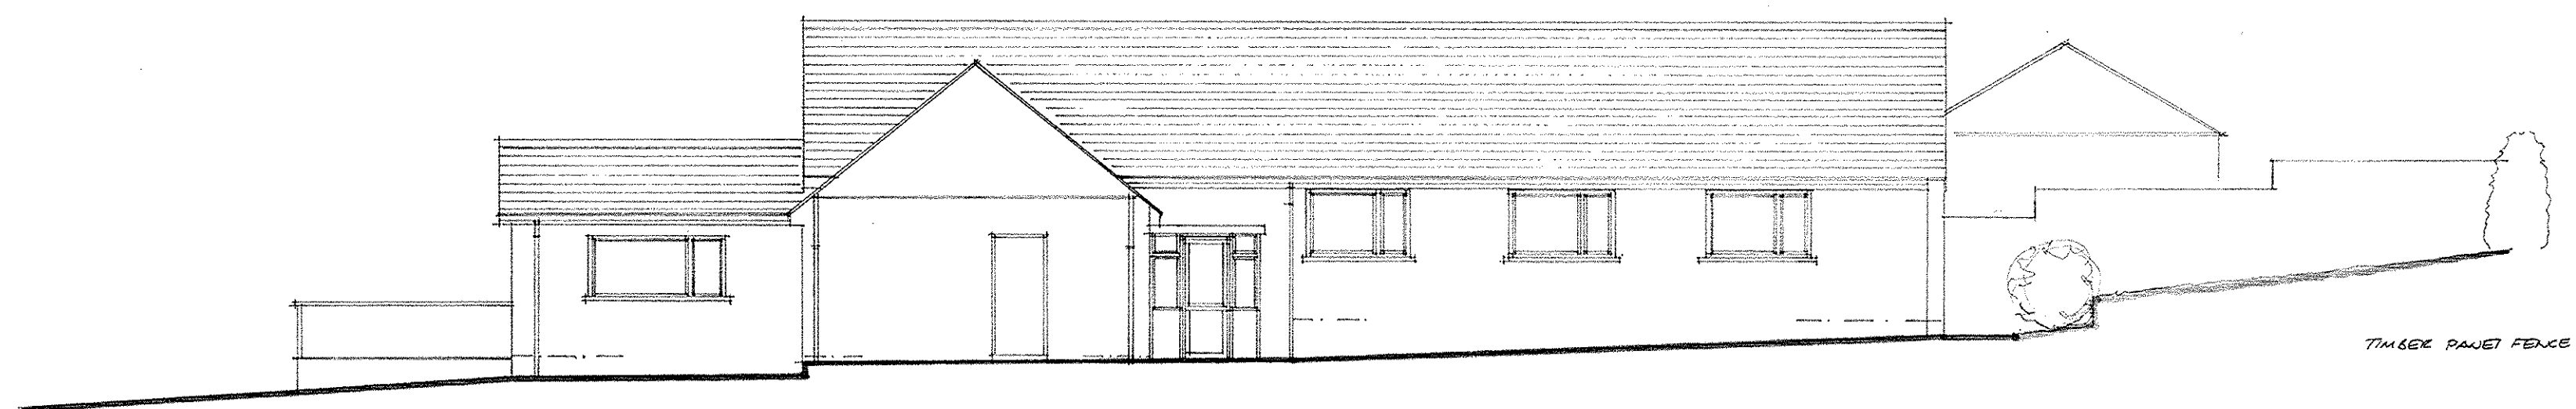


SIDE / NORTH WEST ELEVATION

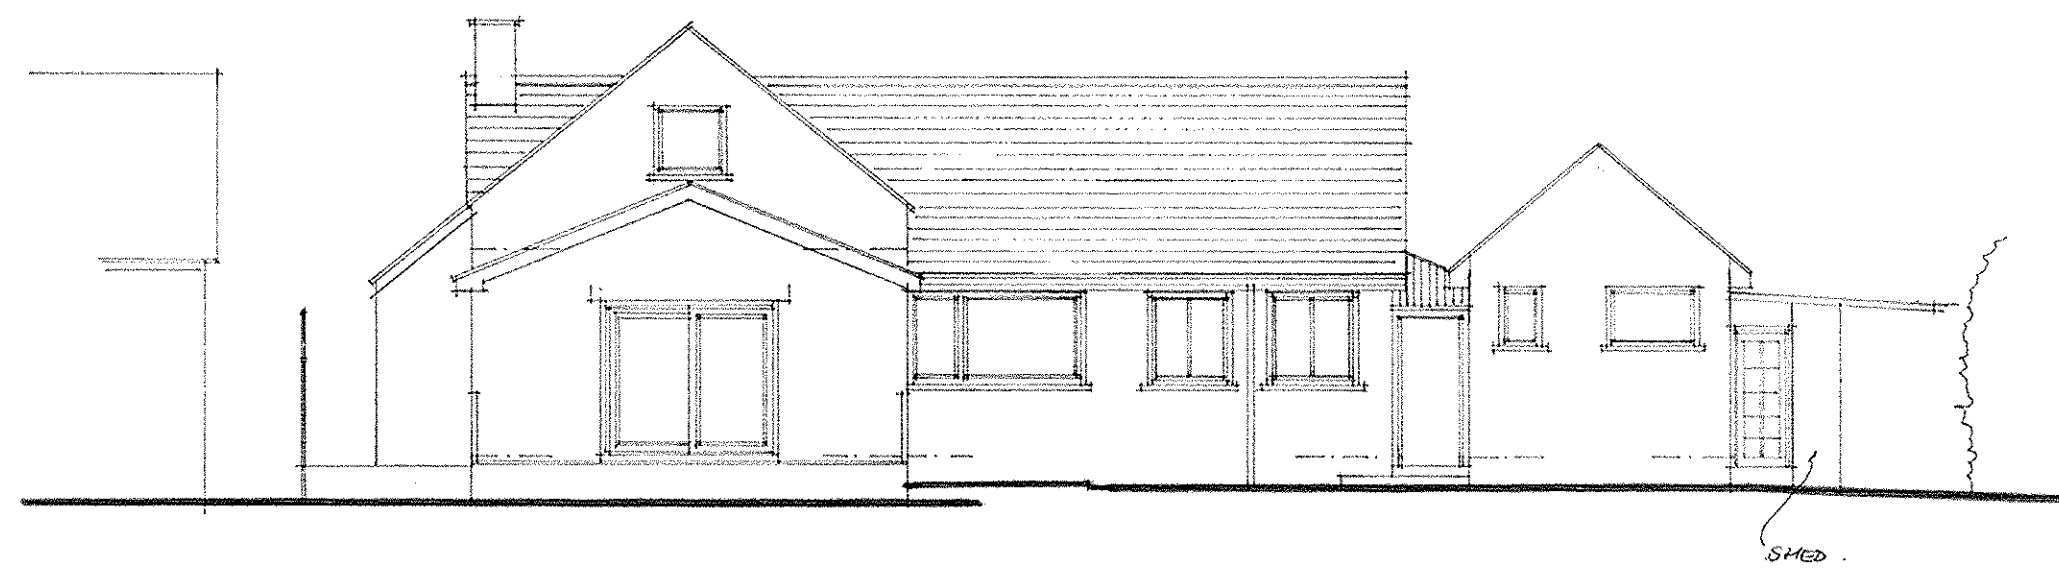


REAR / NORTH EAST ELEVATION

MATERIALS	
External Walls	Brick and pebbledash
Roof	Rosemary tiles
Windows	White UPVC frames
Doors	White UPVC
Rainwater Goods	White UPVC gutters and rwp's
Driveway	Tarmac

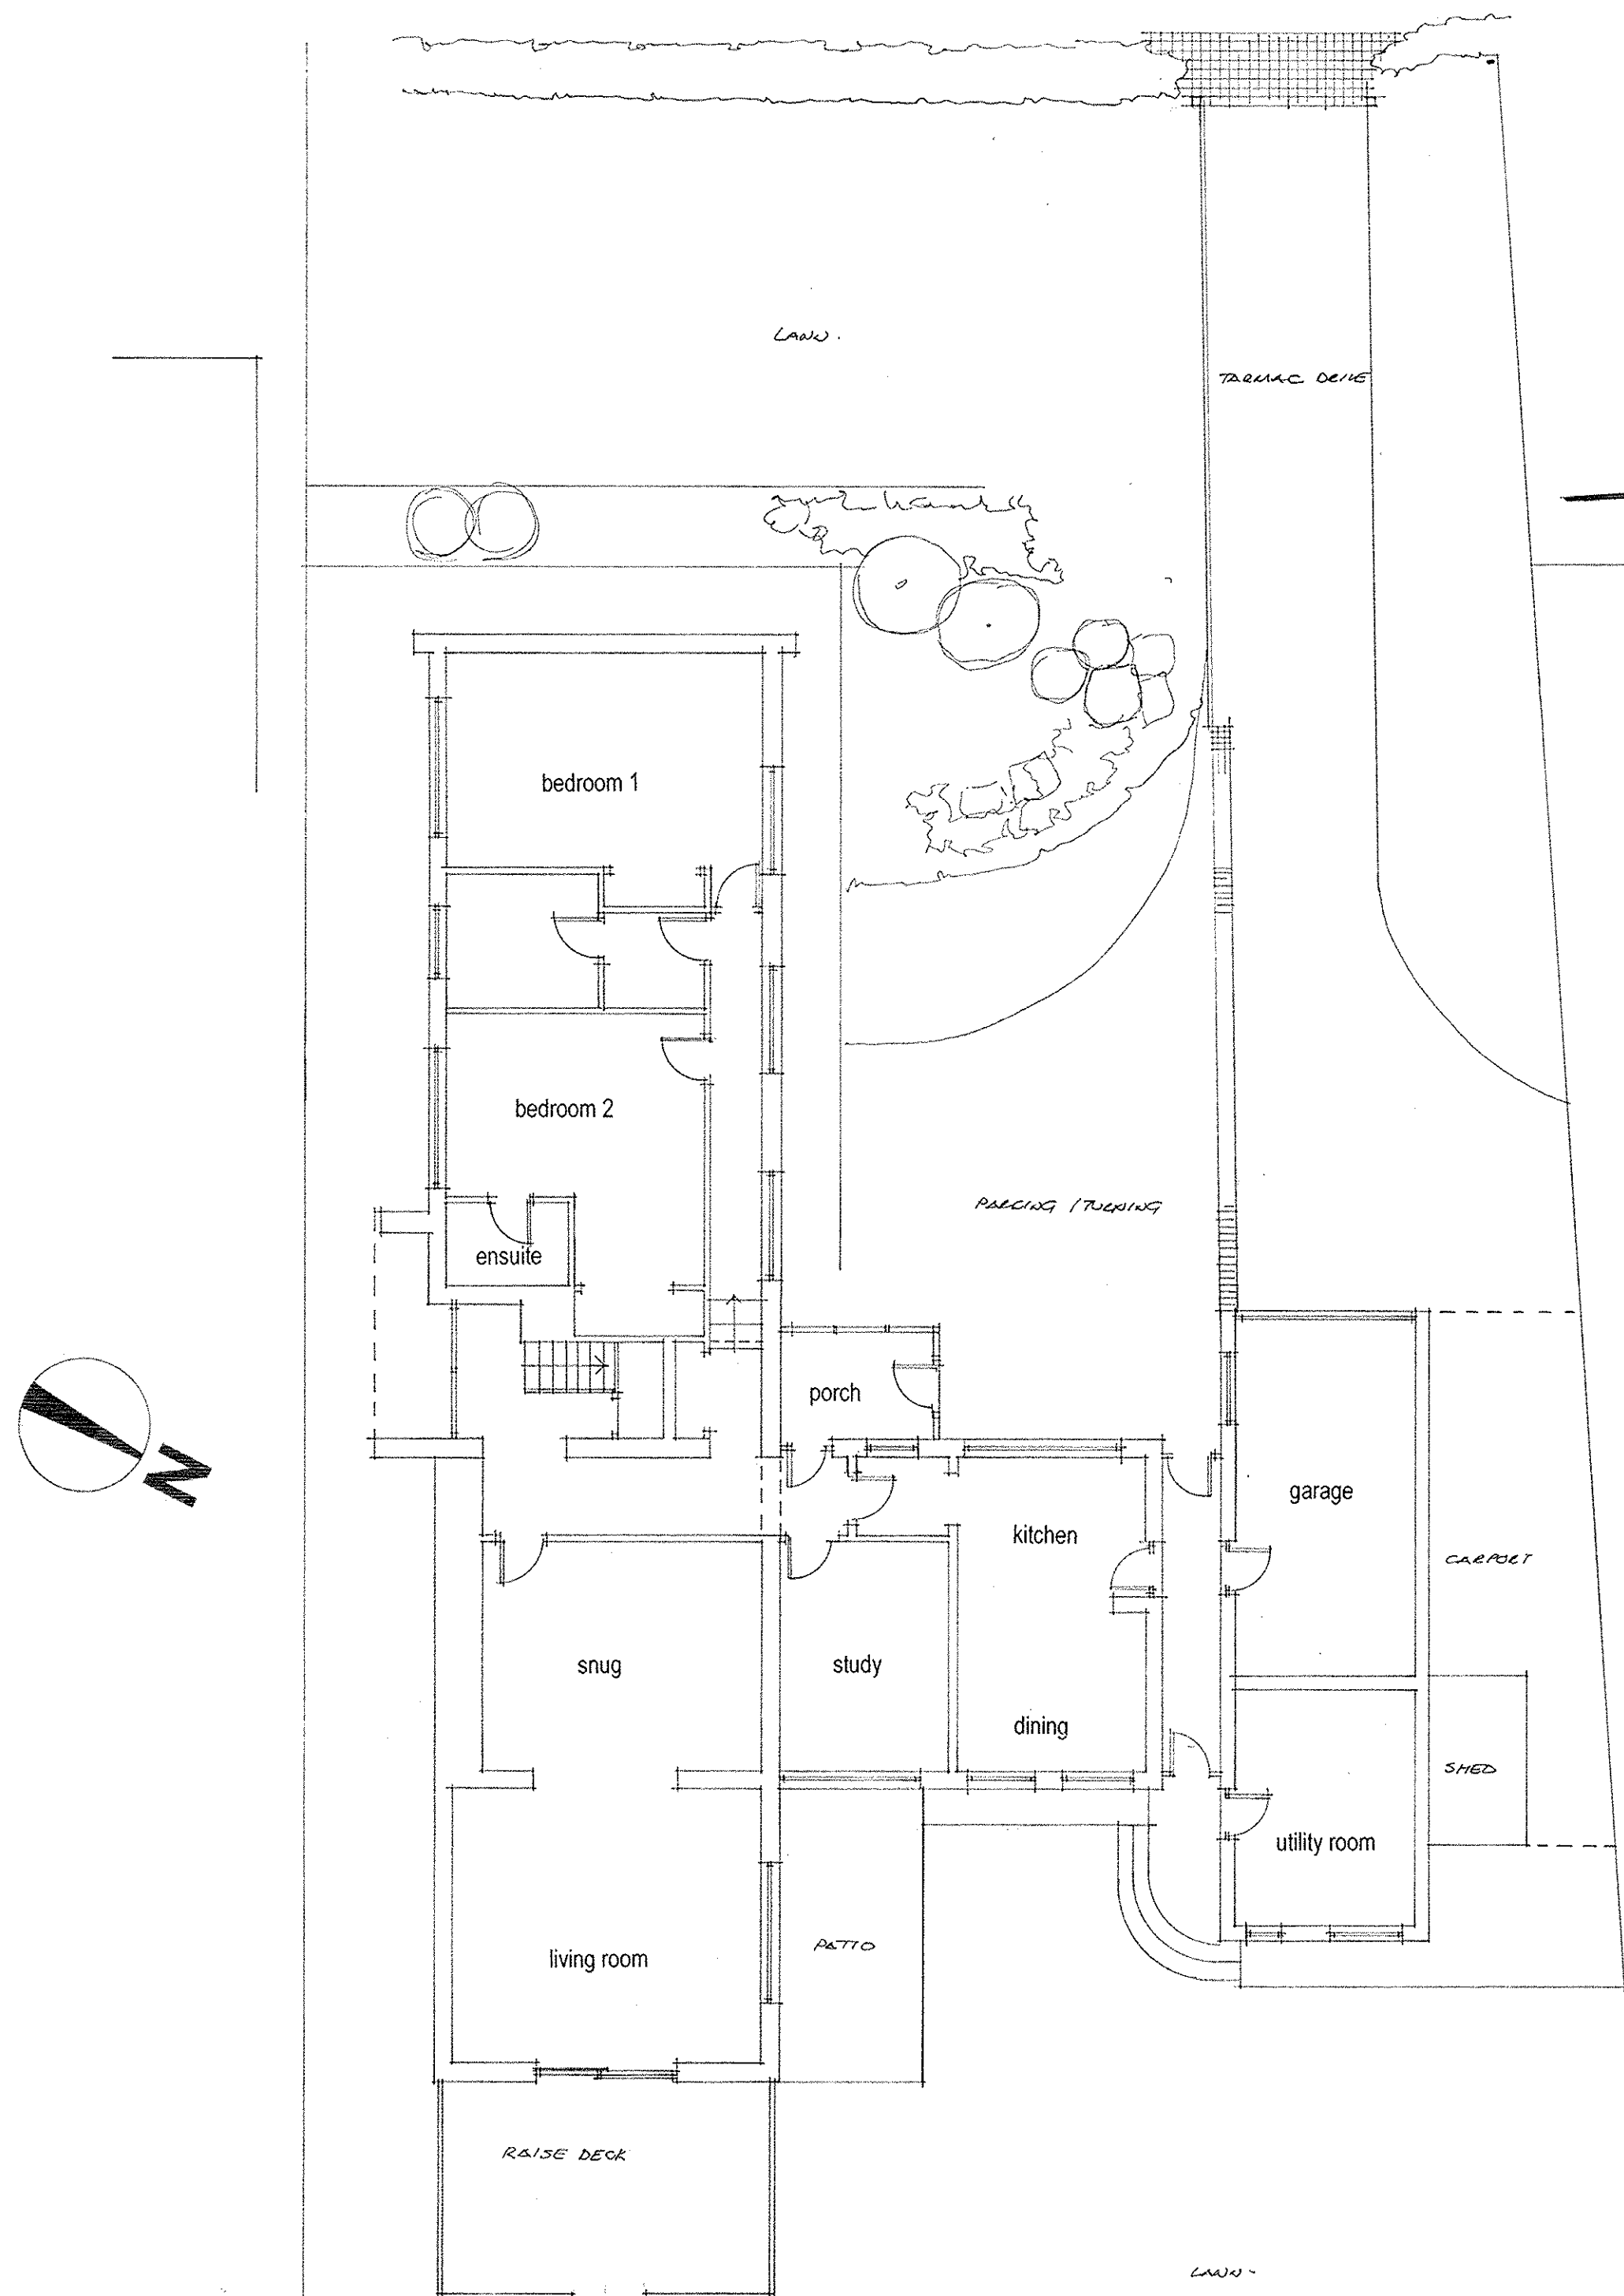

GROUND FLOOR PLAN

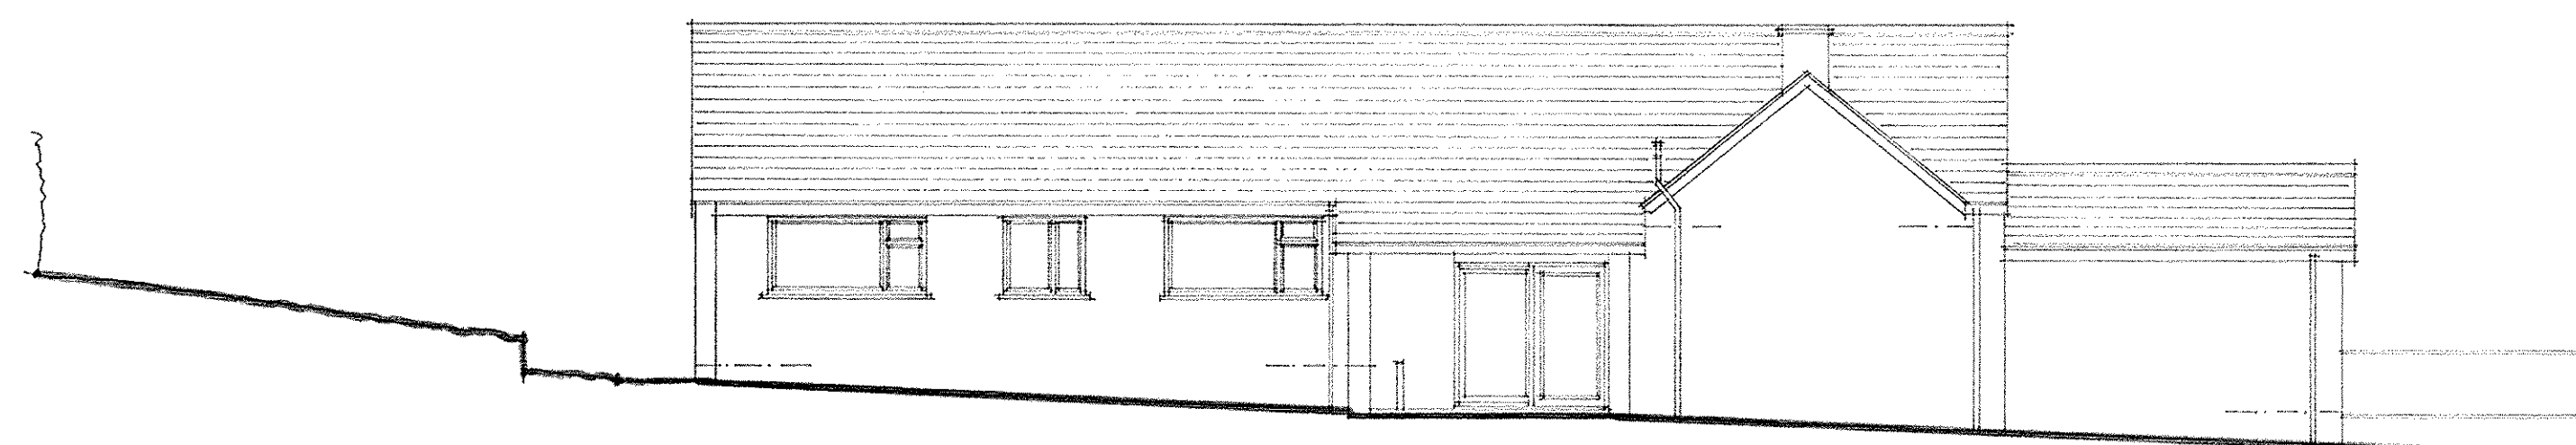

Original Drawn By	Date
ACP	March 2015



the wright design partnership
15 main street, kirkby lonsdale, cumtoto LA6 2AQ
tel / 015242 71677 email / mail@wdparchitects.co.uk

Client	Mr and Mrs Peill
Contract	Alterations and extension to 16 Sunnyridge Avenue Marford
Drawing title	DETAILS AS EXISTING

Scale	Job No.	Orig No.
1:100	KL2608	01