


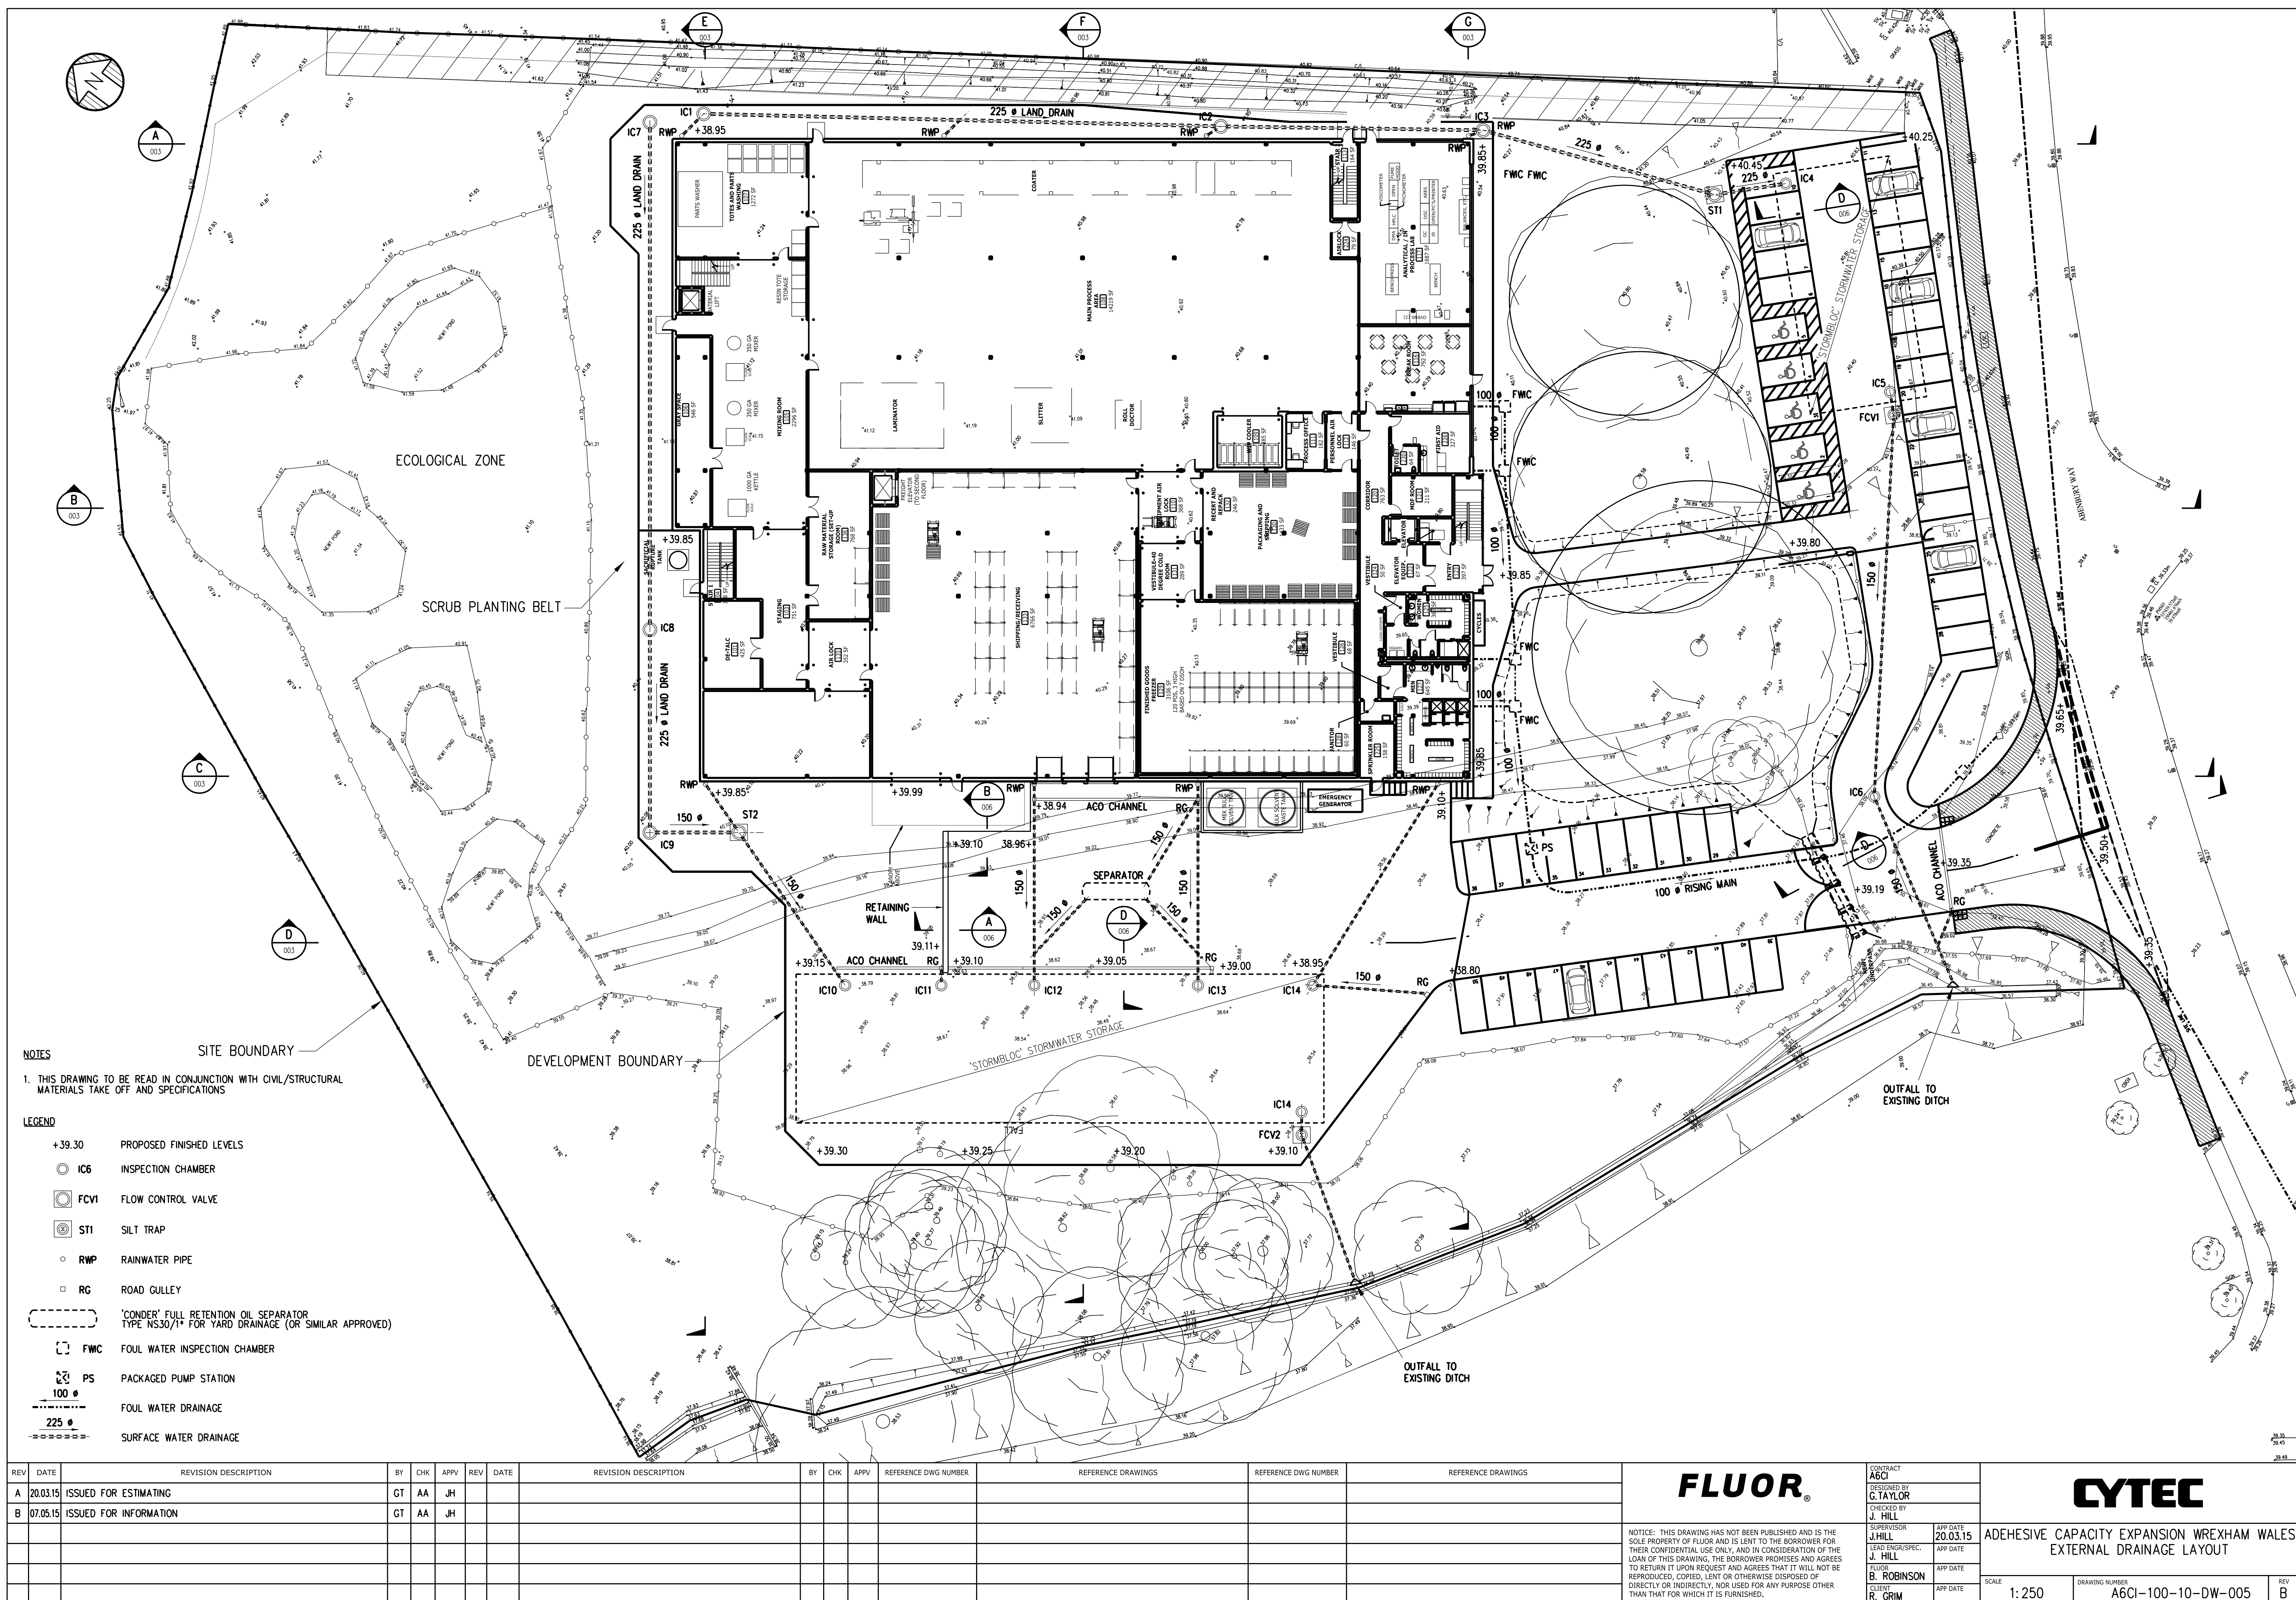

REV	DATE	REVISION DESCRIPTION	BY	CHK	APPV	REV	DATE	REVISION DESCRIPTION	BY	CHK	APPV	REFERENCE DWG NUMBER	REFERENCE DRAWINGS	REFERENCE DWG NUMBER	REFERENCE DRAWINGS
A	20.03.15	ISSUED FOR ESTIMATING	GT	AA	JH										
B	07.05.15	ISSUED FOR INFORMATION	GT	AA	JH										

FLUOR®

NOTICE: THIS DRAWING HAS NOT BEEN PUBLISHED AND IS THE SOLE PROPERTY OF FLUOR AND IS LENT TO THE BORROWER FOR THEIR CONFIDENTIAL USE ONLY, AND IN CONSIDERATION OF THE LOAN OF THIS DRAWING, THE BORROWER PROMISES AND AGREES TO RETURN IT UPON REQUEST AND AGREES THAT IT WILL NOT BE REPRODUCED, COPIED, LENT OR OTHERWISE DISPOSED OF DIRECTLY OR INDIRECTLY, NOR USED FOR ANY PURPOSE OTHER THAN THAT FOR WHICH IT IS FURNISHED.

CONTRACT A6CI	
DRAWN BY C. TAYLOR	
CHECKED BY J. HILL	
SUPERVISOR J. HILL	APP DATE 20.03.15
LEAD ENGR/SPEC. J. HILL	APP DATE
FLUOR B. ROBINSON	APP DATE
CLIENT R. GRIM	APP DATE

ADEHSIVE CAPACITY EXPANSION WREXHAM WALES
EXTERNAL DRAINAGE LAYOUT

SCALE: 1:250
DRAWING NUMBER: A6CI-100-10-DW-005
REV: B