



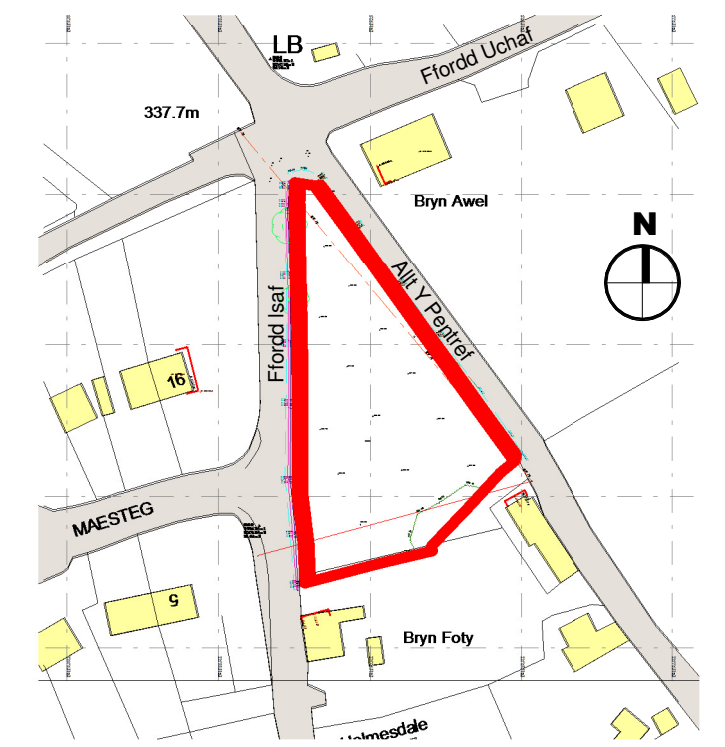

Location Plan

Scale: 1 : 1250

 

SCALE 1:1250 @ A1

Site Area: 1418.4m²

d	Issued for Planning	s a	n m	16.07.15
c	Drawing Issued for Tender.	apl	nm	17.07.14
b	Issued for Planning	APL	NM	14.03.14
a	First Issue of Drawing	mc	nm	04.11.13
Rev.	Revision description	Drawn	Checked	Date

Project Status **PLANNING PERMISSION**



Lovell Mitchell Architects
3 Stanley Street Chester CH1 2LS
Tel +44 (0) 1244 404321
Fax +44 (0) 1244 404340

e-mail: admin@lovelockmitchell.com
web: www.lovelockmitchell.com

Project
Wales and West Housing - Maesteg
Gwynfryn - LL11 5YU

Title

Location and Site Plan as Existing

Scale @ A1	Drawn By	Checked By	Date
As indicated	mc	nm	05/07/13

Drawing Number 1162 : 101 d



VISUAL SCALE 1:200 @ A1