

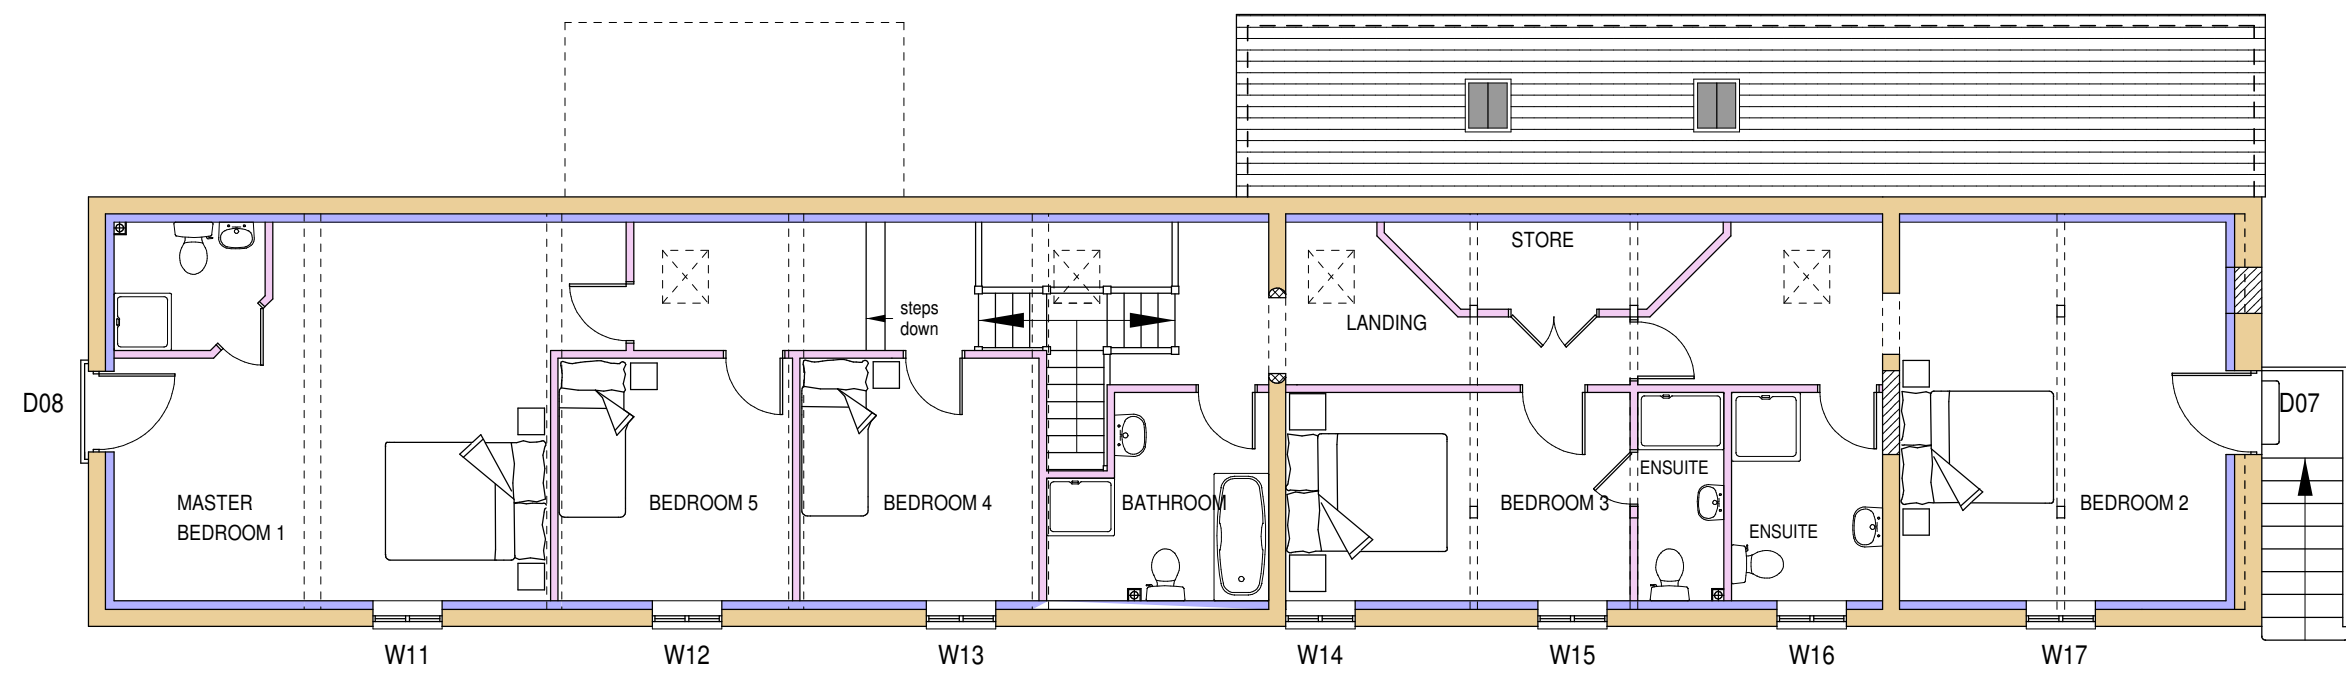


X:\DRAWINGS 15\GRIFFITHS 2739\6.0 PLANNING / CLEARANCE OF CONDITIONS\06 - PROPOSED WINDOW & DOOR SCHEDULE


3 PROPOSED EXTERNAL WINDOW AND DOOR SCHEDULE 1:100

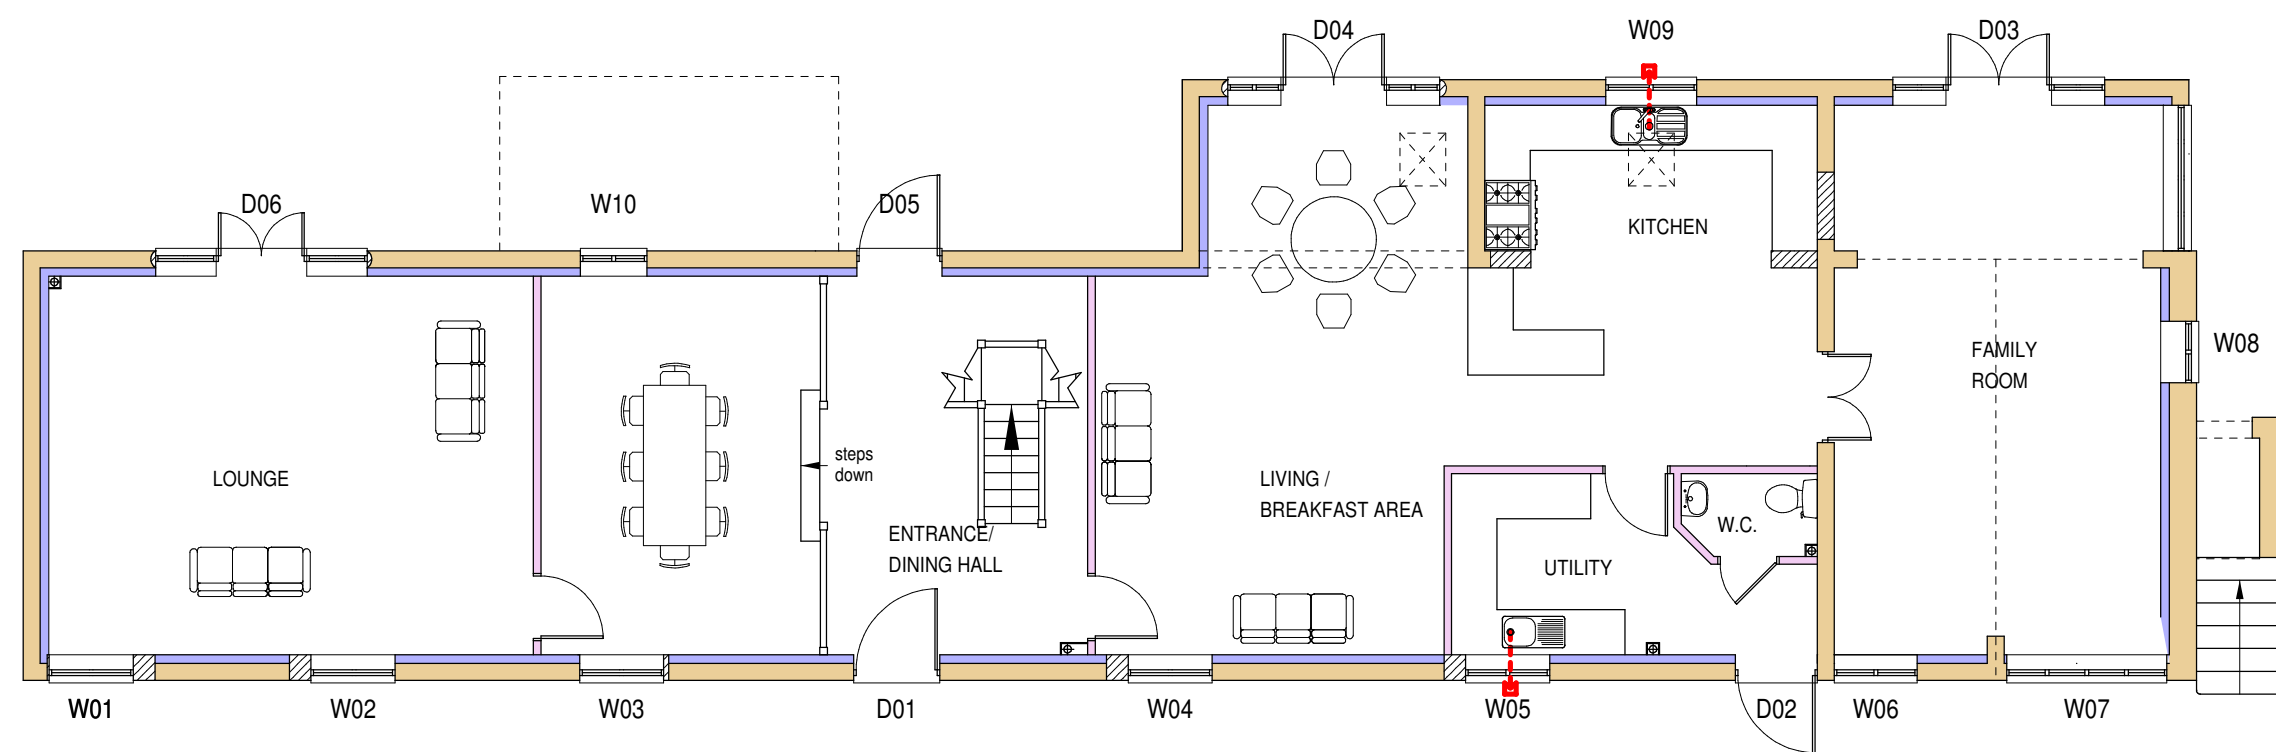


W11, W12, W13
First floor timber casement
1048 x 917mm
@ 673mm from FFL

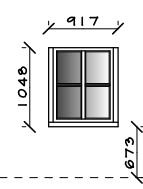


W14, W15, W16, W17
First floor timber casement
970 x 917mm
@ 411mm from FFL

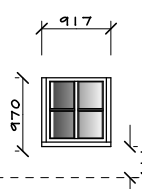



D07
First floor
1970 x 1106mm
glazed door

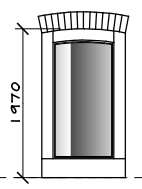


D08
First floor
2155 x 1106mm
glazed door

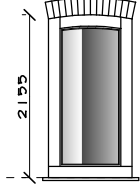


All rooflights to be
Conservation rooflight CR-8
615 x 875mm

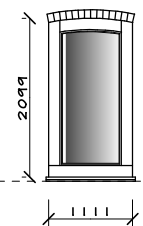 


W01, W02, W03
Ground floor
2099 x 1111mm
glazed full height
window

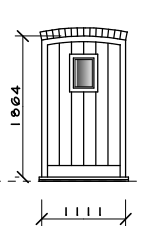


D01
Ground floor
1864 x 1111mm
timber boarded door

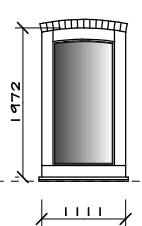


W04, W05
Ground floor
1972 x 1111mm
glazed full height
window

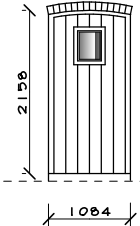


D02
Ground floor
2158 x 1084mm
timber boarded door

 


W06
Ground floor
2236 x 1096mm
glazed full height
window

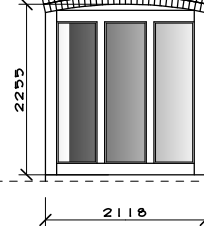


W07
Ground floor
glazed full height
3 panel window
2255 x 2118mm

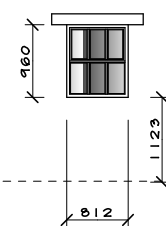


W08
Ground floor
top opening window
960 x 812mm
@ 1123mm above ffl

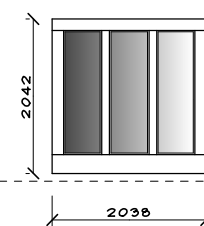


W09
Ground floor
glazed full height
3 panel window
2042 x 2038mm

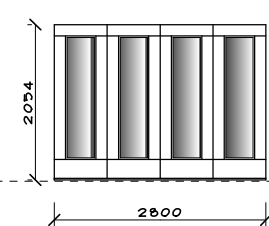


D03, D04
Ground floor
Timber framed glazing
2 panels with pair of central opening doors
2054 x 2800mm

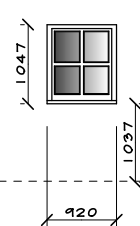

W10
Ground floor
top opening window
1047 x 920mm
@ 1037mm above ffl

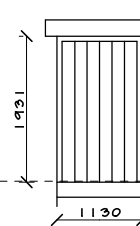

D05
Ground floor
1931 x 1130mm
timber boarded door

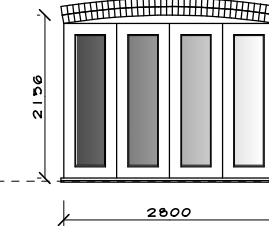

D06
Ground floor
Timber framed glazing
2 panels with pair of central opening doors
2156 x 2800mm

NOTES:
All drawings and specifications contained in this document are copyright to DAVID OWEN ASSOCIATES. All dimensions must be checked on site and not scaled from the drawings. All discrepancies must be notified to the Agent immediately.

KEY :

Rev	Date	Revisions
1		
2		
HEWITT OWEN ASSOCIATES
The Mansion House
21 Dodington
Whitchurch
Shropshire
SY13 1EA
Tel: (01948) 663004
e-mail: enquiries@hewitt-owen.co.uk
© copyright
This drawing must not be reproduced without first obtaining written permission

Client :
MR & MRS M GRIFFITHS

Job Title :
PROPOSED CONVERSION OF REDUNDANT AGRICULTURAL BUILDINGS AT OLD HALL FARM ERBISTOCK WREXHAM LL13 0DD

Drawing Title :
PROPOSED WINDOW & DOOR SCHEDULE

Dwg No :
W15/2379/06
Scale :
As Shown @ A1
Rev :
1

1 PROPOSED GROUND FLOOR PLAN 1 : 100

2 PROPOSED FIRST FLOOR PLAN 1 : 100