


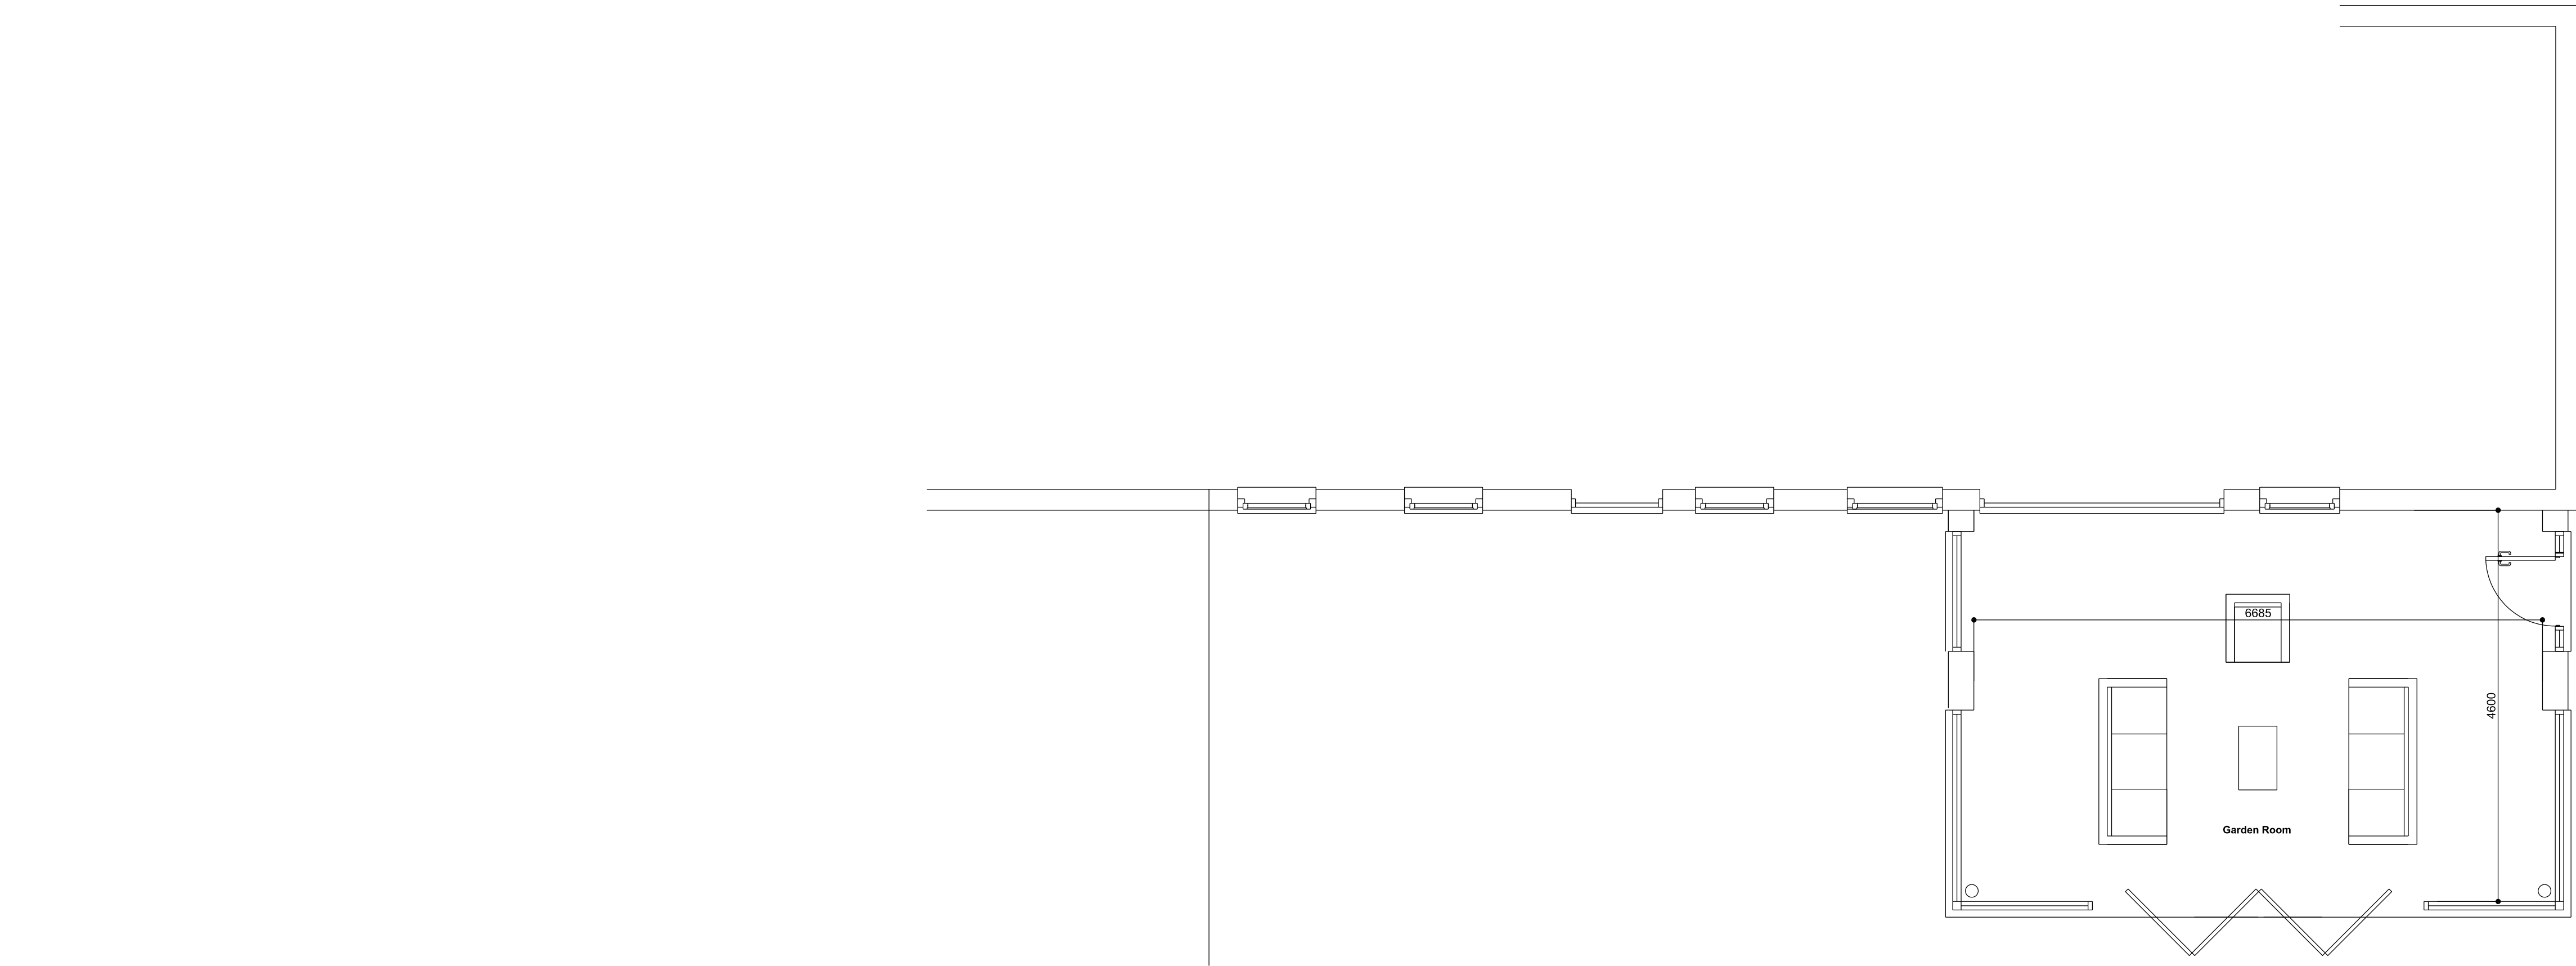

Part Proposed Ground Floor Plan. 1:50.



Part Existing Ground Floor Plan. 1:50.

- General Notes
1. Contractor to verify all dimensions and check level datums on site
 2. All of the designs are the sole property of TACP Architects Ltd and may not be used without their written agreement
 3. All prints, specifications and their copyright are the property of TACP Architects Ltd
 4. Do not scale off drawings
 5. All dimensions shall be checked on site before commencement of shop drawings, manufacture and all discrepancies must be reported to TACP Architects Ltd

Risk Assessments

Revisions				
Rev	Date	Description	By	Check
A	14-04-2015	Layout amended following receipt of comments from the Planning Officer.	SHM	GM

Consultants

Client

Mr & Mrs. Jones 2 Bowling Bank Farm,
Malsford Lane, Worthenbury.

Project Title

Proposed New Conservatory

Drawing Title

Existing and Proposed Ground Floor Plans

Scale	Date	Drawn By	Checked By	Office
1:50@A1	Aug 2014	SHM	GM	Wrexham

Job Number	Drawing Number	Revision
14010	GA01	A