






SIDE ELEVATION

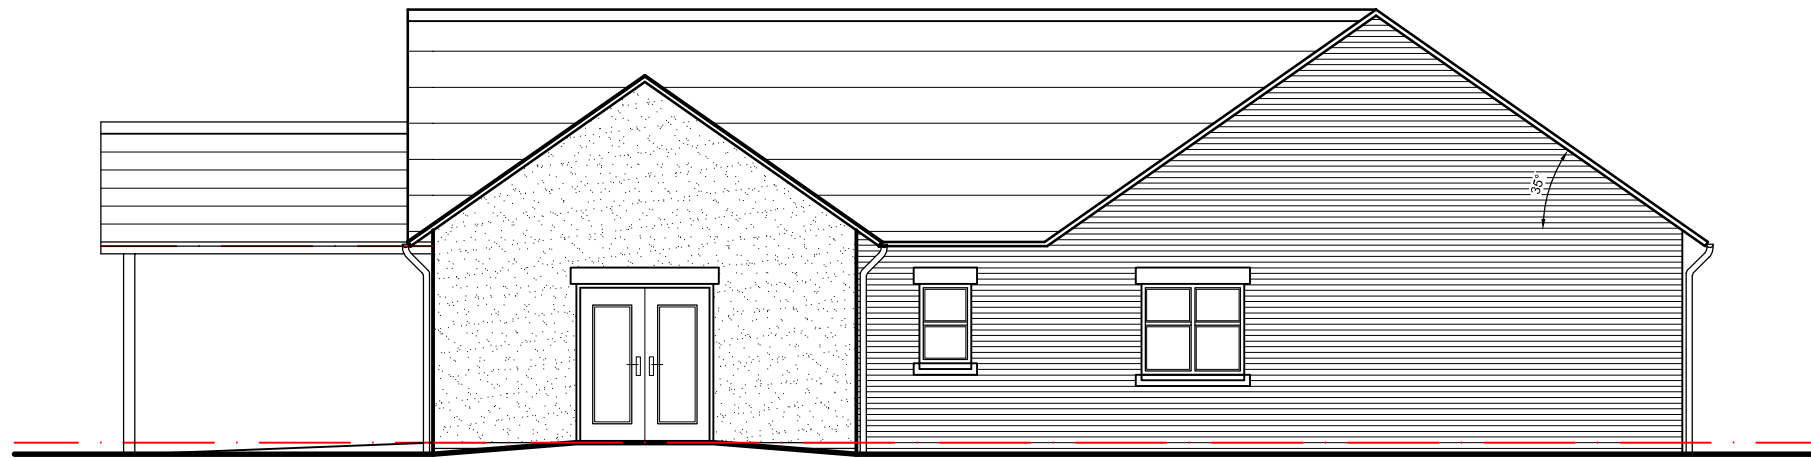

REAR ELEVATION

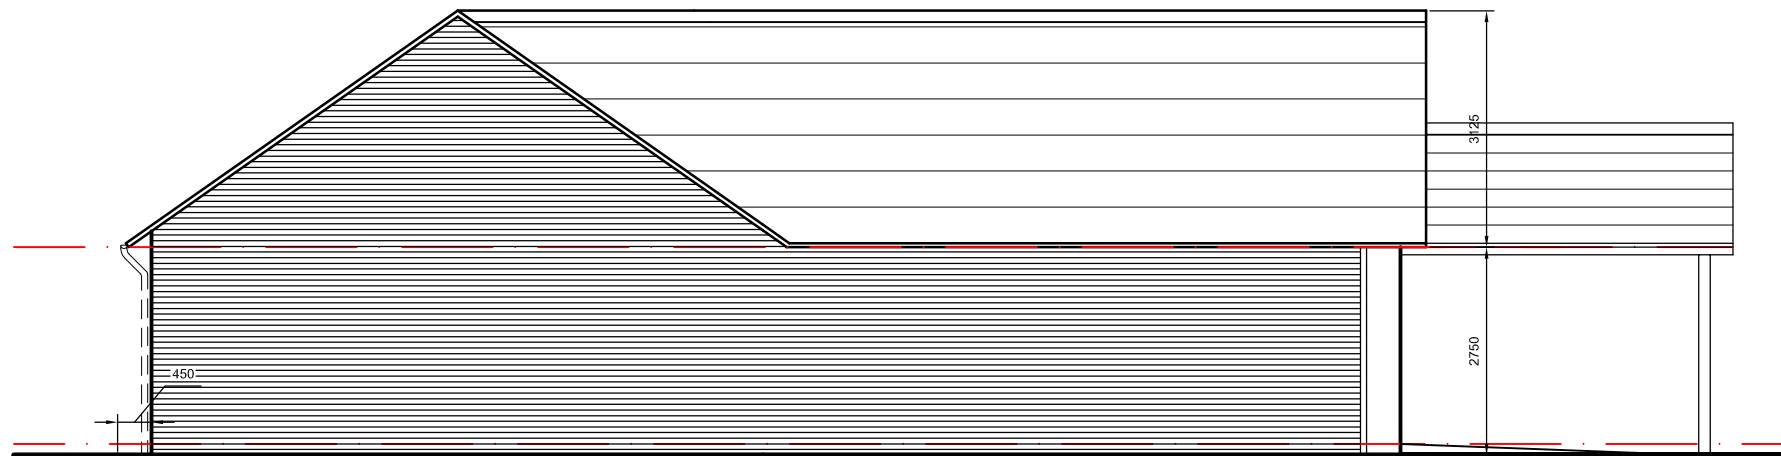

SIDE ELEVATION

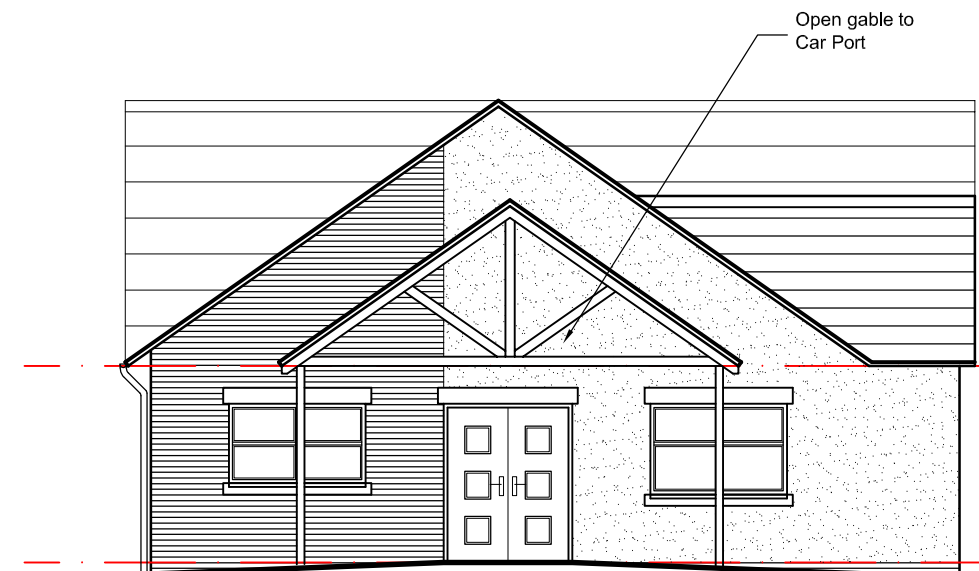

FRONT ELEVATION

MATERIALS:

Dark Brown conc. tiles & ridge tiles to main roof. Same to roof of car port with timber supporting columns.
White uPVC double glazed window & door units to profiles shown.
Red brickwork or Smooth Render & stone window heads & cills as shown.
White uPVC fascias & barge boards to main roof & painted timber to car port. Black uPVC rainwater goods.



Rev:	A	16/07/15 - Updated to suit new site layout & car port amended.	Initial:	C.B.	Chkd:	IAS
Client:	GRWP CYNEFIN		Drawg. Title:	BUNGALOW ELEVATIONS		
Project:	Gwalia Road, Pentre Broughton LL11 6BY		Scale:	1:100	Drawn:	C.B.
			Chkd:		Date:	05/02/15
			Drawg. No.:	Gwalia/L(2)05		Revision:
						A

0 10 20 50mm NATURAL SCALE

ORIGINAL DRAWING SIZE 420 x 297 (A3)