


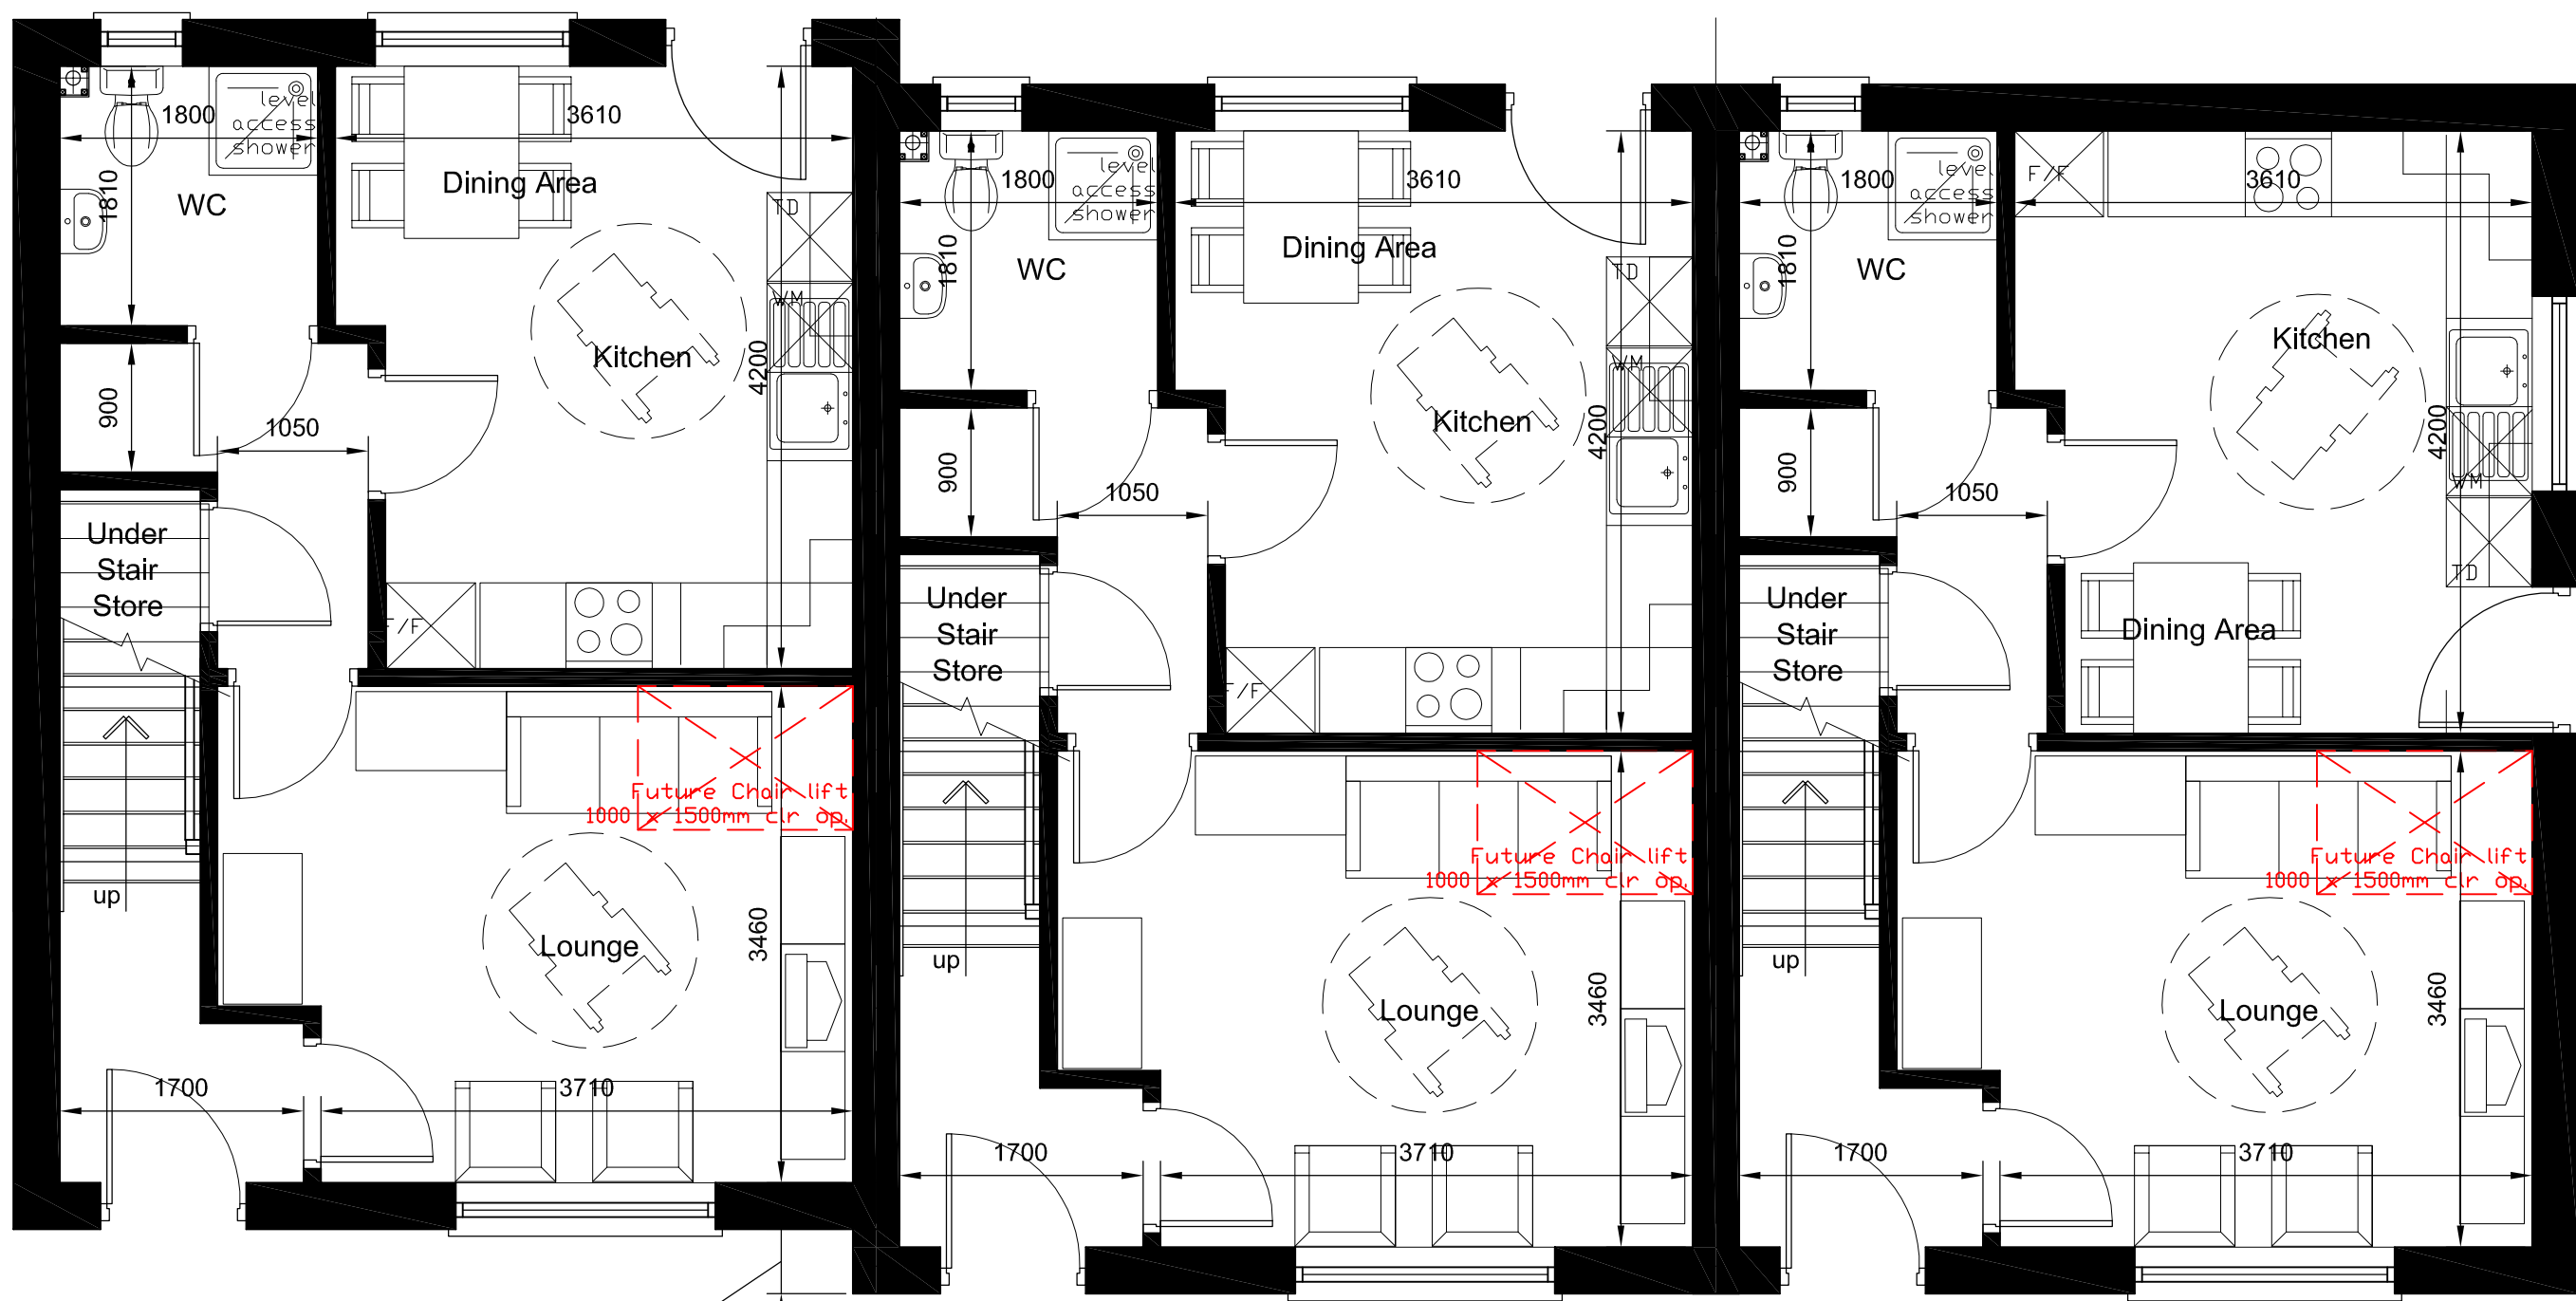

2B/4P
PLOT 1
(HOUSE TYPE A - 86m²)

2B/4P
PLOT 2
(HOUSE TYPE A - 86m²)

2B/4P
PLOT 3
(HOUSE TYPE B - 86m²)

GROUND FLOOR PLAN

NOTE:
ALL DIMENSIONS ARE TO FACE OF PLASTER SKIM.
THESE DIMENSIONS ALLOW FOR MINIMUM DQR & LIFETIME HOMES DESIGN
STANDARDS TO BE ACHIEVED.



Rev:	A	16/07/15 - Updated to suit new site layout.	C.B.	IAS
Description:			Initial:	Chkd:
Client:	GRWP CYNEFIN		Drawn:	C.B.
Project:	Gwalia Road, Pentre Broughton LL11 6BY		Chkd:	
			Date:	05/02/15
			Revision:	A
			Drawn:	C.B.
			Chkd:	
			Date:	05/02/15
			Revision:	A

0 10 20 50mm NATURAL SCALE

ORIGINAL DRAWING SIZE 420 x 297 (A3)