

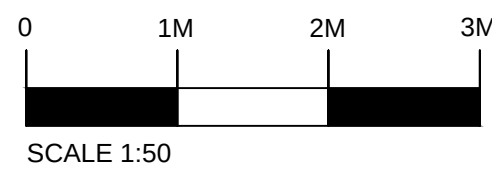


DGJ-P-01


Drawing Number

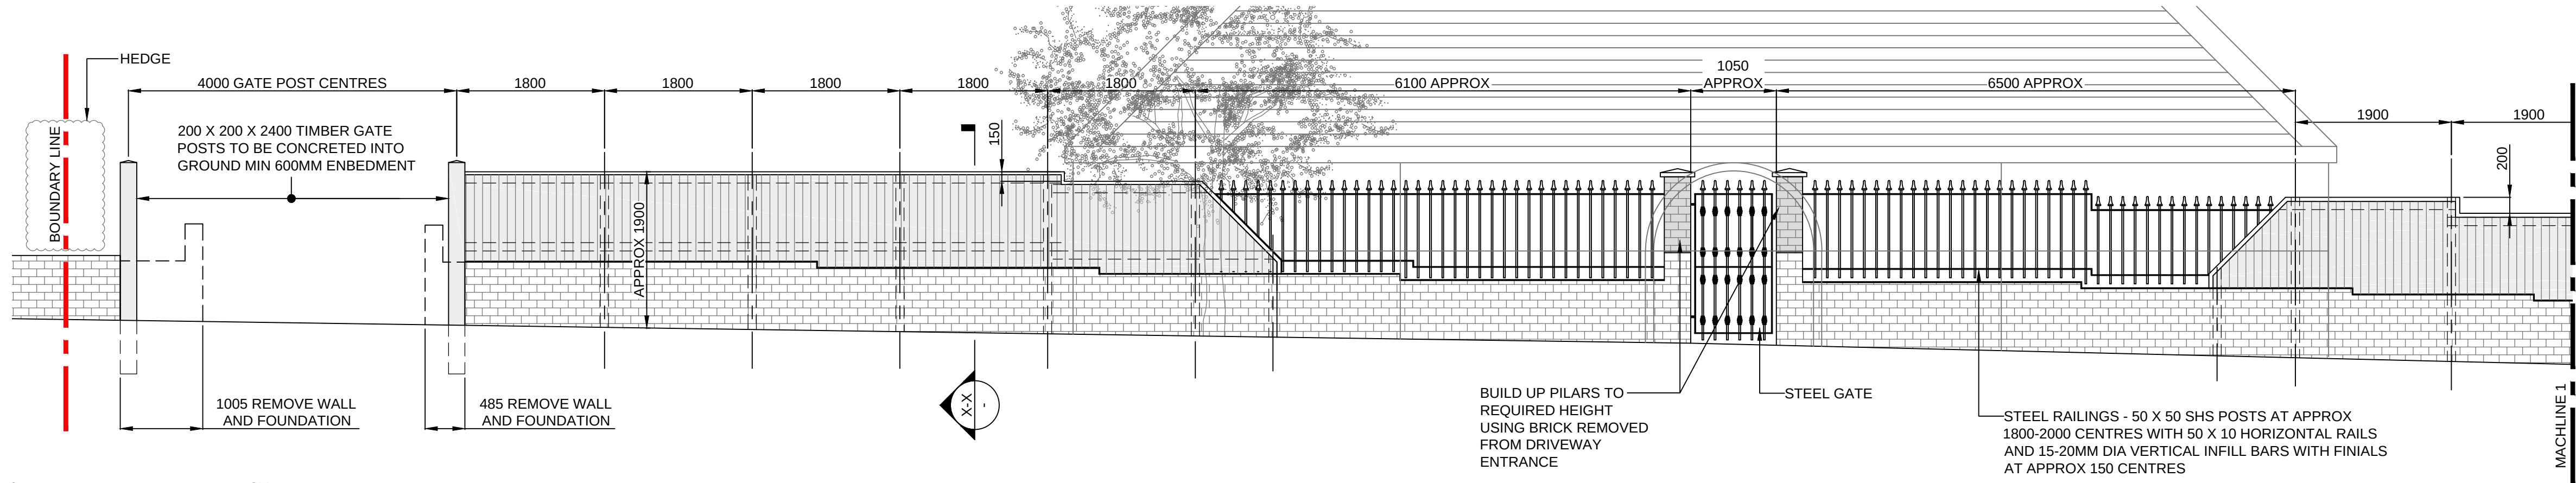


ELEVATION A - NORTH
SCALE 1:50

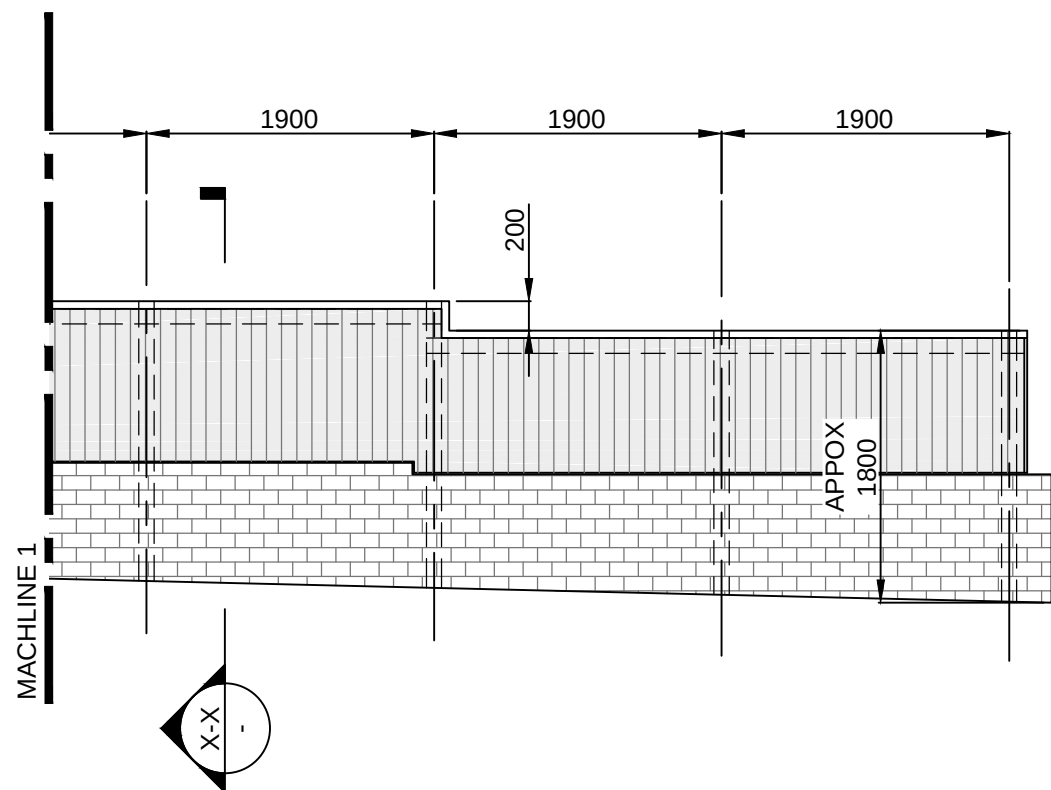




ELEVATION A - NORTH (CONT)
SCALE 1:50

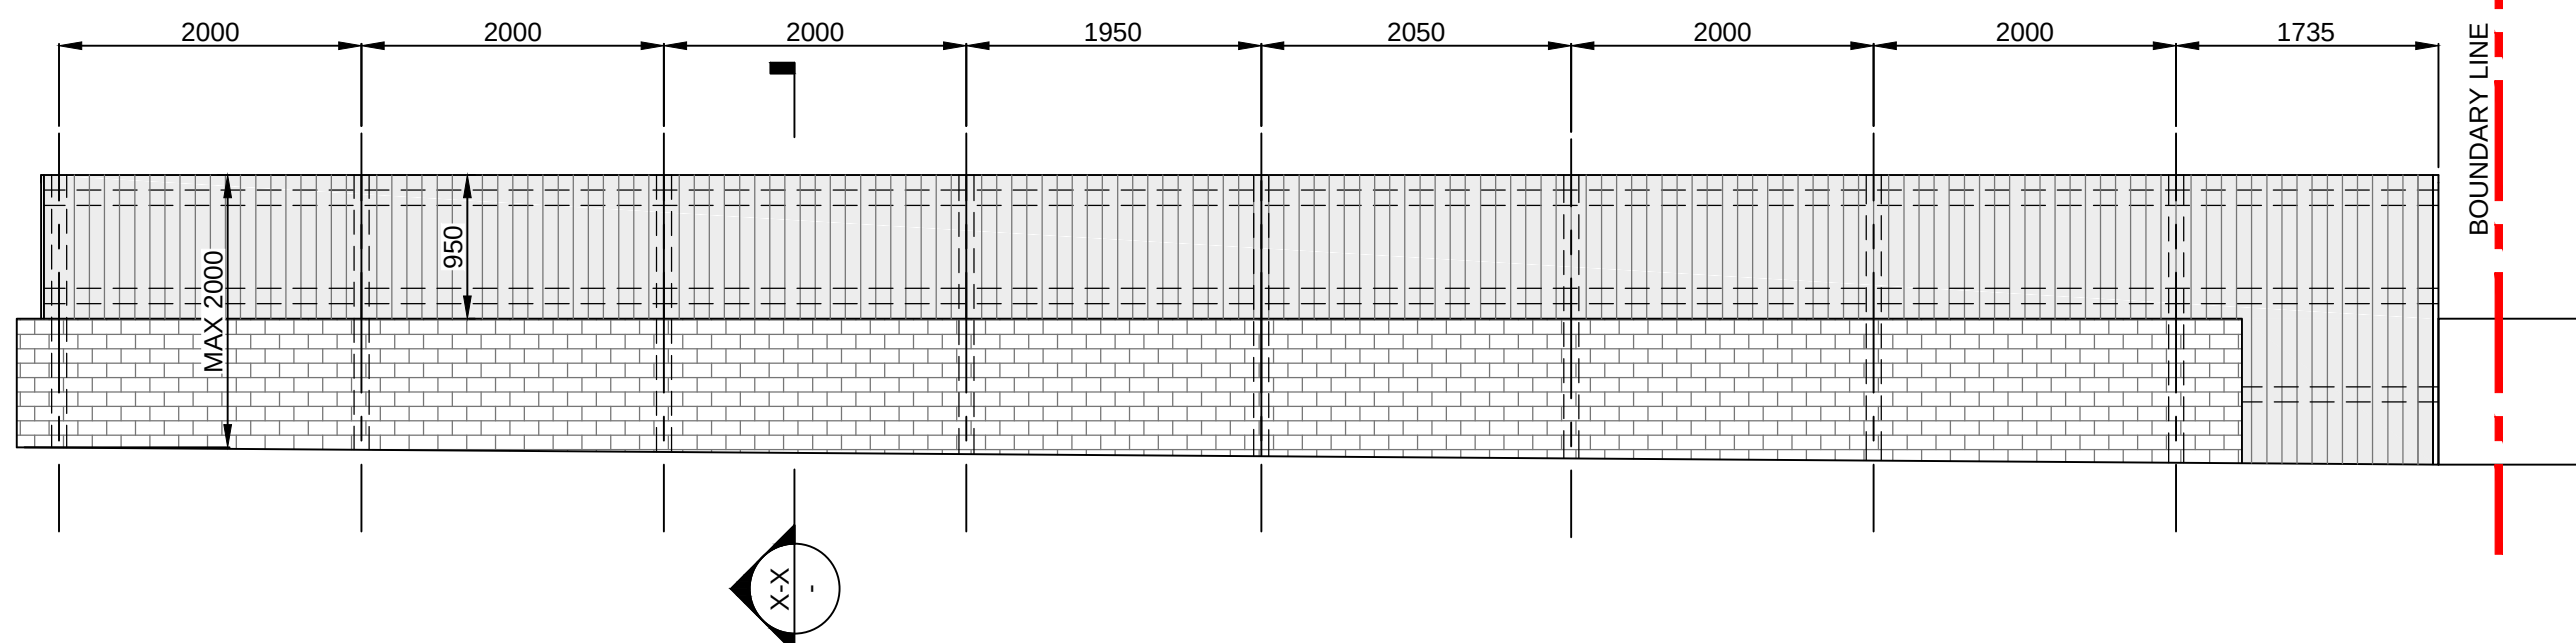



ELEVATION B - WEST
SCALE 1:50

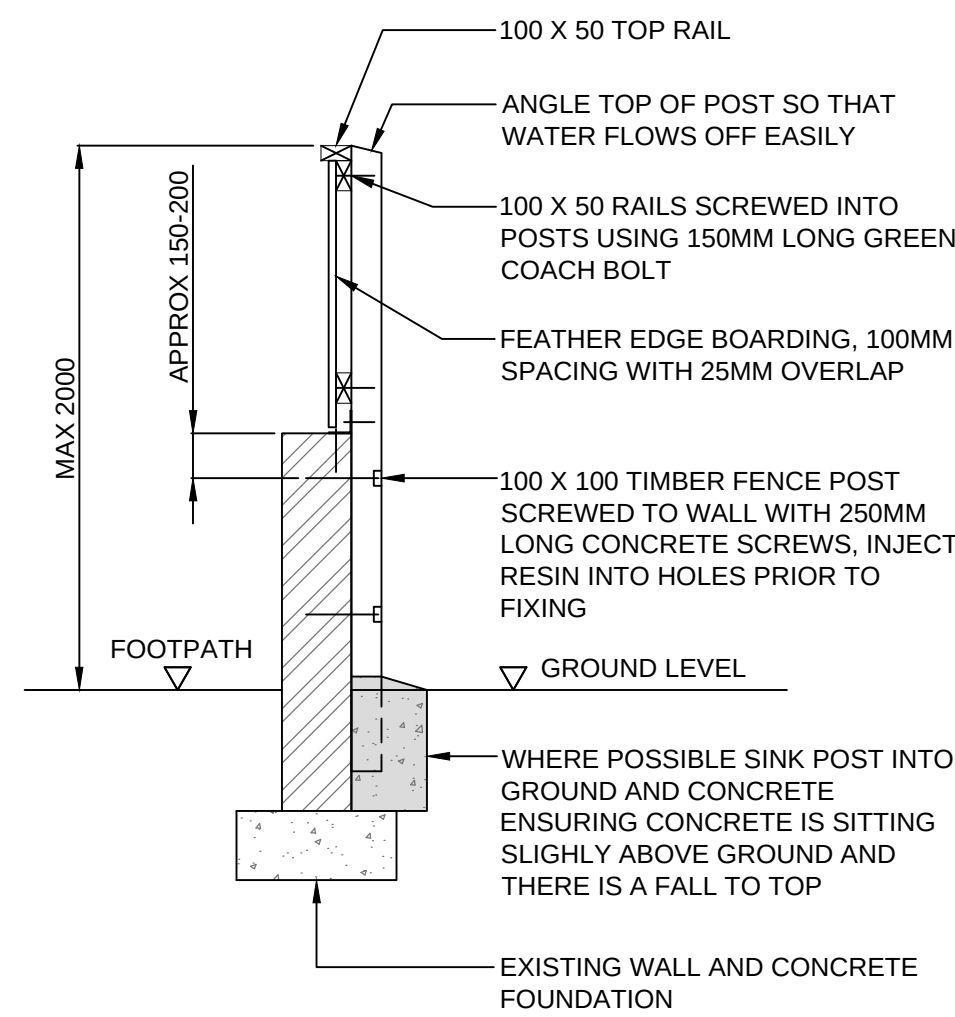


SECTION X-X
TYPICAL SECTION THROUGH FENCE
SCALE 1:25

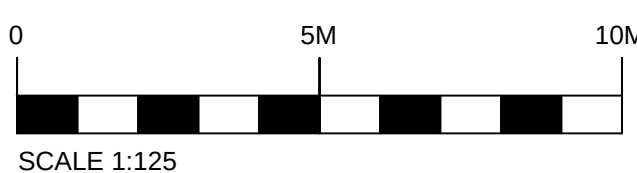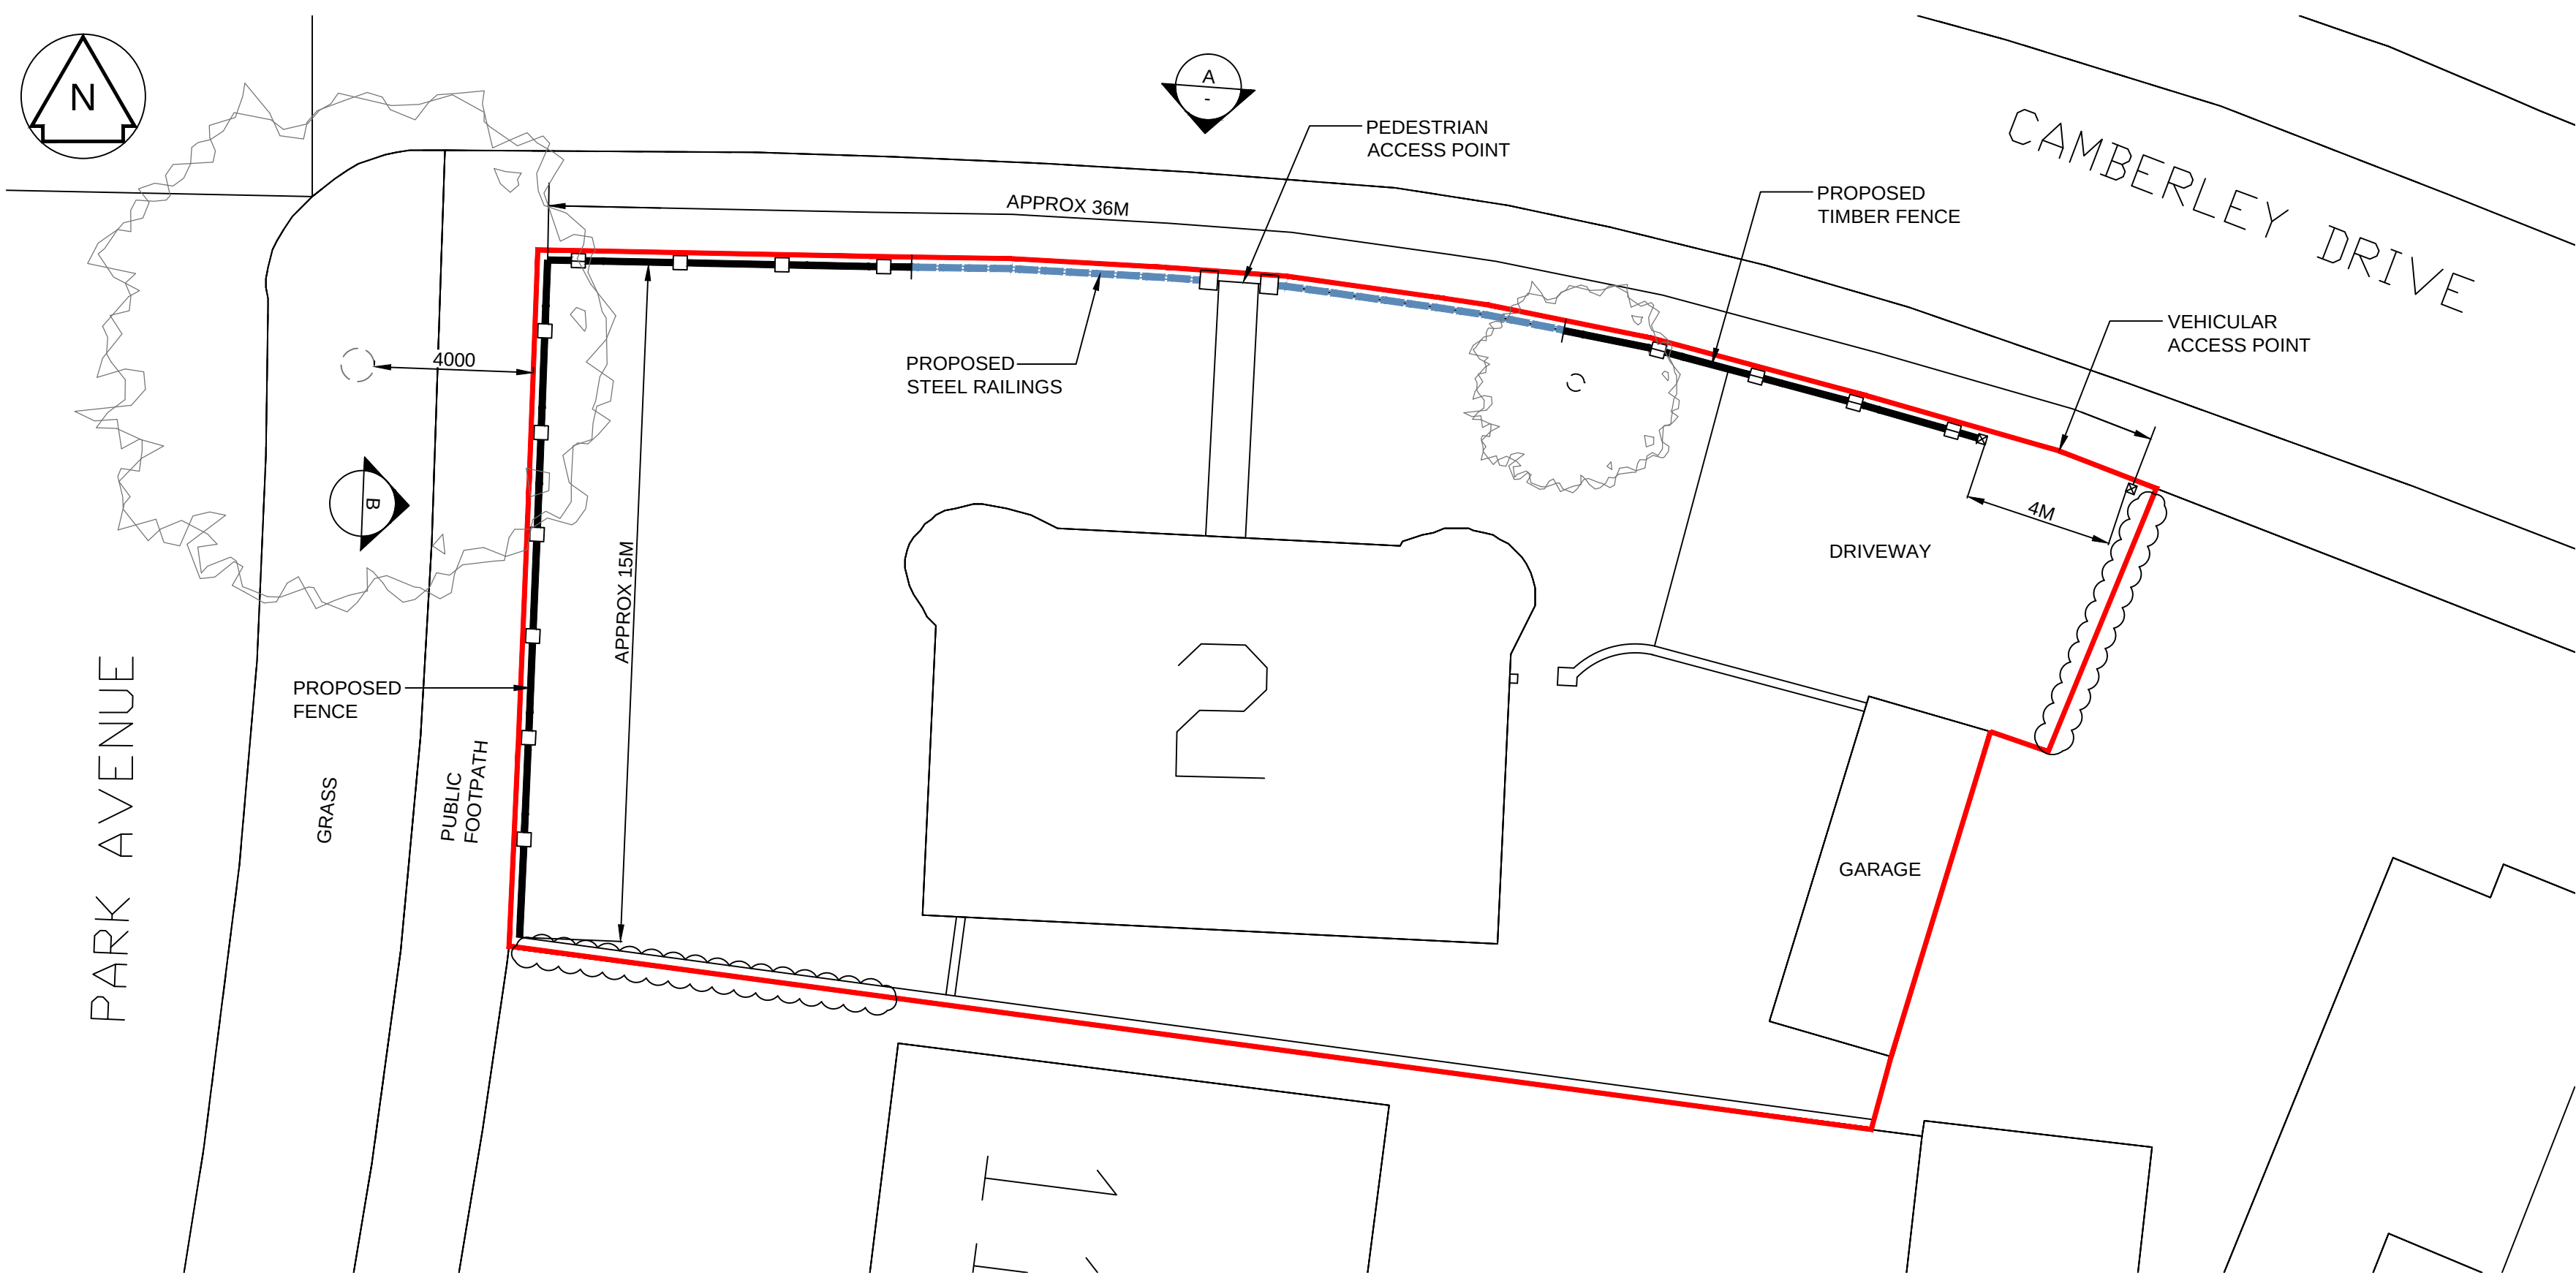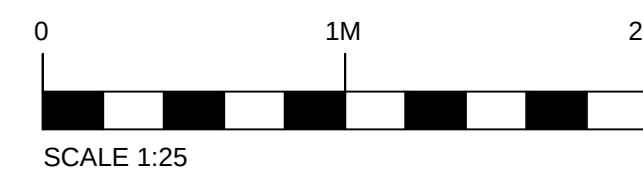

PLAN
SCALE 1:125

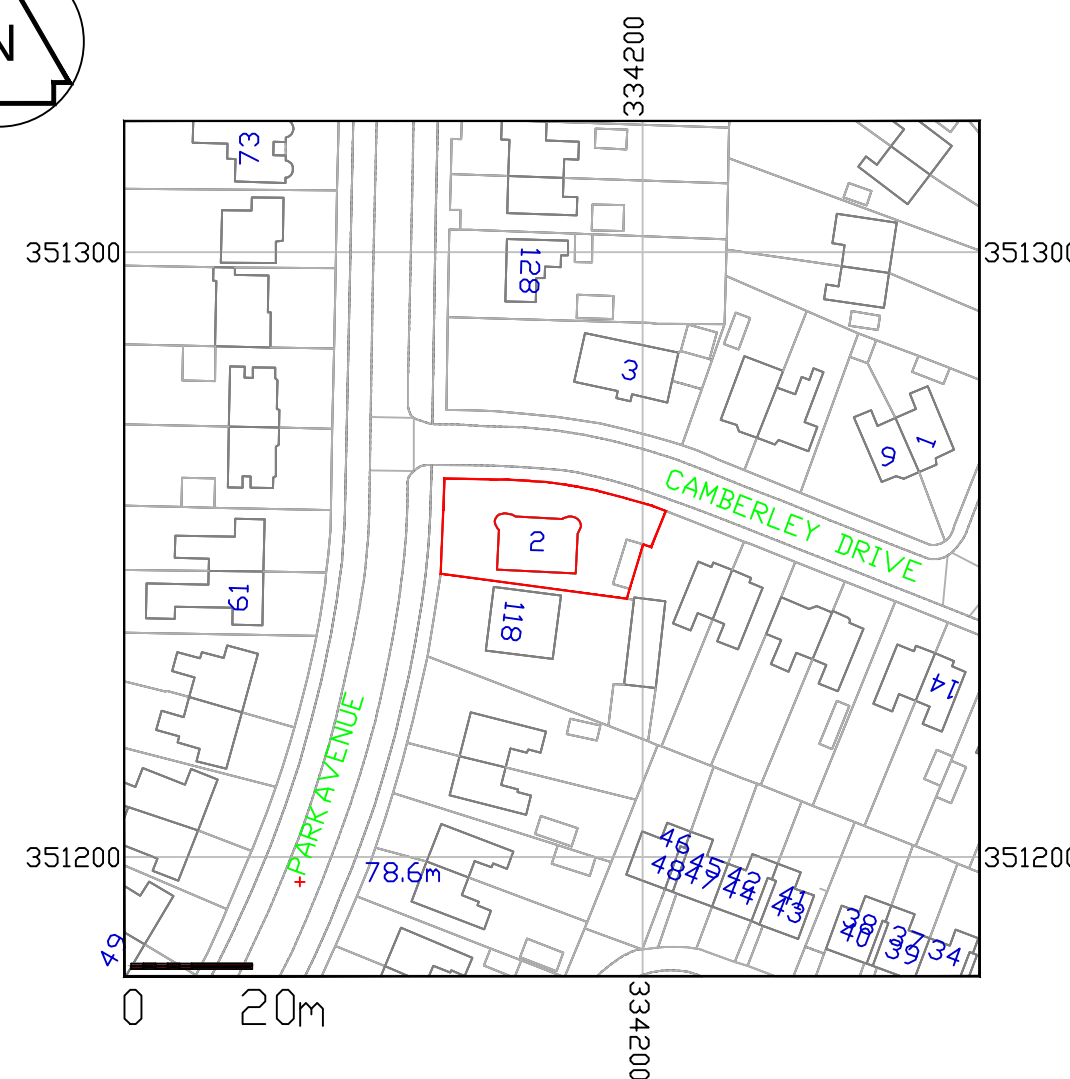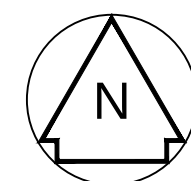


LOCATION PLAN
SCALE 1:1250

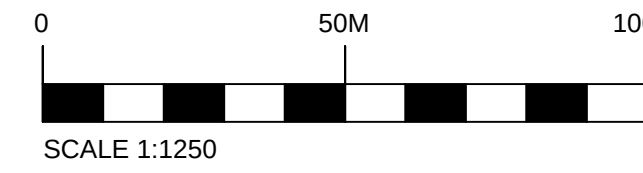

Legend/Notes

NOTE

- 1 ALL DIMENSIONS ARE IN METRES
- 2 CONTRACTOR TO CHECK DIMENSIONS ON SITE

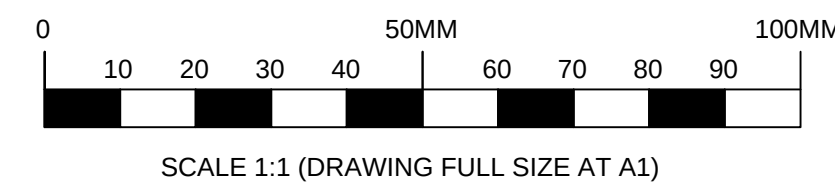

A02	AUG 15	ELEVATION A AND PLAN AMENDED TO SHOW STEEL RAILINGS TO NORTH ELEVATION	DGJ	DGJ	DGJ
Rev	Date	Description of Revisions	Drawn	Chkd	Appr
Status					Suitability

PLANNING

DAVID GARETH JONES &
SAMANTHA JANE JONES
2 CAMBERLEY DRIVE WREXHAM
LL12 7LW

Contractor(s)

Project

ERECTION OF FENCE TO NORTH
AND WEST ELEVATIONS
OF 2 CAMBERLEY DRIVE

Drawing Title

PLANNING APPLICATION

Designed	-	Signed	Date
Drawn	DGJ	Signed	Date 17.06.15
Checked	DGJ	Signed	Date 17.06.15
Approved	DGJ	Signed	Date 17.06.15
Scale(s)	AS SHOWN	ELR & Mileage	
Alternative Reference	-	Sheet	Of
Drawing Number	DGJ-P-01	Revision	A02