


THE CONTRACTOR IS RESPONSIBLE FOR CHECKING ALL DIMENSIONS, TOLERANCES AND REFERENCES. ANY DISCREPANCY IS TO BE NOTIFIED TO THE CLIENT BEFORE PROCEEDING WITH THE WORK.

WHERE AN ITEM IS COVERED BY DRAWINGS TO DIFFERENT SCALES, THE LARGER SCALE DRAWING IS TO TAKE PRECEDENCE. DO NOT SCALE DRAWINGS, FIGURED DIMENSIONS ARE TO BE WORKED TO IN ALL CASES.

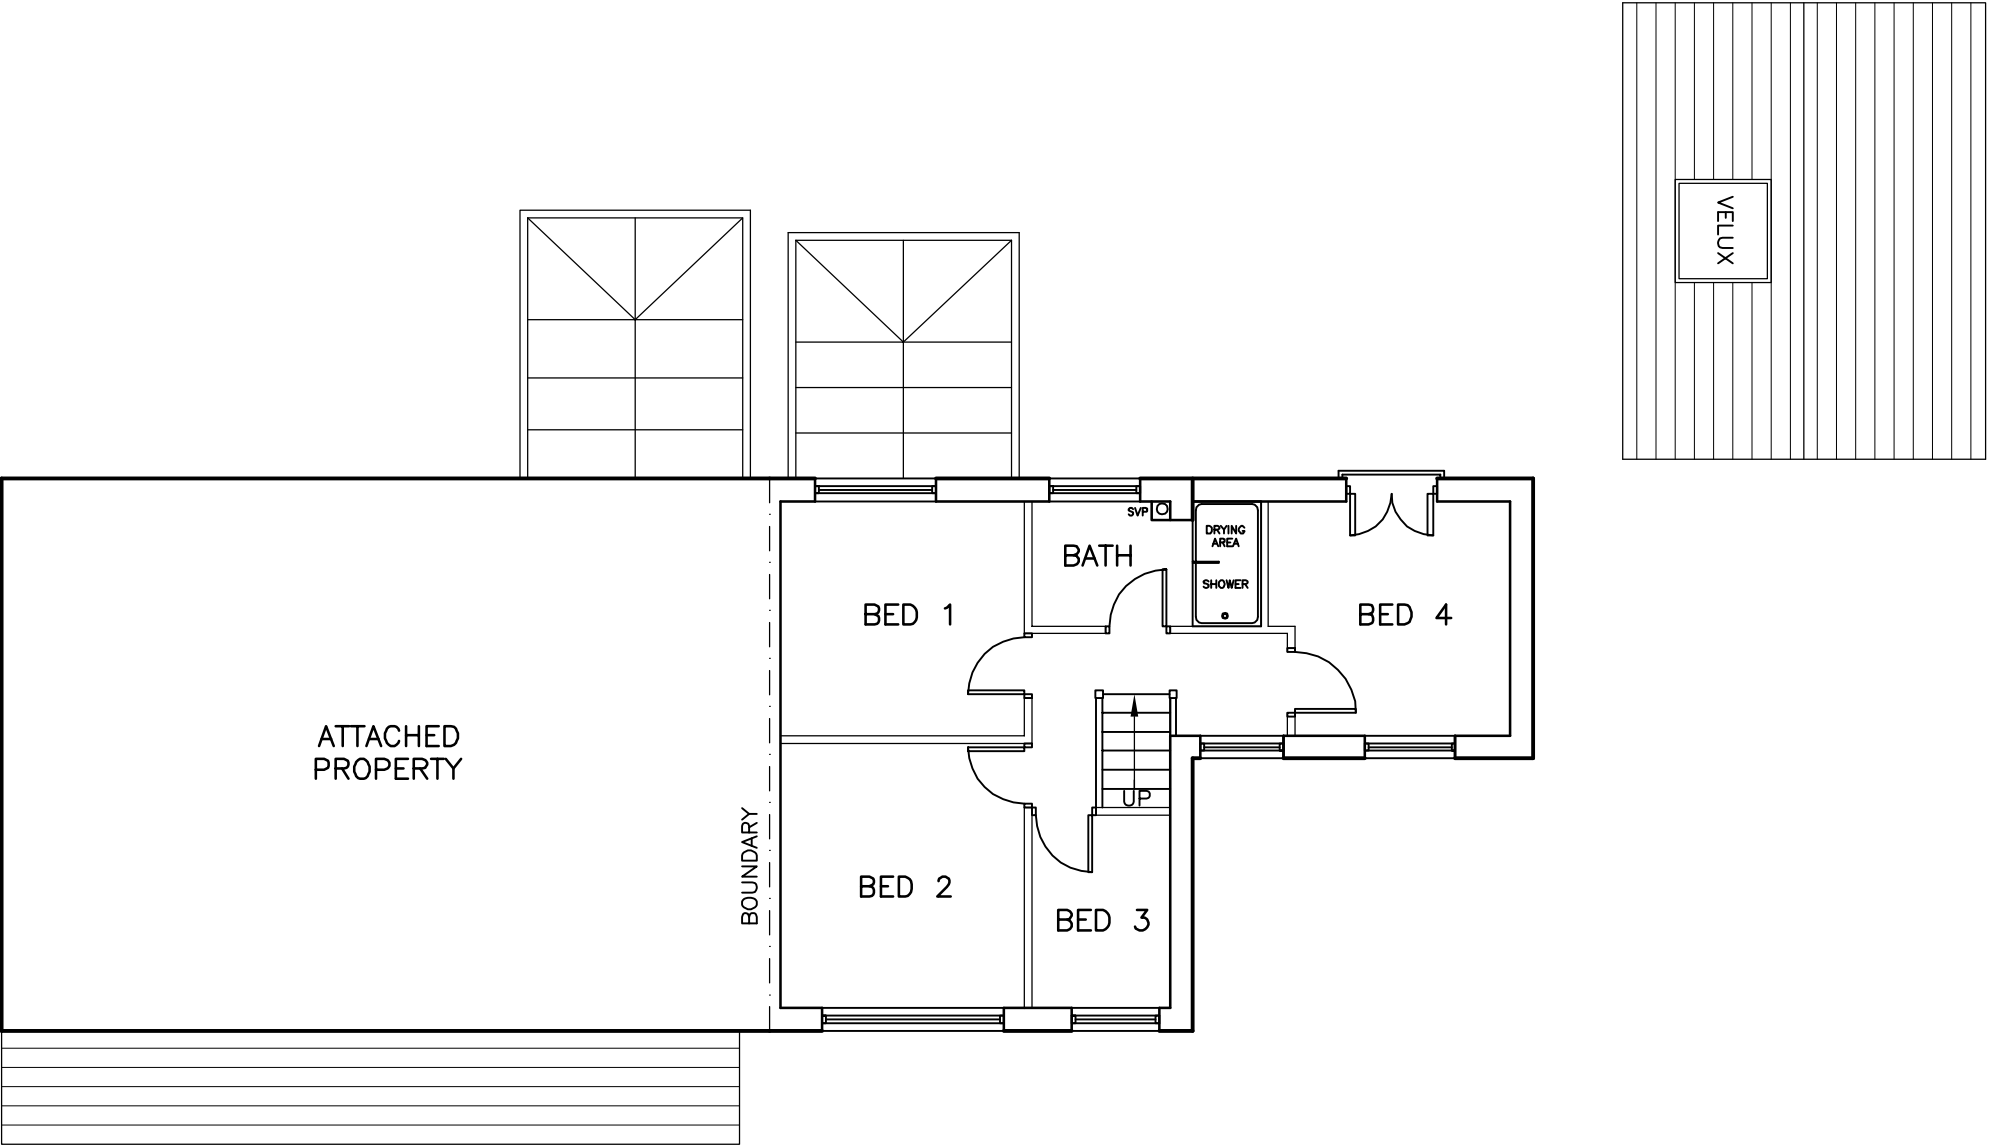

FIRST FLOOR PLAN

REV A DATE 05/12/14
AMENDED TO SUIT PLANNERS
COMMENTS
CLIENT
Mr K PUGH
PROJECT
3 MAES-TEG
PEN-Y-CAE
WREXHAM
DETAIL
PROPOSED FIRST FLOOR PLAN

SCALE 1:100 **REV A**
Drg No: 0132/13 **DATE** 23/11/14