



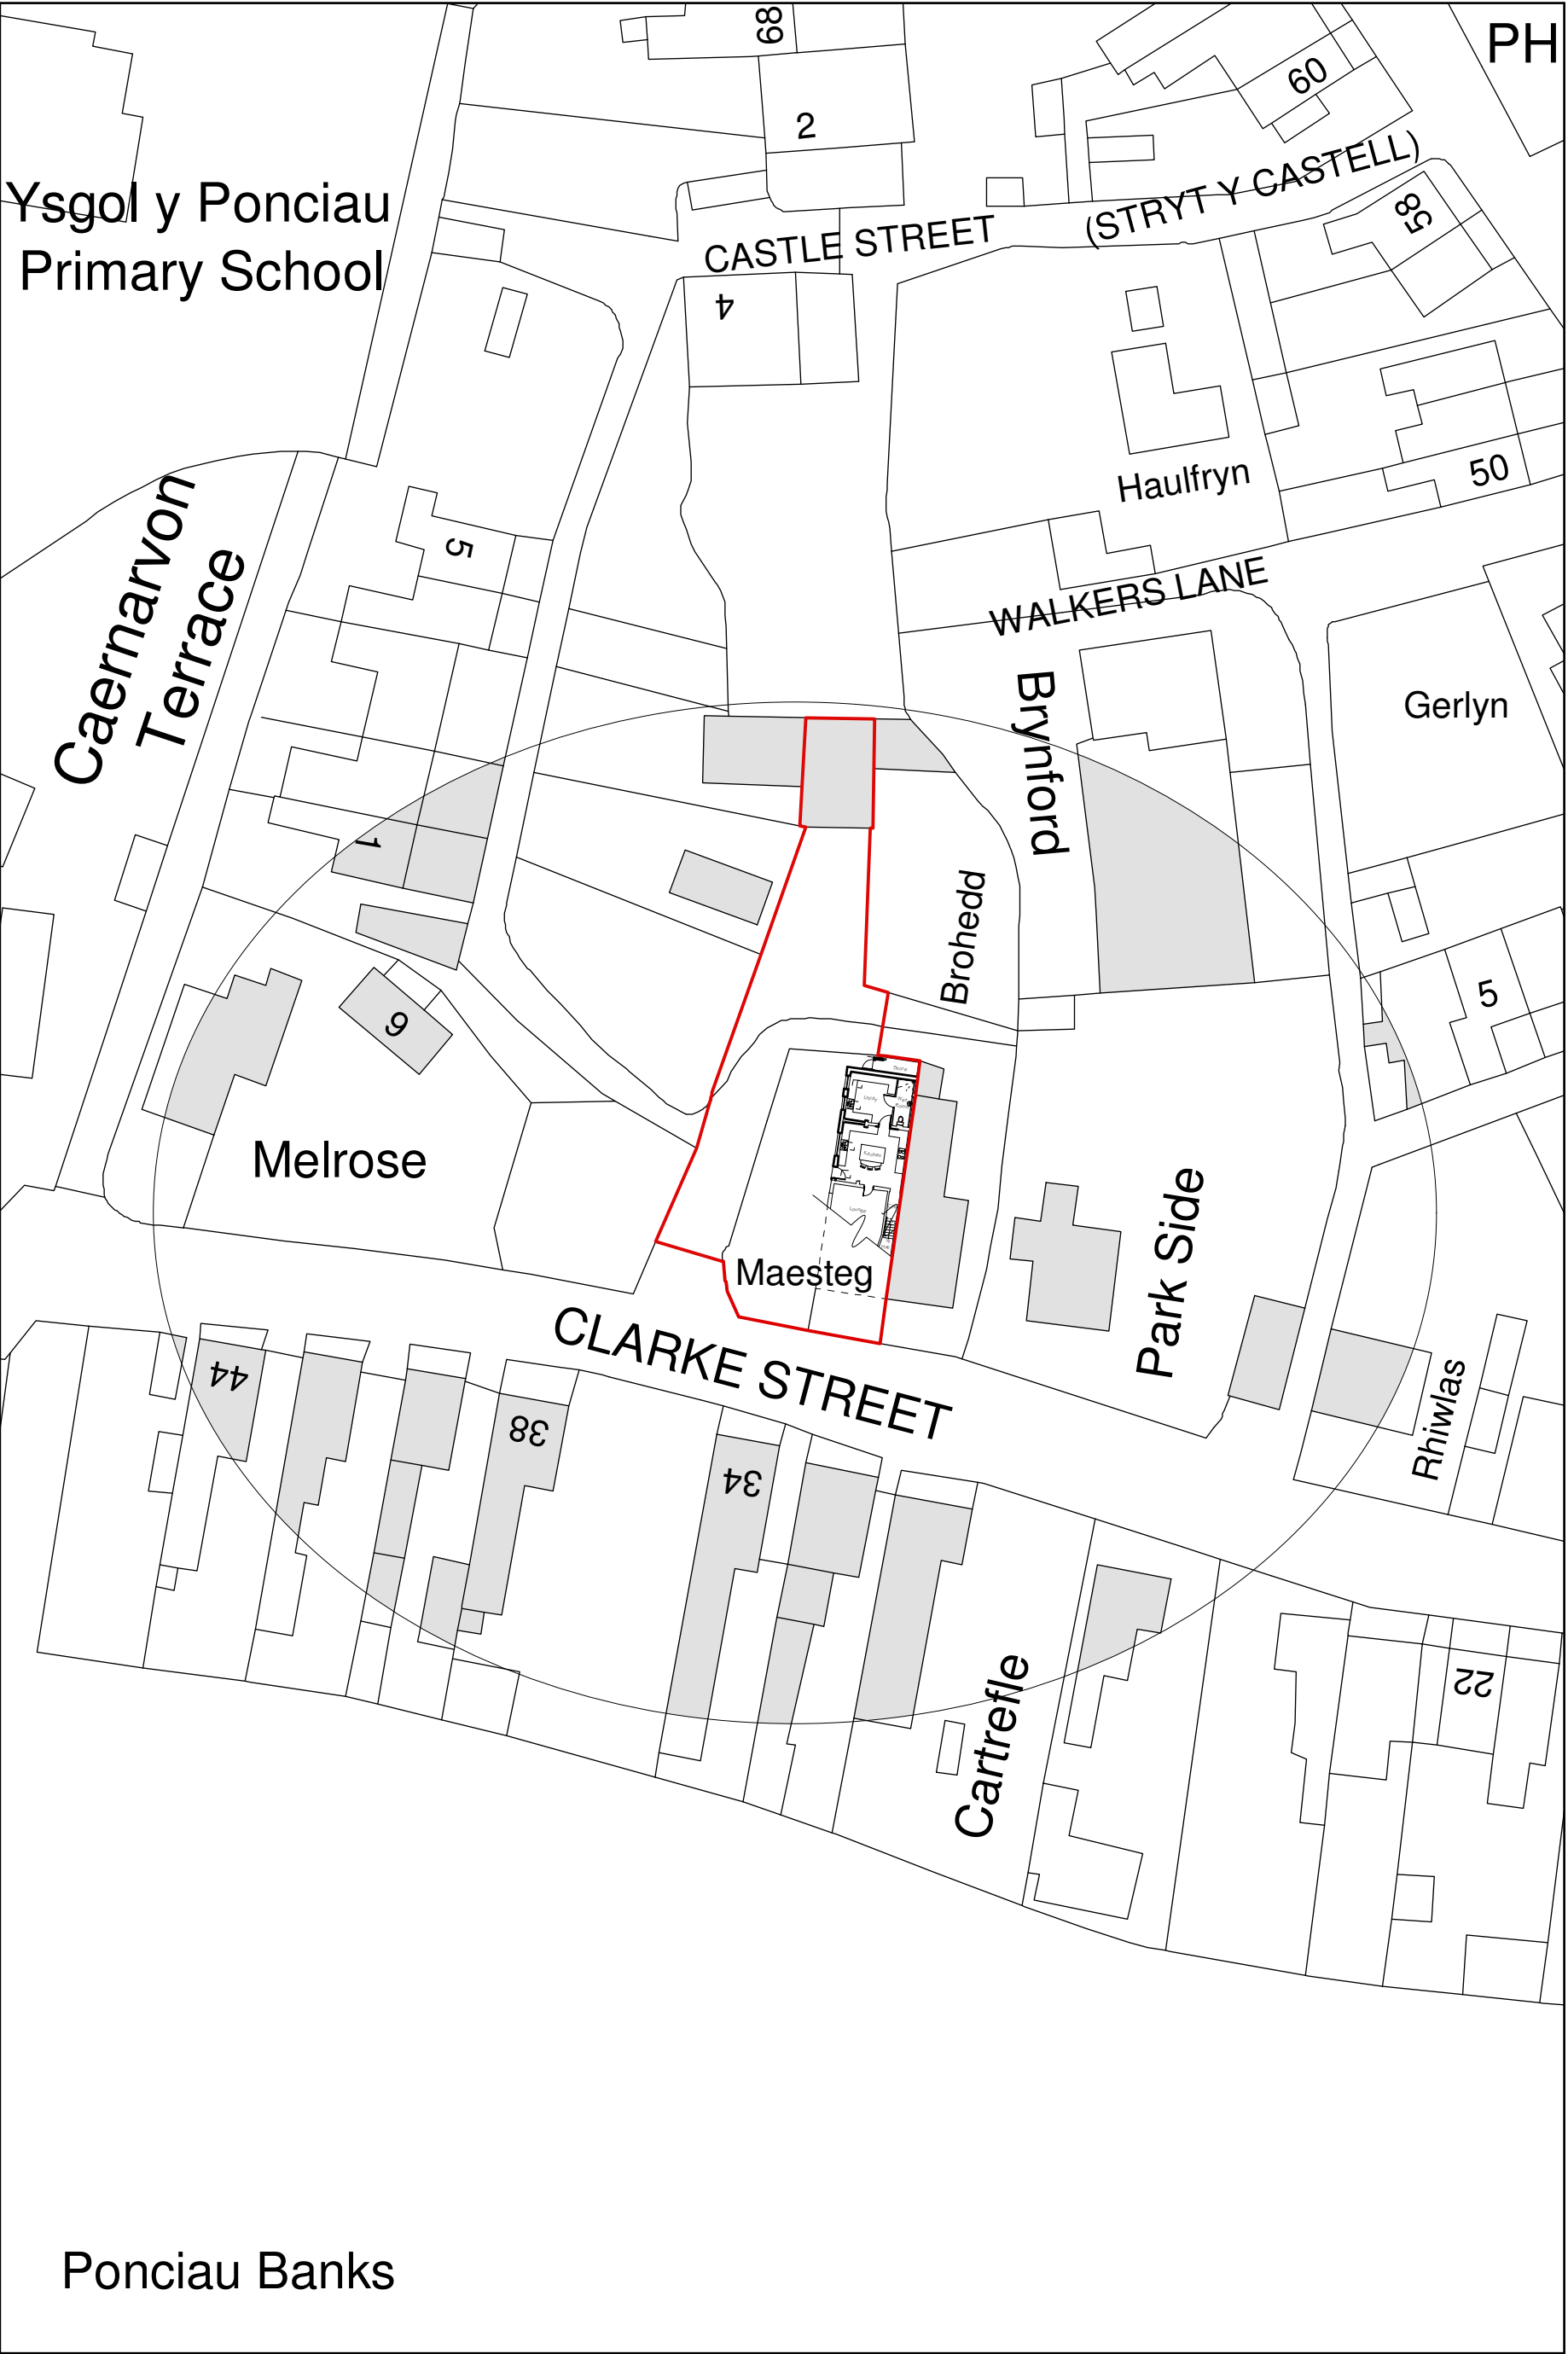

Site Plan 1:500

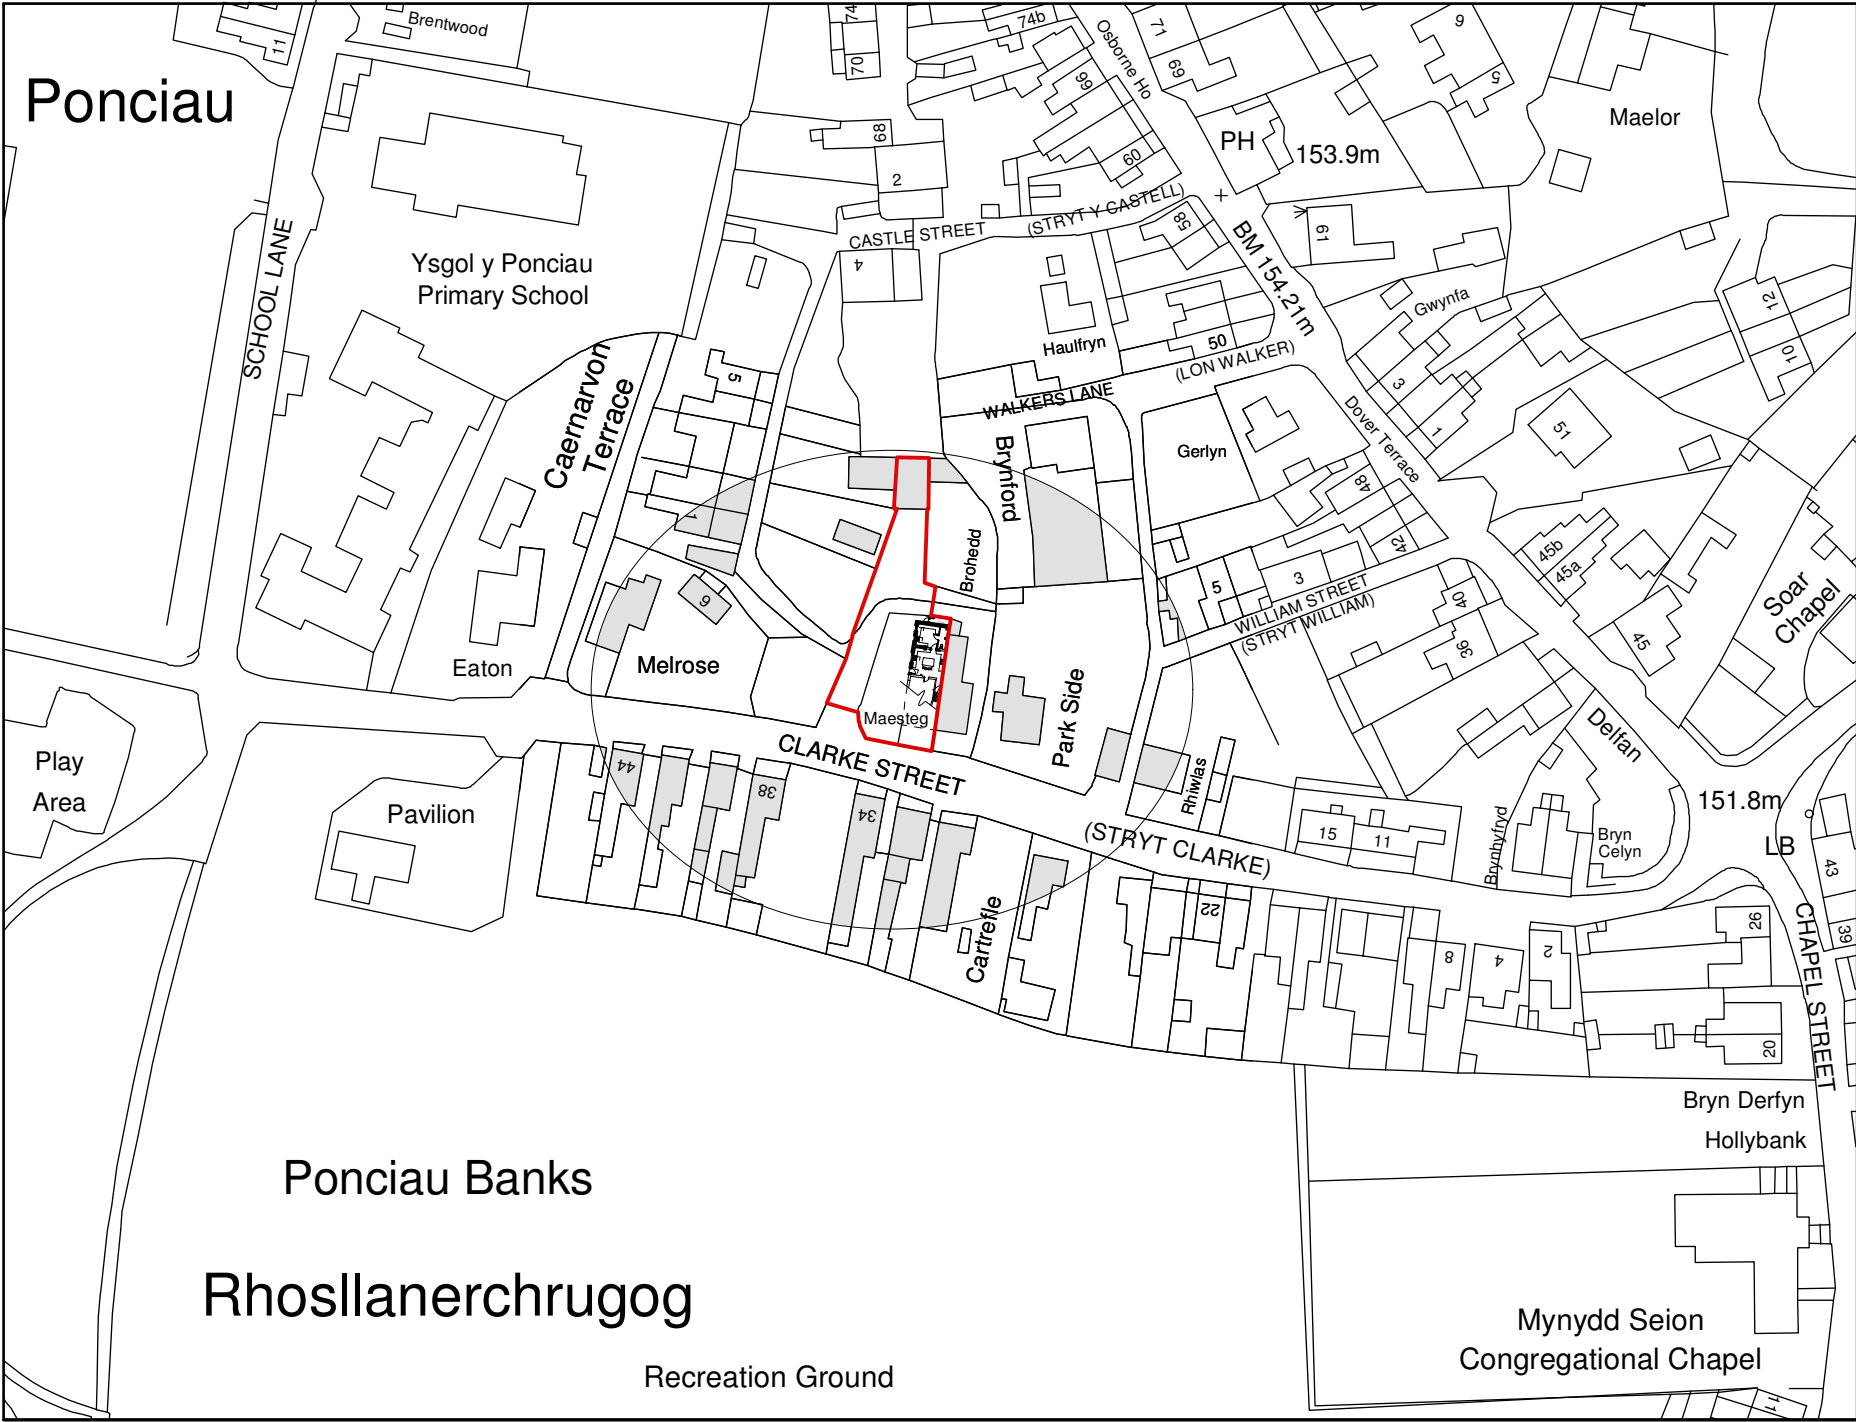

Location Plan 1:1250

Key

Surrounding Buildings

Proposed Site

A	04/15	Land ownership correction	D.J.E.
Rev	Date	Detail	Initial

Project: Proposed Alterations at Maes Teg, Clark Street, Ponciau, LL14 1RT	
Title: Site & Location Plan	Scale: (A2) 1:500 & 1:1250

Drawn By: K.A.Hopwood	Date: Mar 2015
Drawing No: W099/005	Sheet: 1 of 1

blueprint

architectural services

partner

LABC

Redwither Business Centre,
Redwither Business Park,
Wrexham. LL13 9XR
Tel: 01978 356500
www.blueprintarchitectural.com