



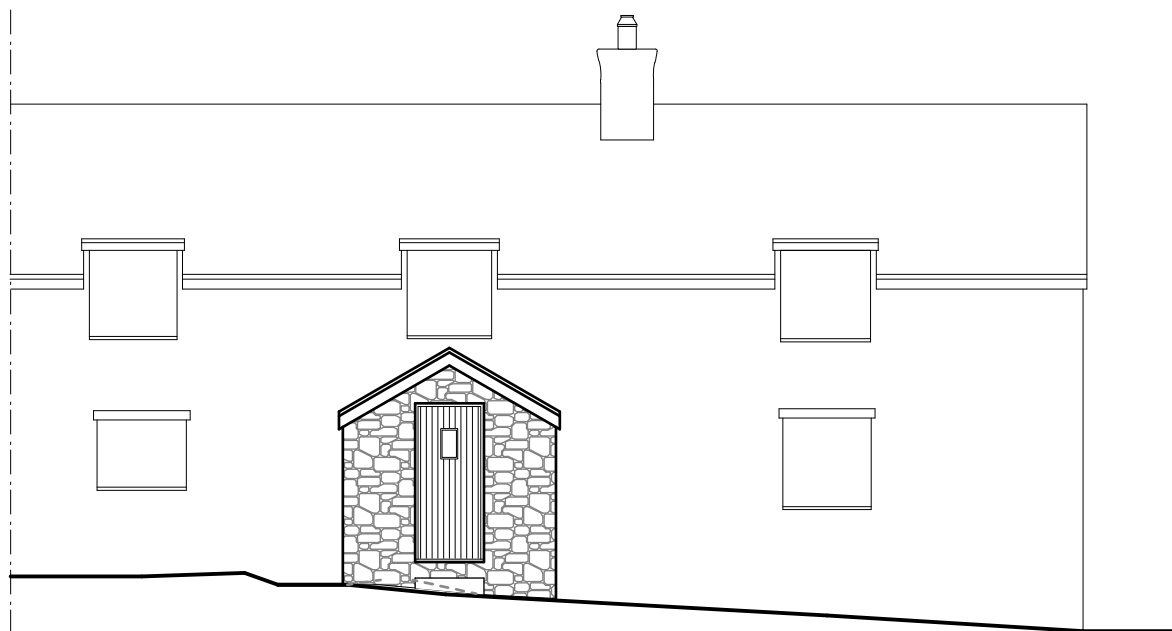


Front Elevation




Side Elevation

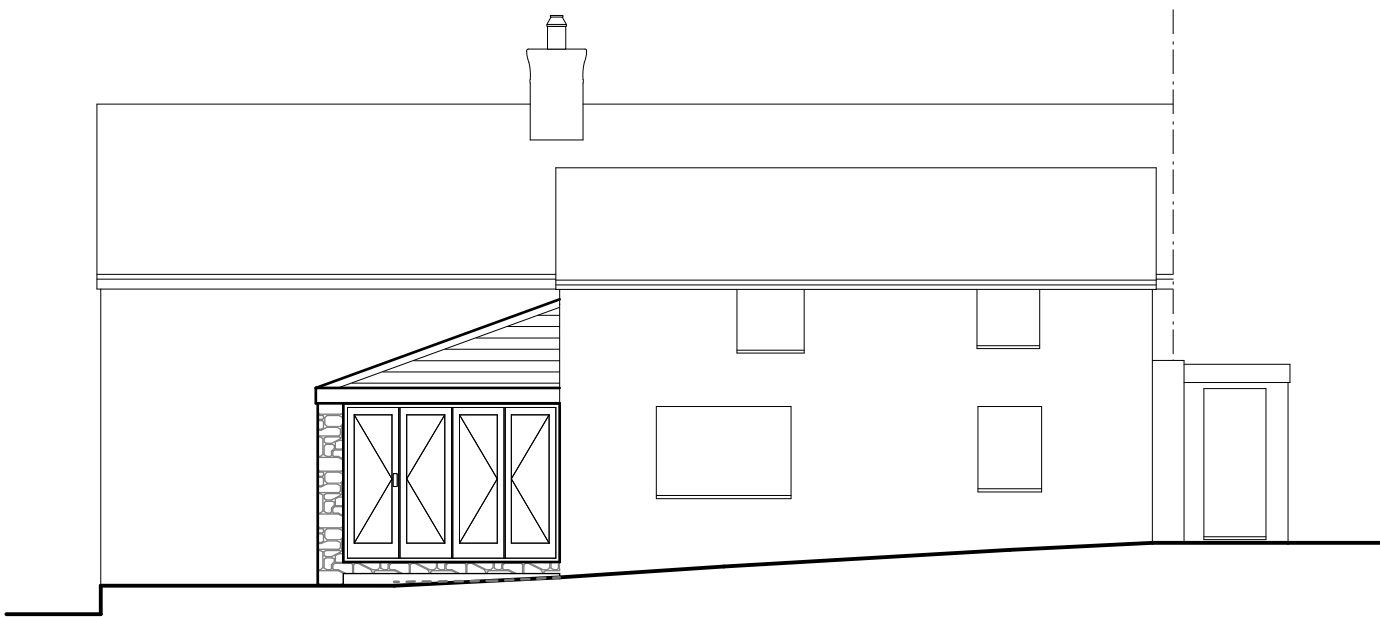

Rear Elevation

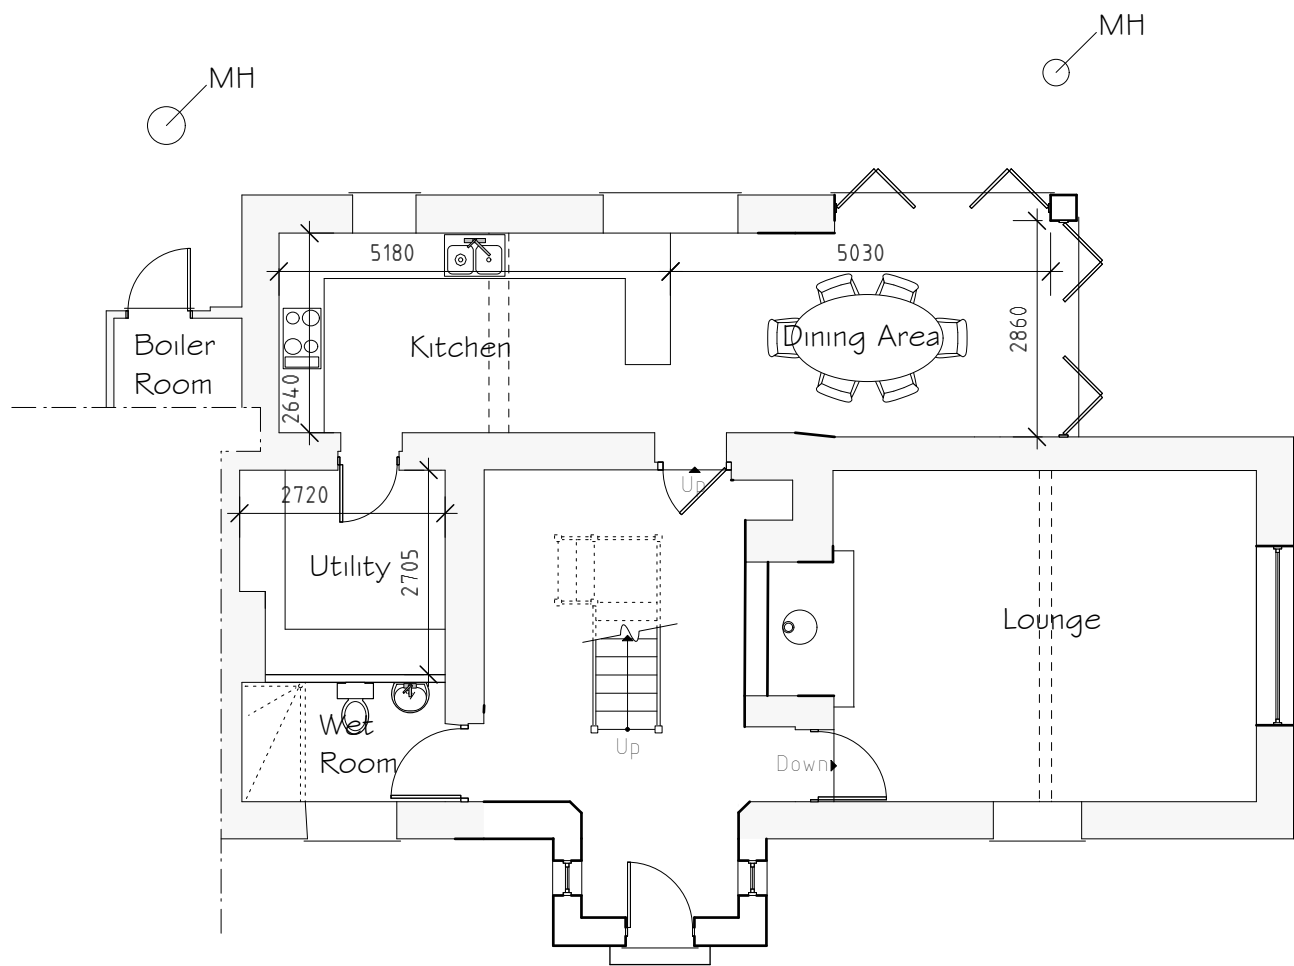

Ground Floor Plan

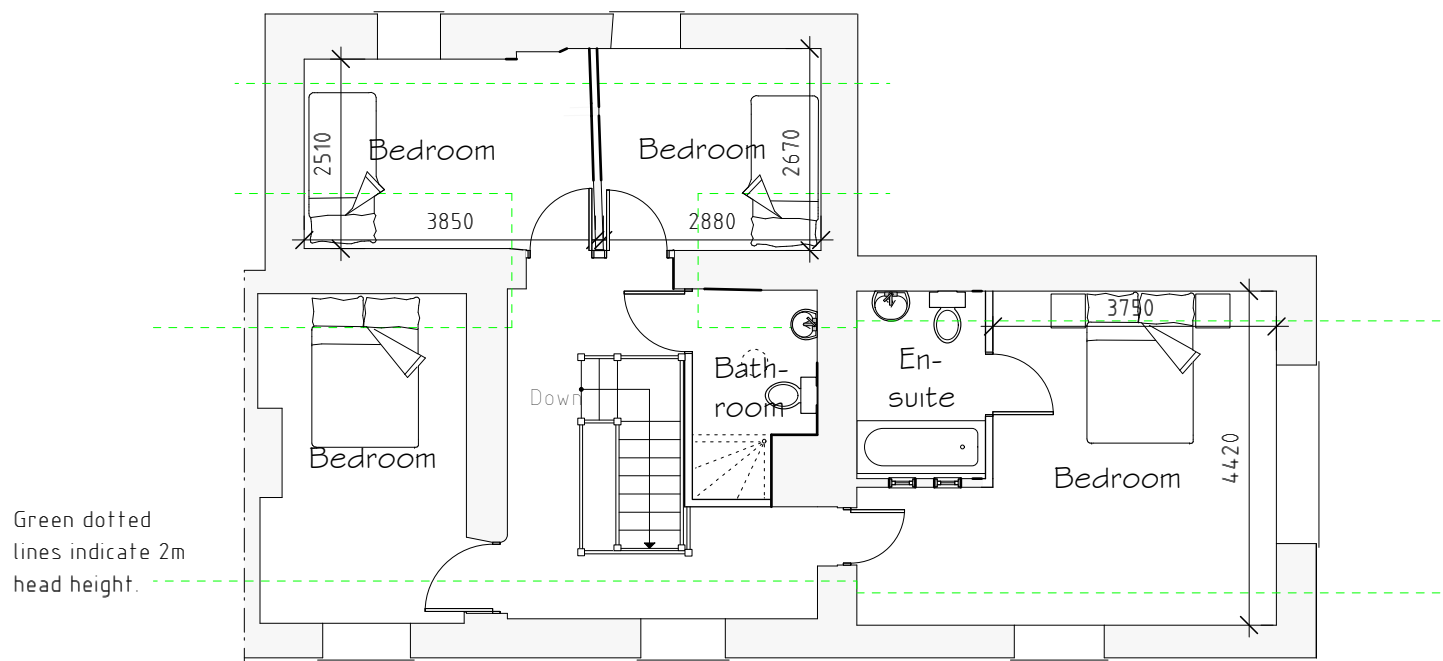

First Floor Plan

External Facing Materials
External walls are to comprise of stone to match existing and to Local Authority approval.

Roofing Materials
Roof coverings to be natural slate to match existing and to Local Authority approval.

All windows are to comprise sealed double glazed units set in good quality softwood frames.

All fascias and soffits are to comprise good quality uPVC to match existing dwelling.

Rainwater to be collected in uPVC guttering and uPVC downpipes to match existing, to discharge to soakaways located in garden.

Rev	Date	Detail	Initial
C	03/15	Design Amends	K A.H.
B	02/15	Elevations Added	K A.H.
A	02/15	Design Amends	D.J.E

Project:
Proposed Alterations at
Craignant Issa,
Selattyn,
Oswestry, SY10 7NS

Title: Proposed
Scale: (A2)
1:100

Drawn By: D.J.Edwards
Date: Dec 2014

Drawing No: KO14/003
Sheet: 1 of 1

blueprint
architectural services

Redwither Business Centre,
Redwither Business Park,
Wrexham. LL13 9XR
Tel: 01978 356500
www.blueprintarchitectural.com