




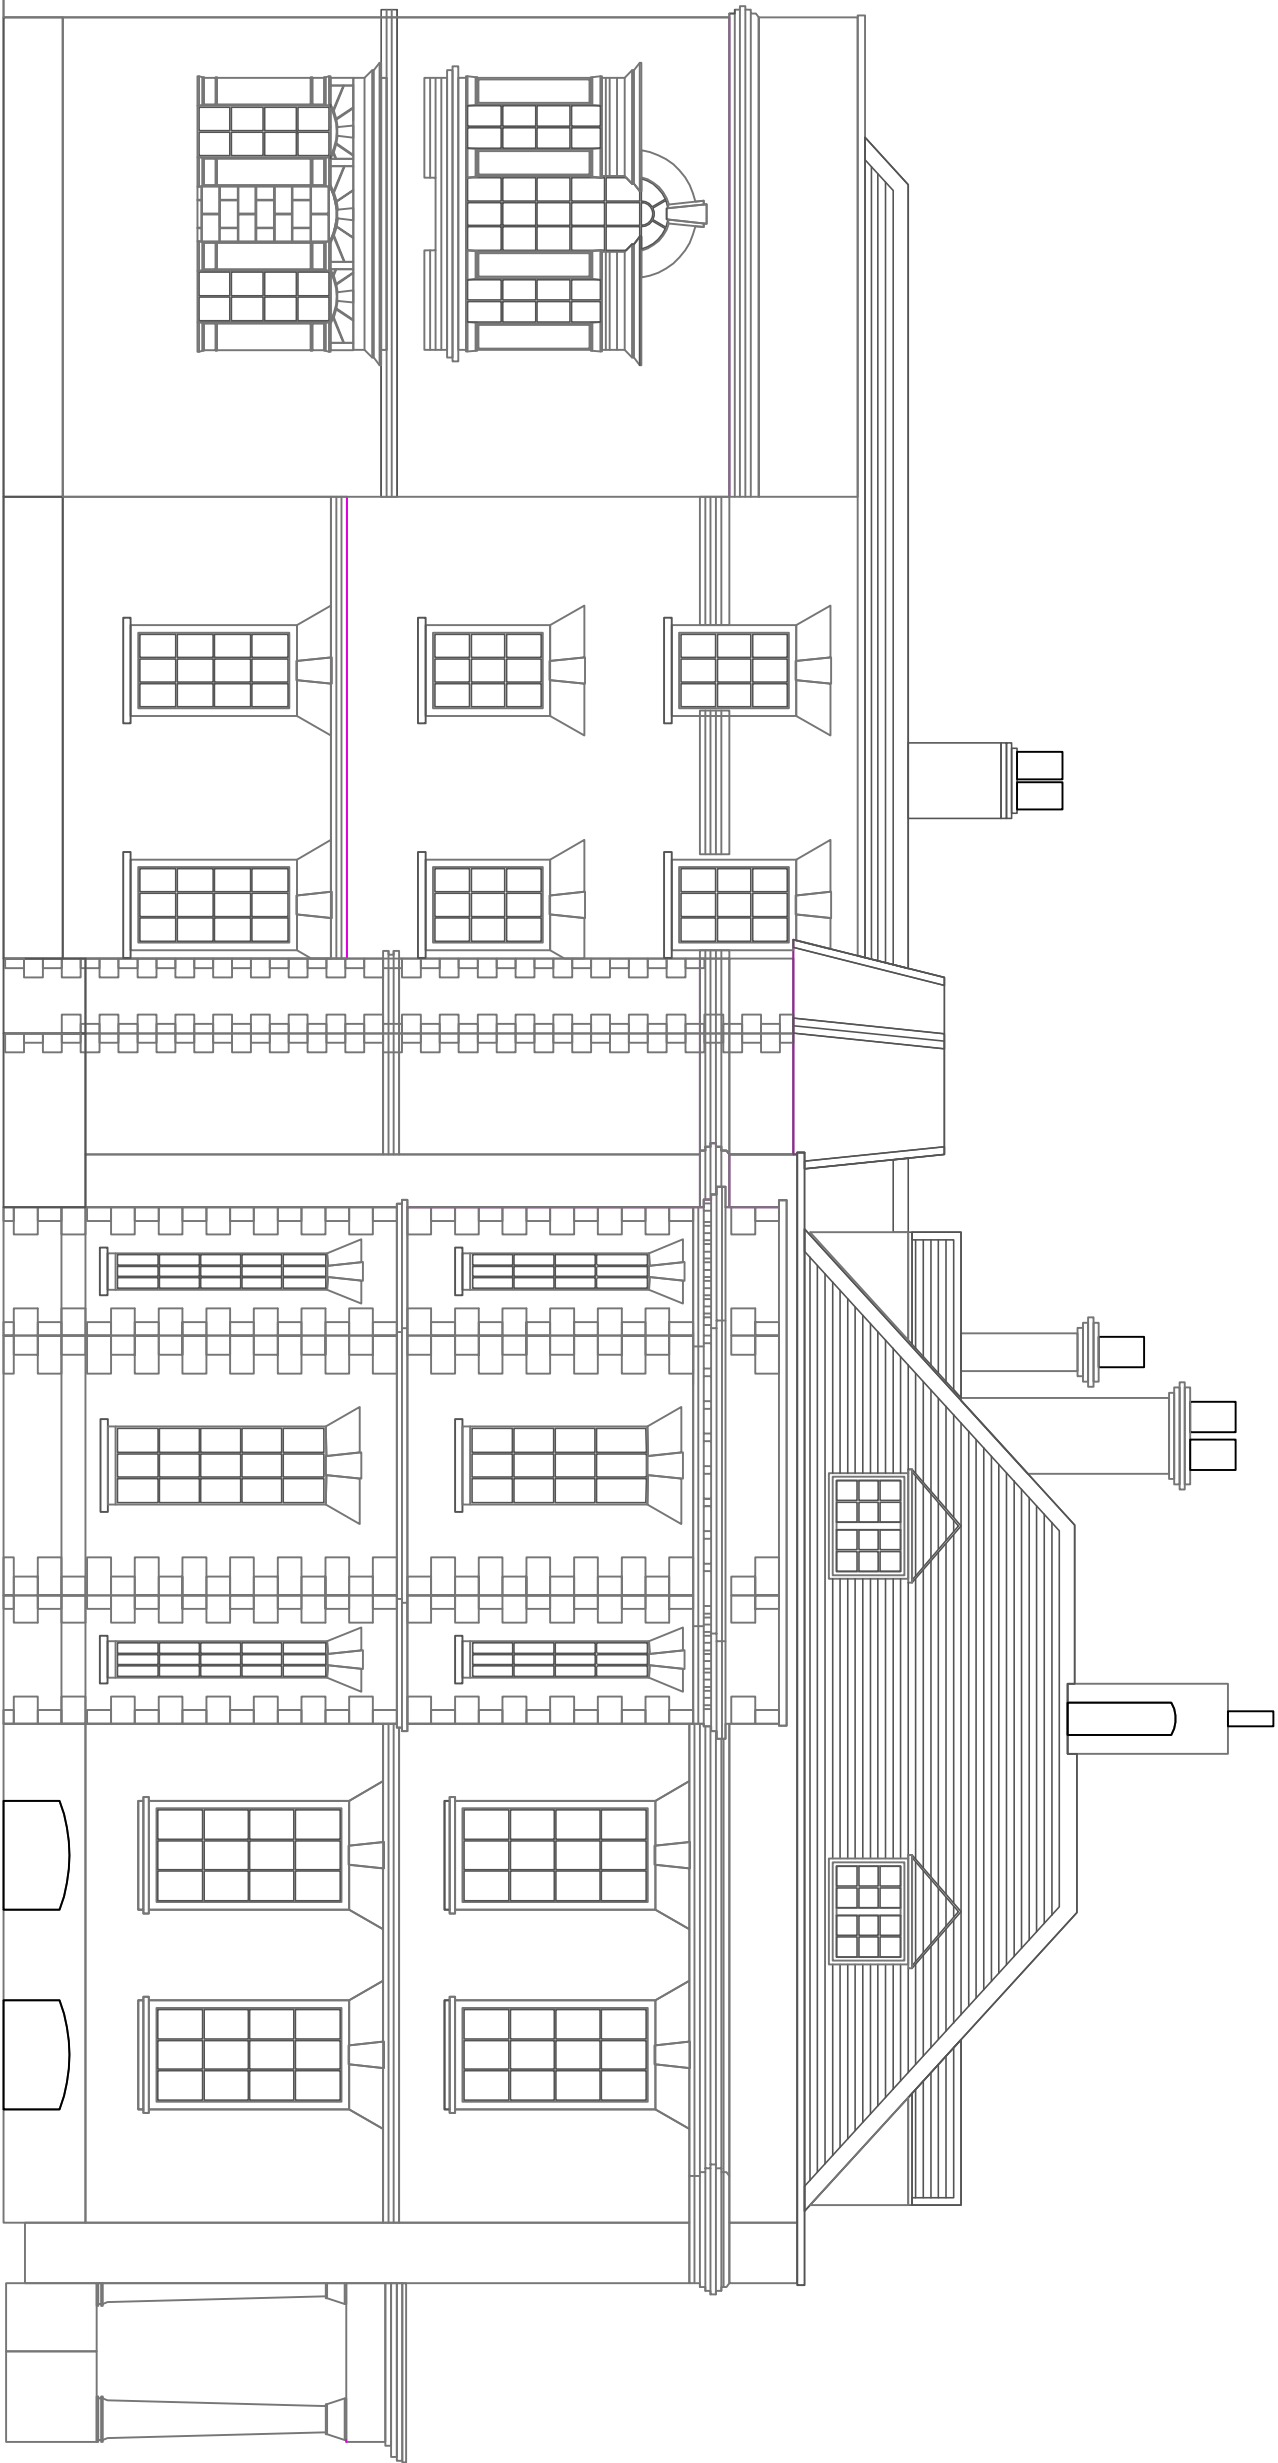


SOUTH WEST ELEVATION

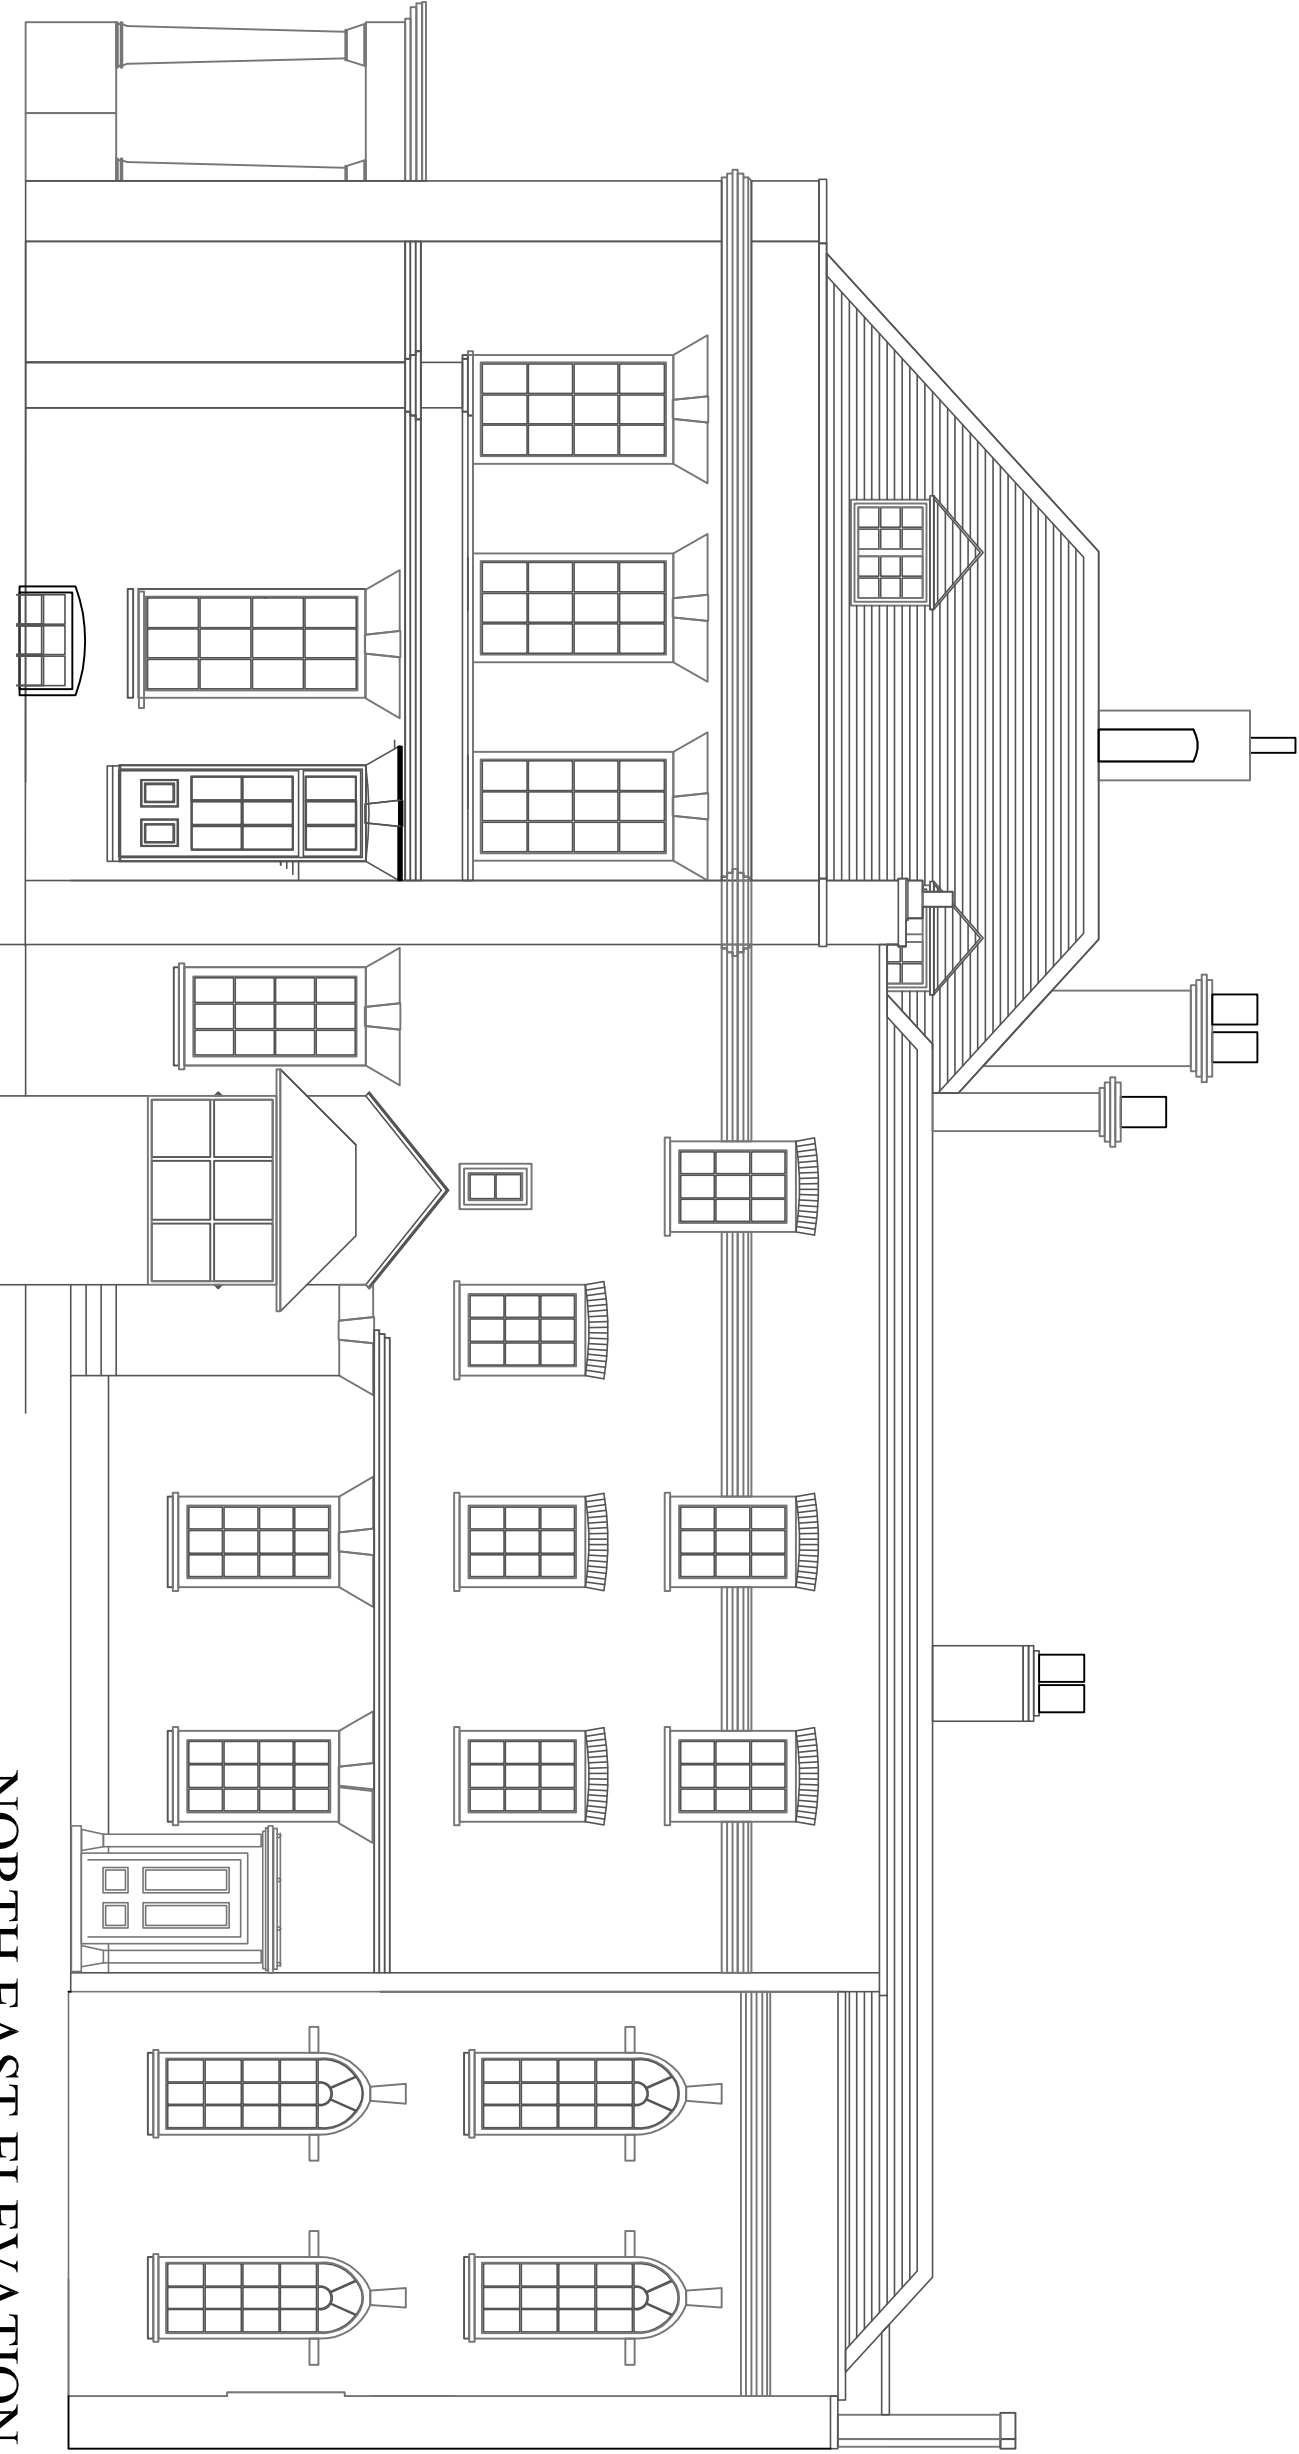


NORTH EAST ELEVATION

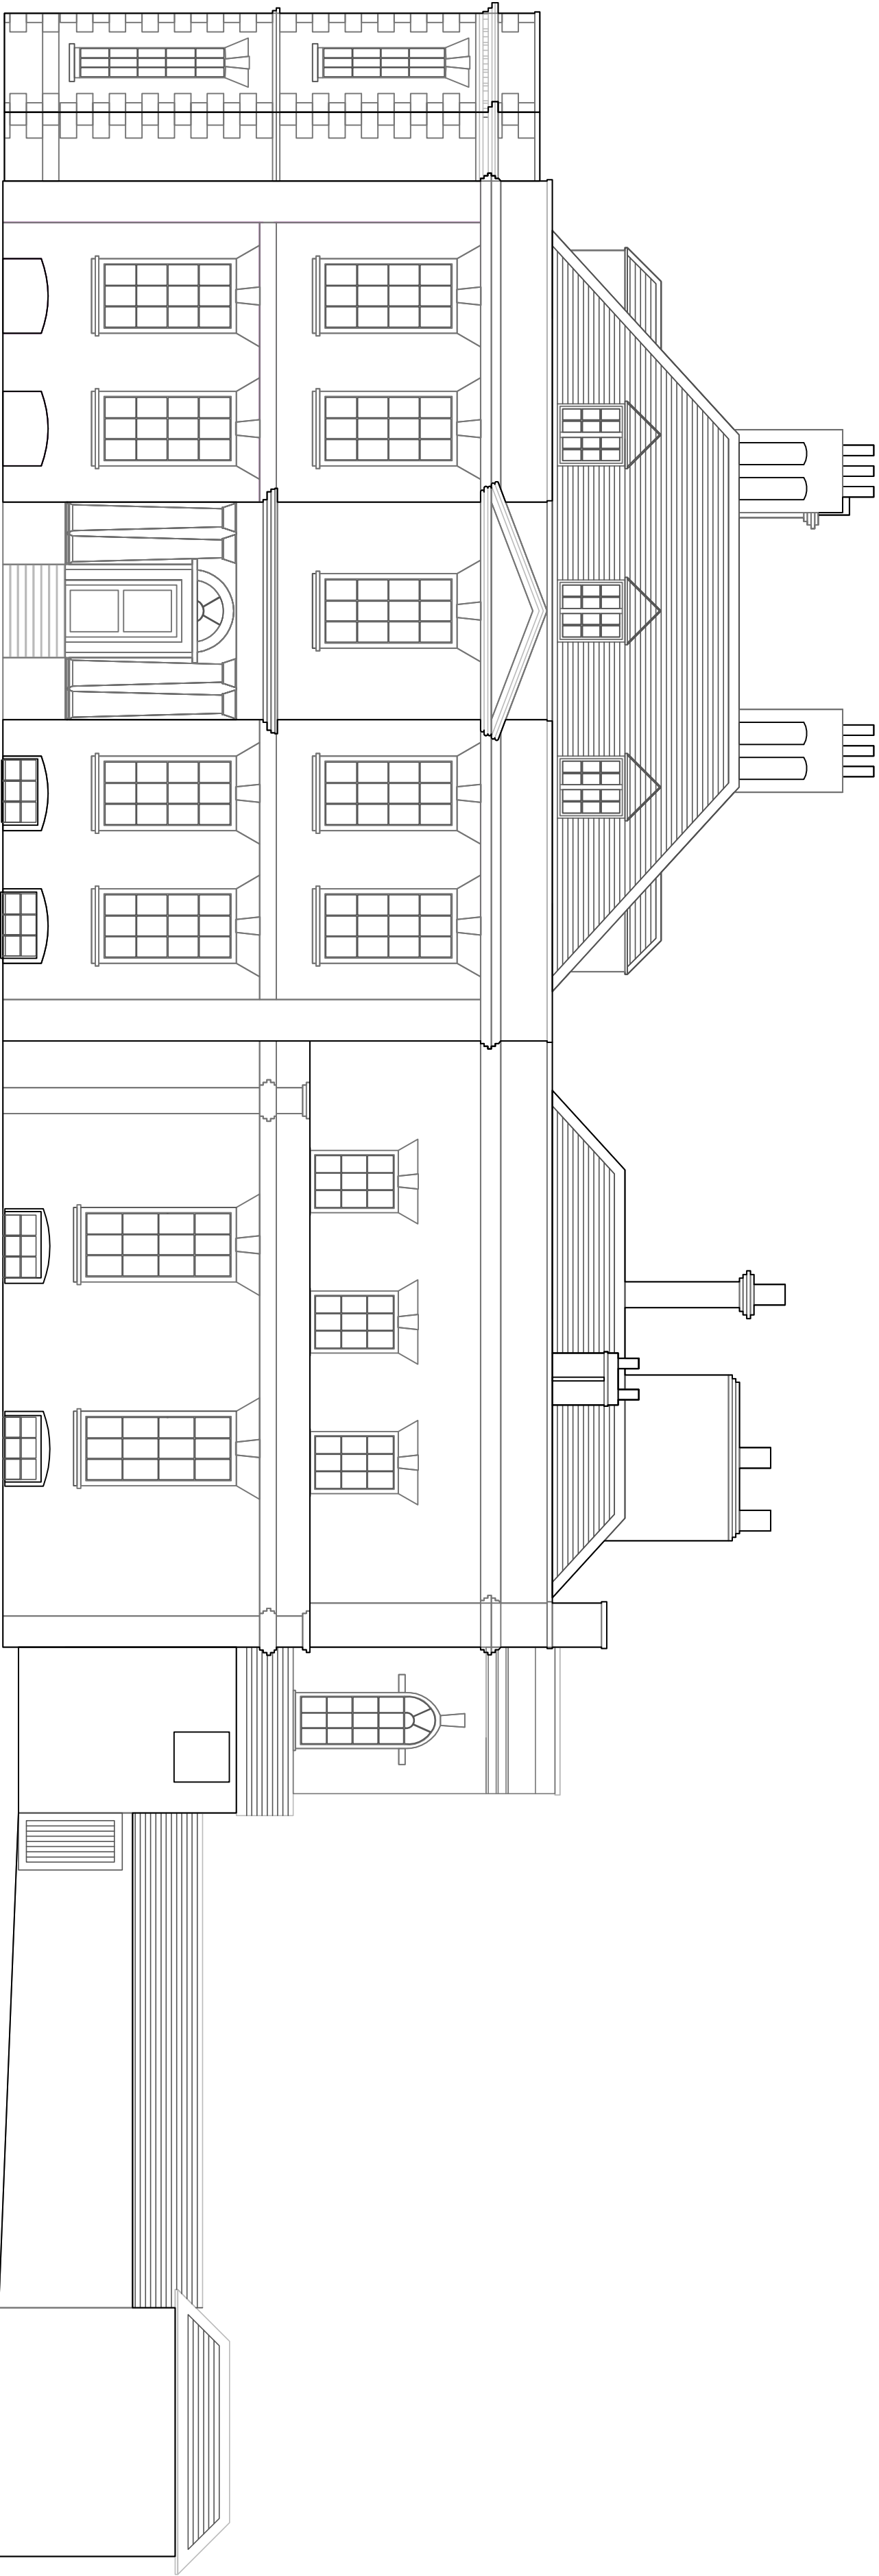


SOUTH EAST ELEVATION

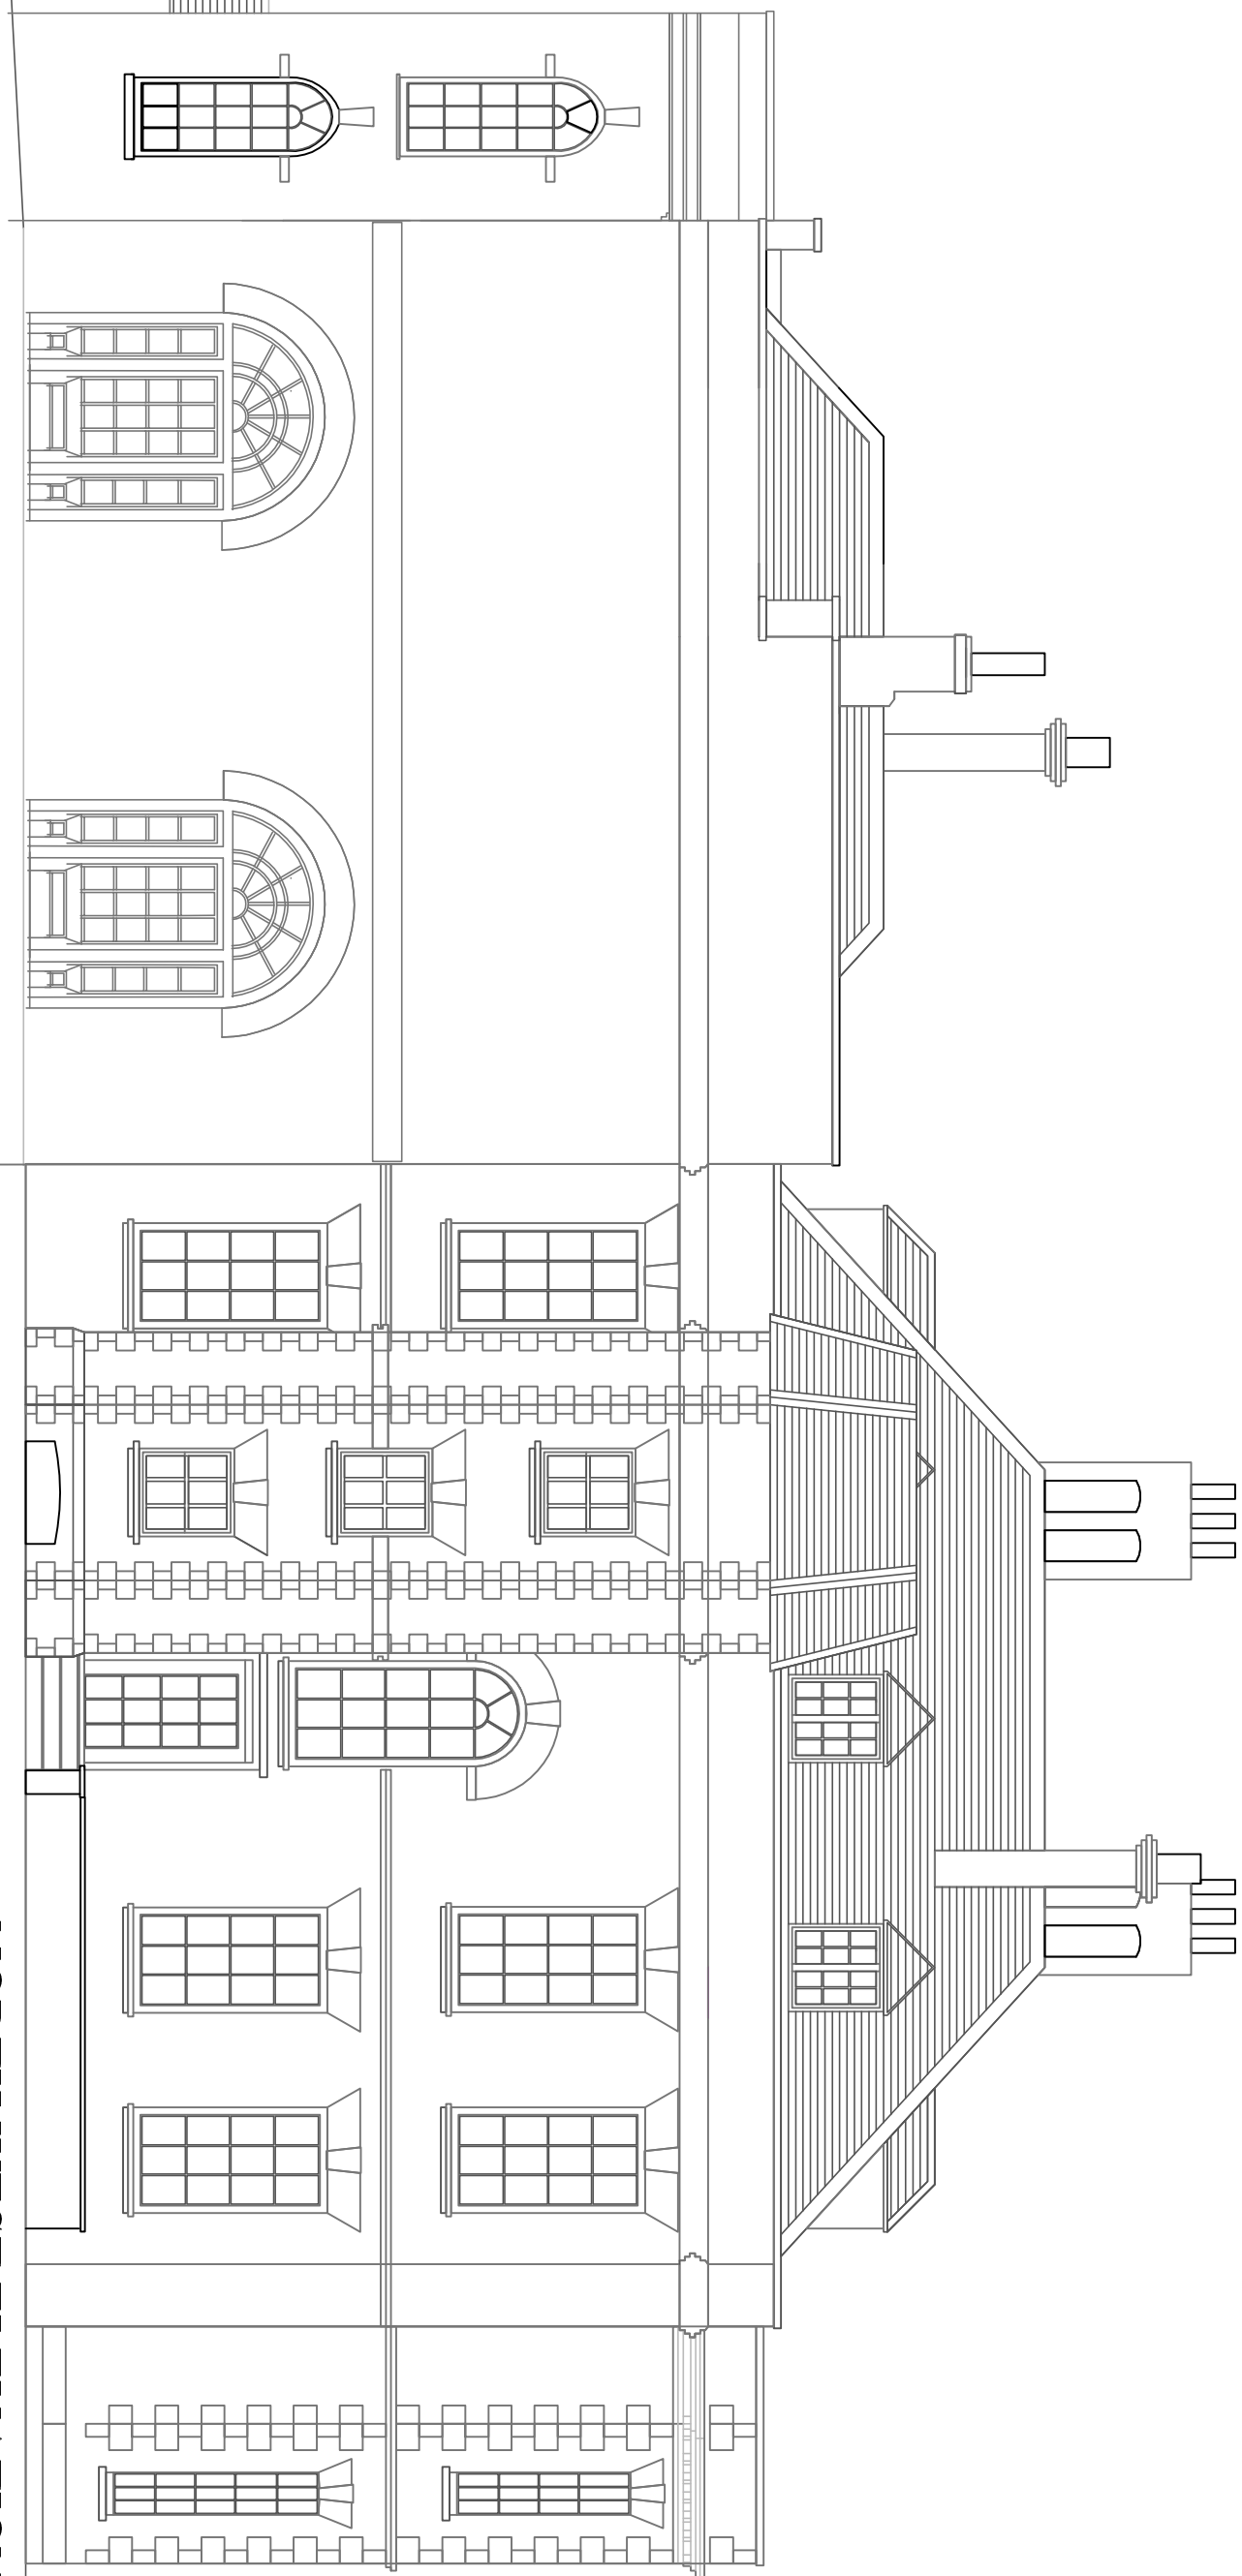

NORTH WEST ELEVATION

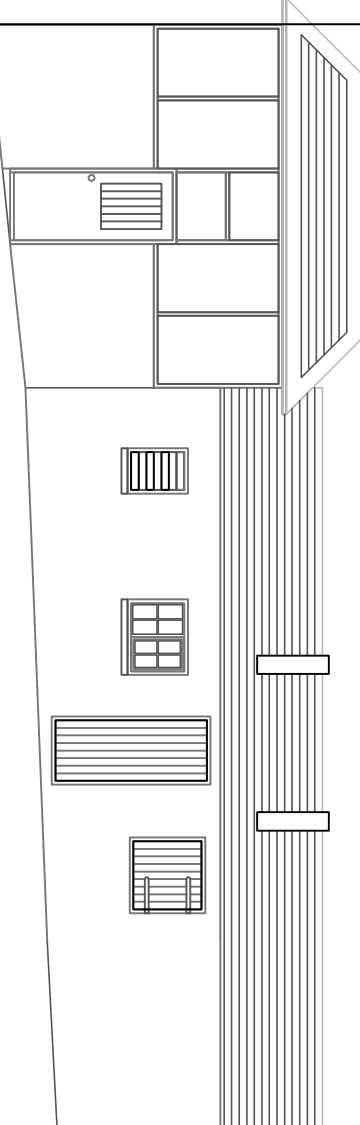

TERRACE NOT SHOWN

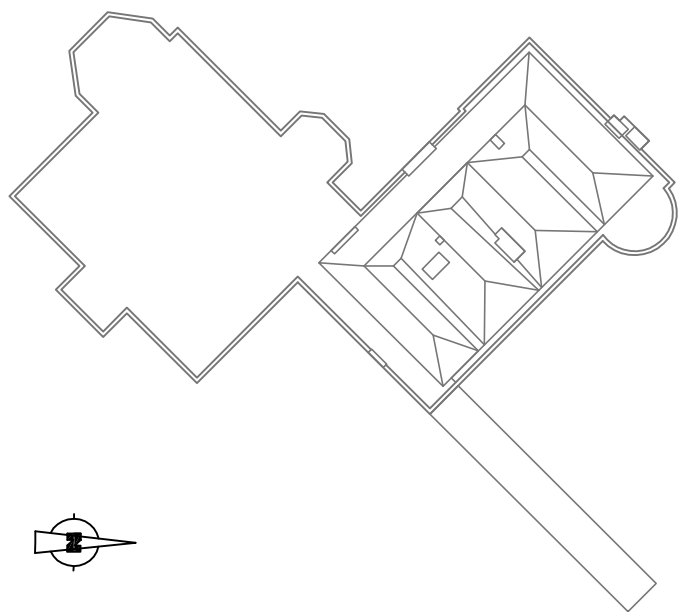

Not to conventional scale
For identification purposes
only

PROPOSED ELEVATIONS TO REMAIN AS EXISTING EXISTING ELEVATIONS

Client: Philip Gosdal	
Title: Iscoyd Park Existing Elevations	
Dwg. No: P004	Revision:
Date: 25/03/2015	Scale: 1:300@A1
Job No: 1403	
ISCOYD 2ND FLOOR REFURB & MEANS OF ESCAPE	
THIS DRAWING IS COPYRIGHT. NO PORTION MAY BE REPRODUCED WITHOUT CONSENT. NO DIMENSIONS TO BE SCALED OFF THIS DRAWING. ALL DIMENSIONS TO BE CHECKED ON SITE.	
CLARE CRAVEN ARCHITECTURE LLP	
PLAS NEWYDD, TREFNANT, DENBIGH LL16 5UN	
Tel: 01745 730 601 Fax: 01745 730 652	
Email: clare@clarecravenydd.net	