



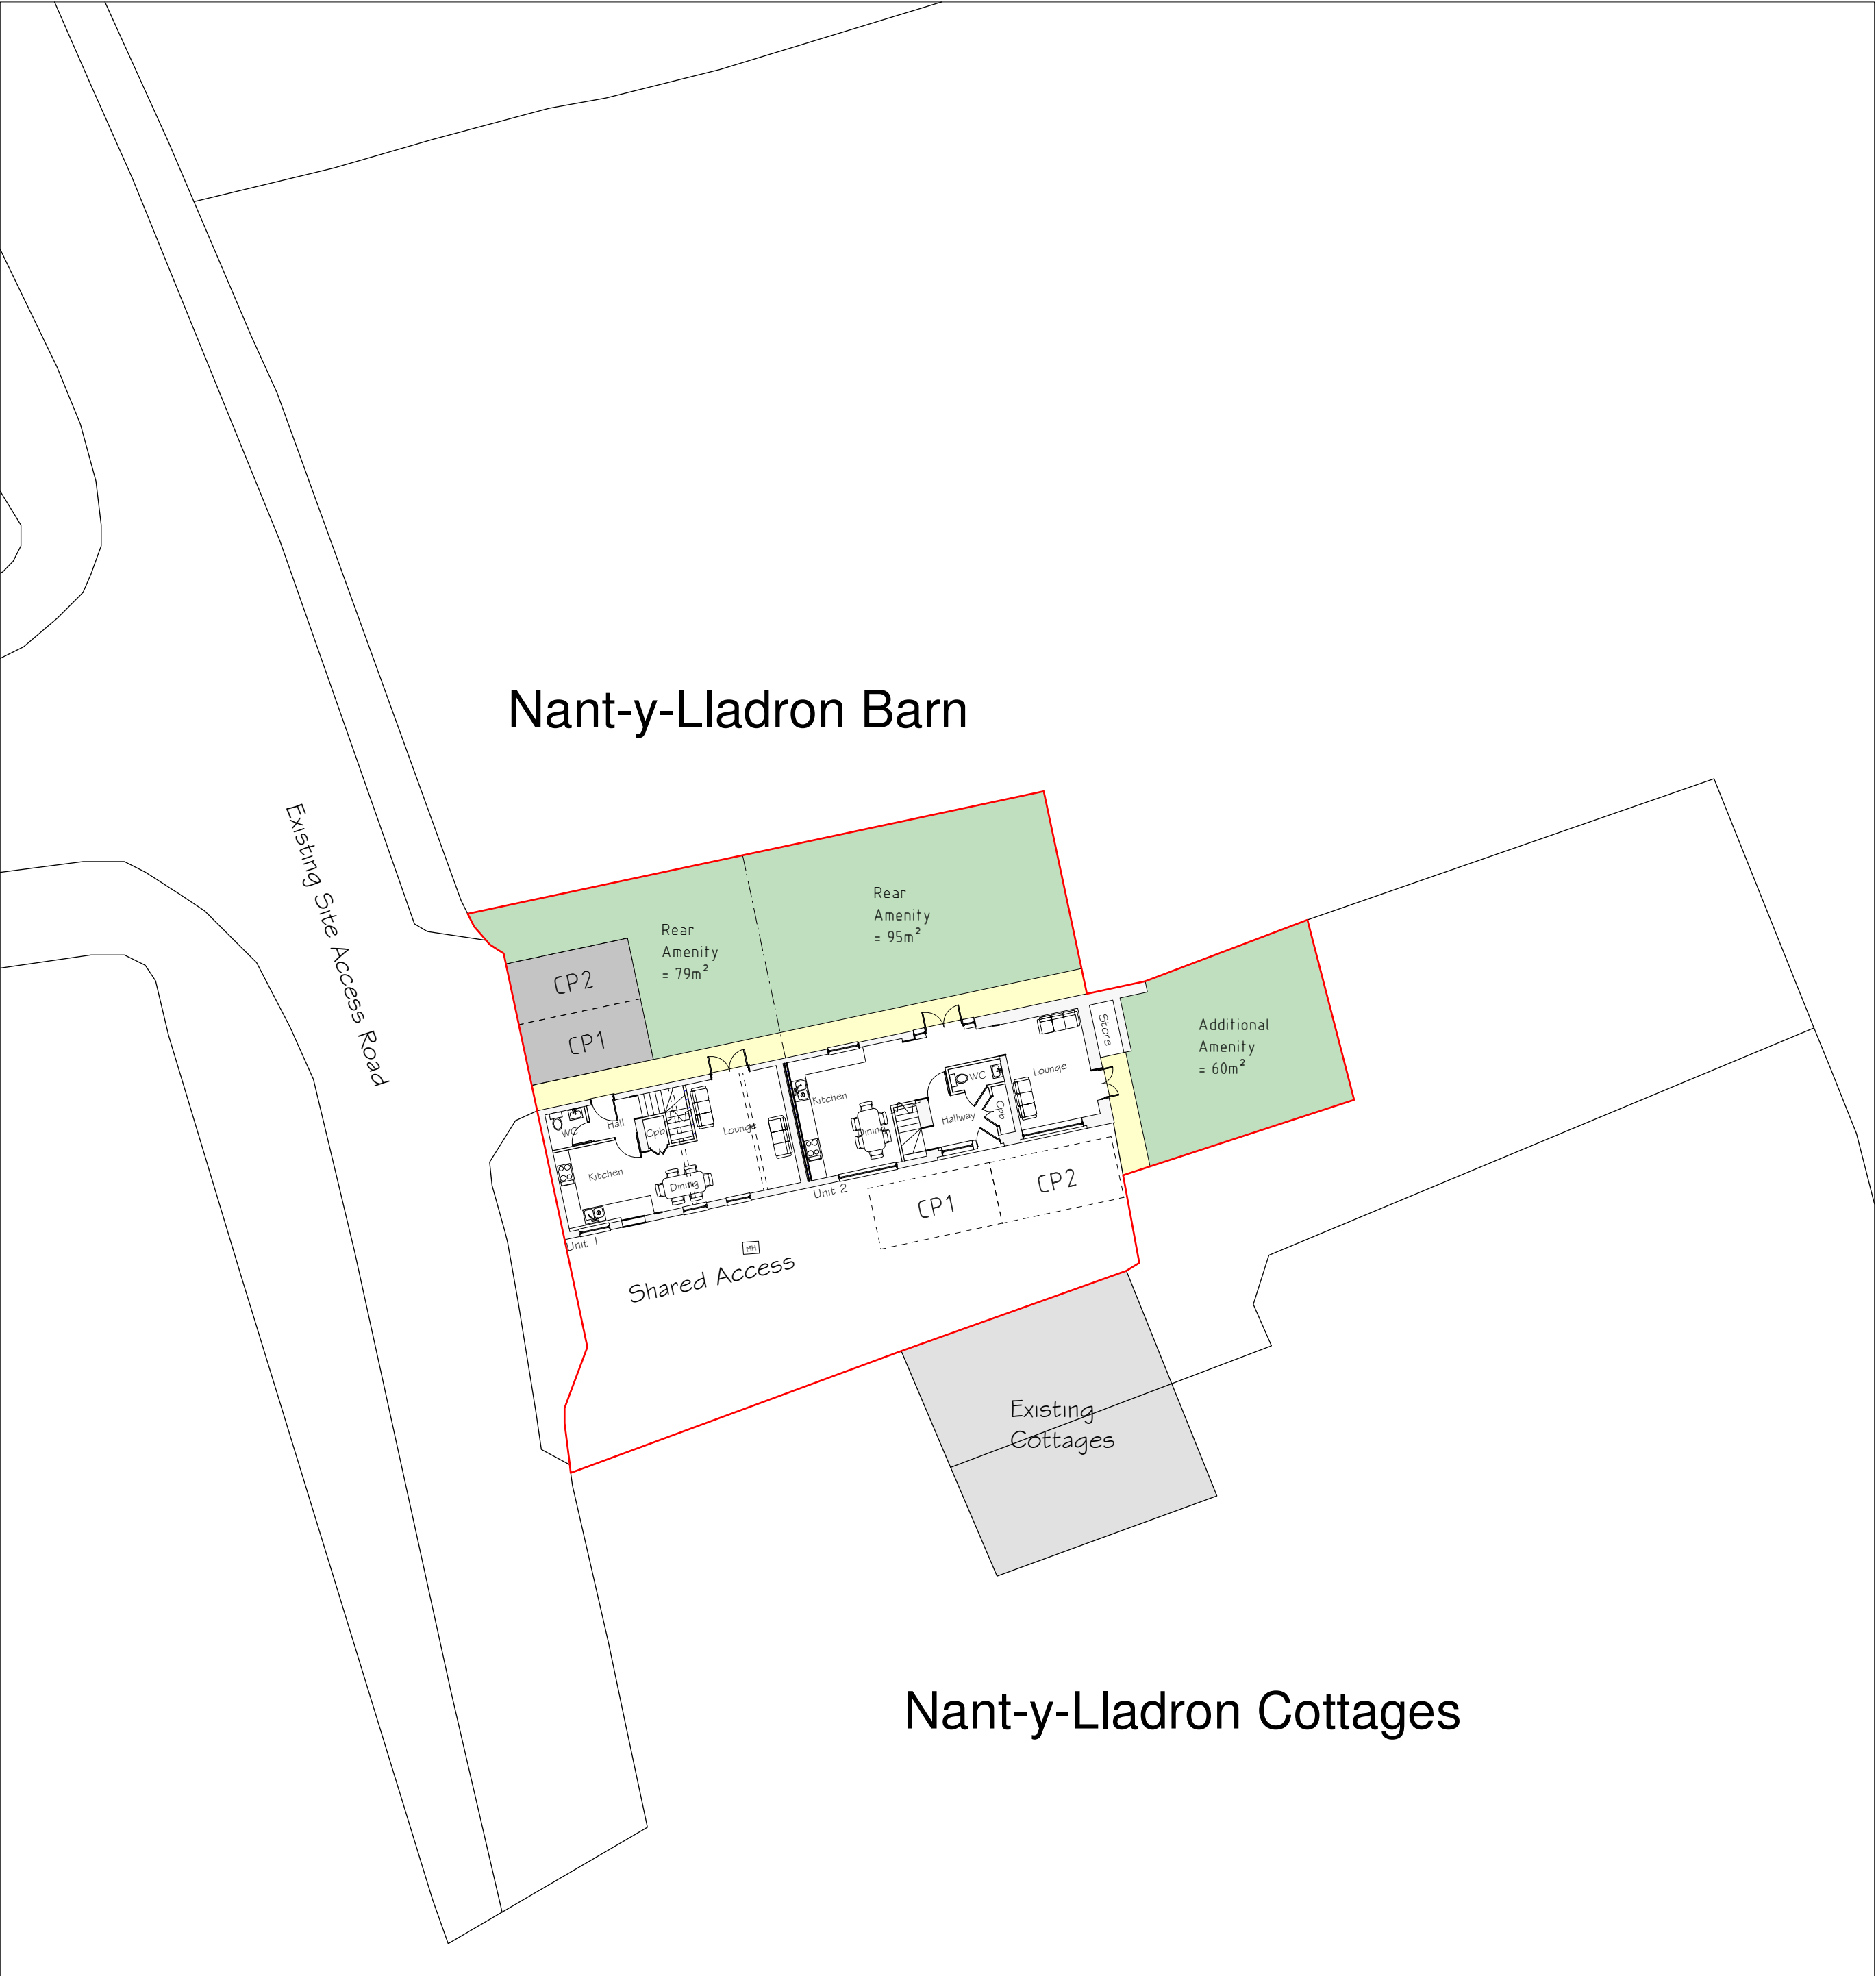

Site Plan 1:200

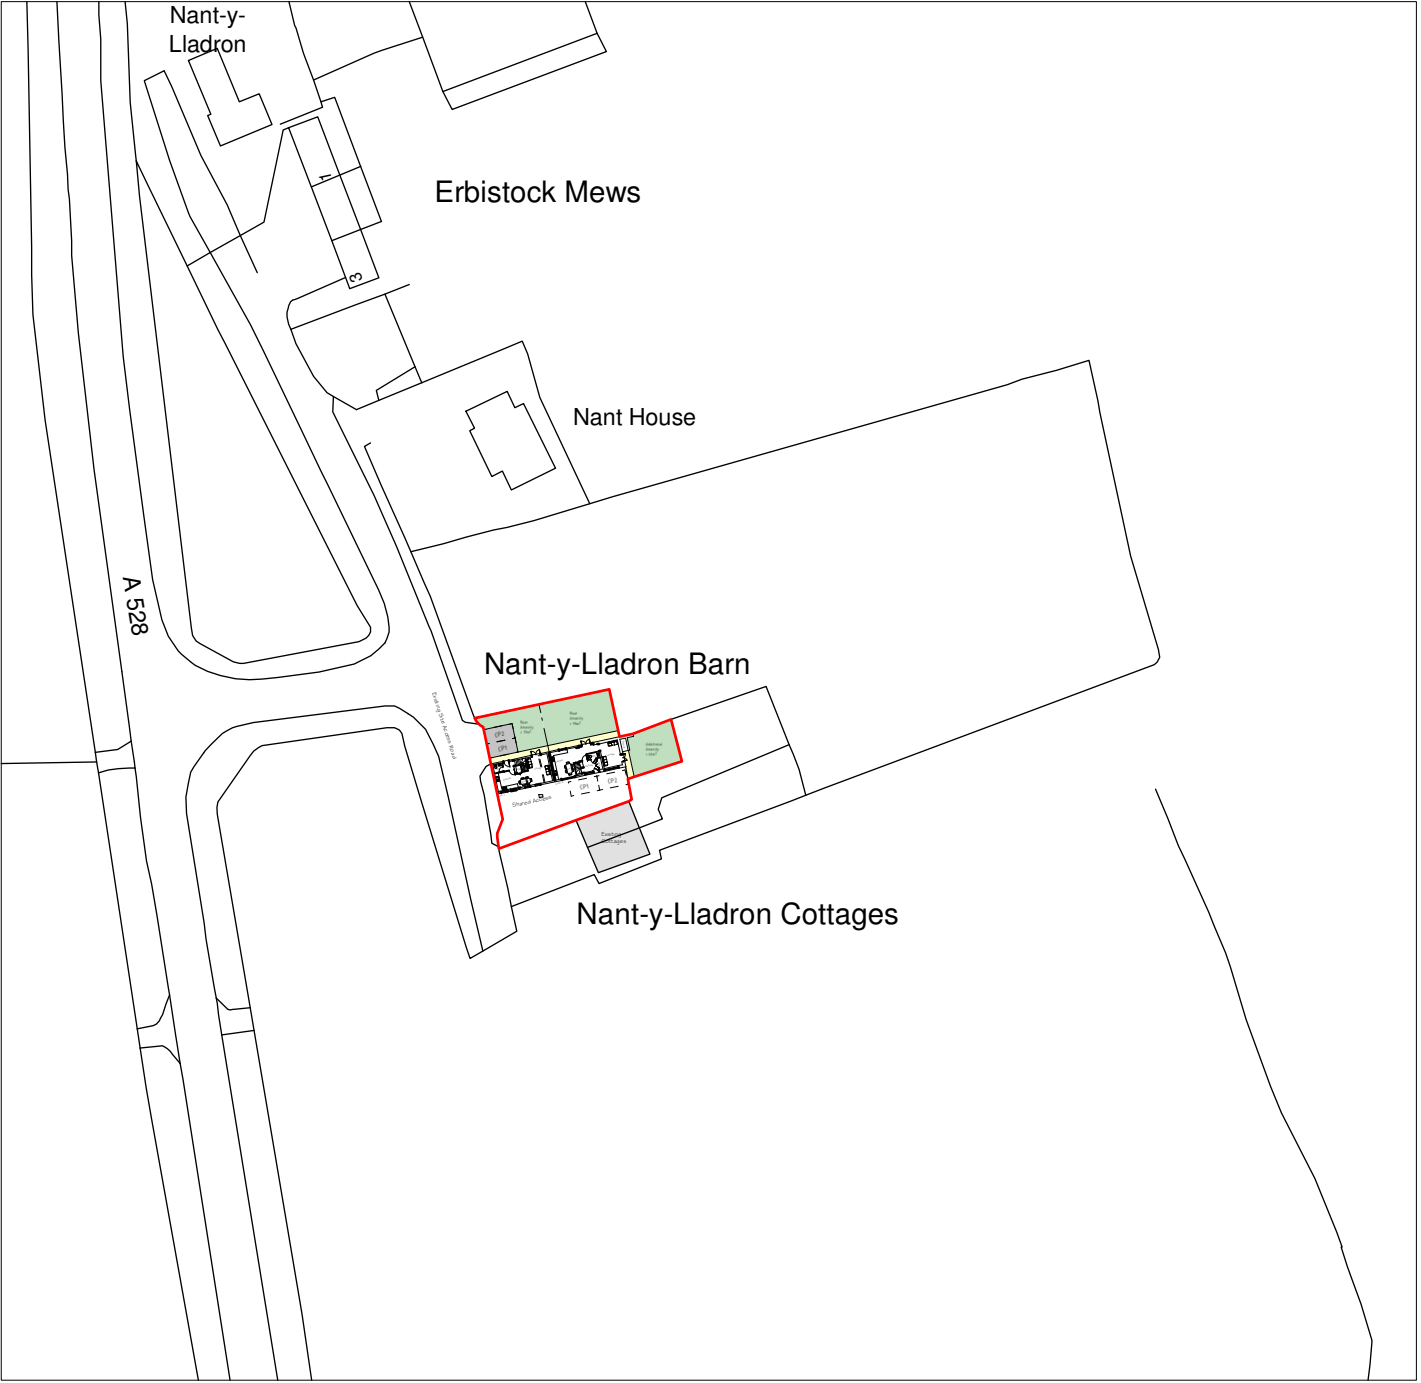

Location Plan 1:1250

A	03/15	Design Amends	S.M.E.
Rev	Date	Detail	Initial

Project: Proposed Alterations at Nant Y Llandron Barn, Erbistock, Wrexham, LL13 0DD.	
Title: Site Plan & Location Plan	Scale: (A2) 1:200 & 1:1250

Drawn By: S M Eltham	Date: Mar 2015
Drawing No: BO90/004	Sheet: 1 of 1



Redwither Business Centre,
Redwither Business Park,
Wrexham. LL13 9XR
Tel: 01978 356500
www.blueprintarchitectural.com