






FRONT ELEVATION

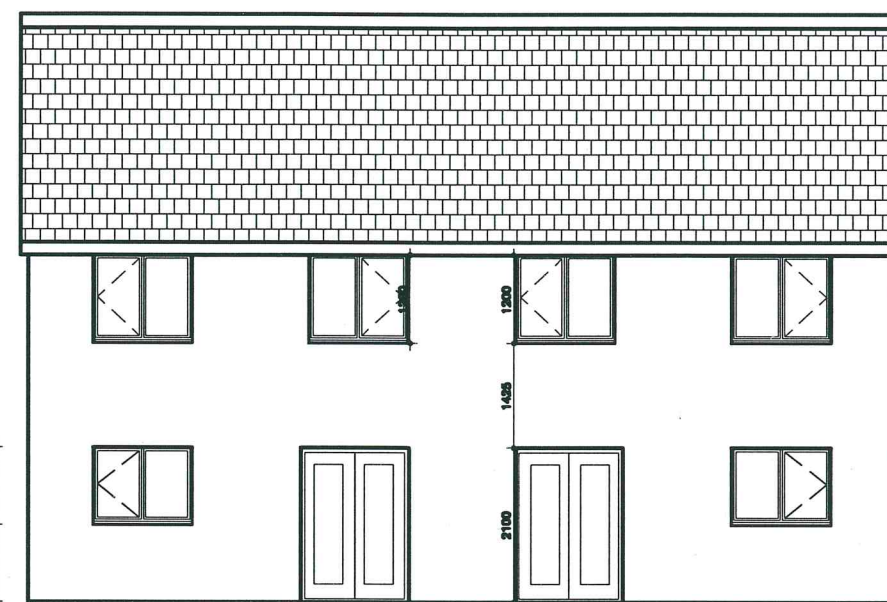


REAR ELEVATION

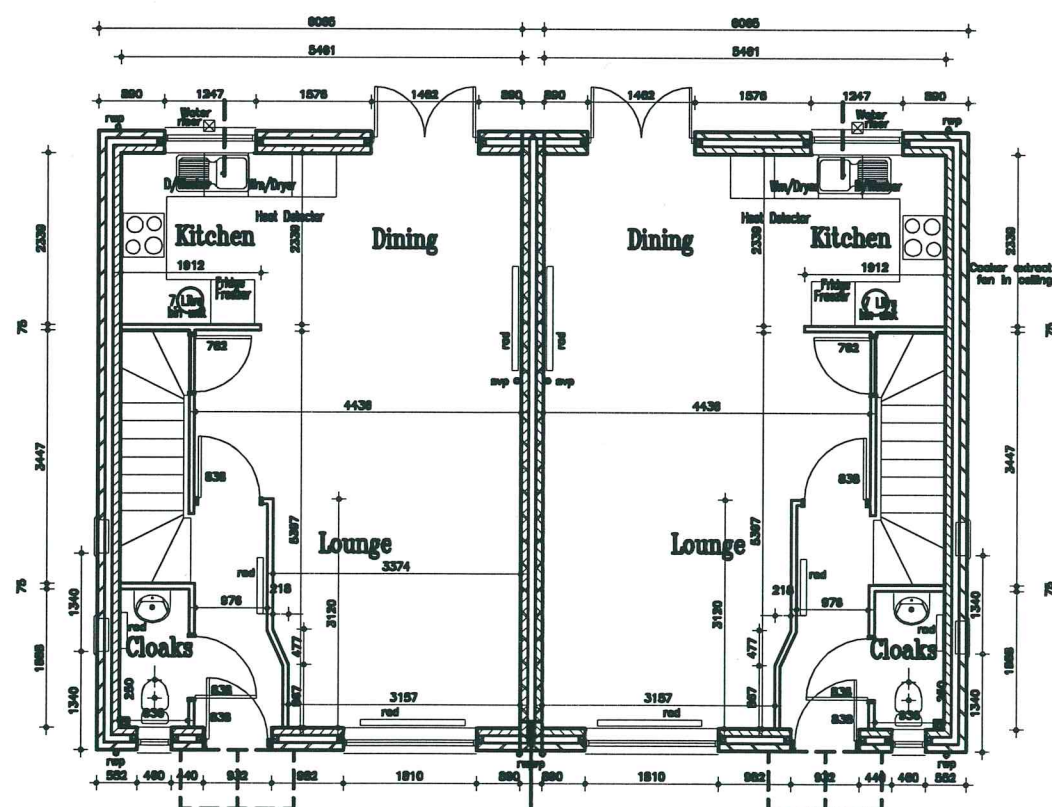


GF PLAN

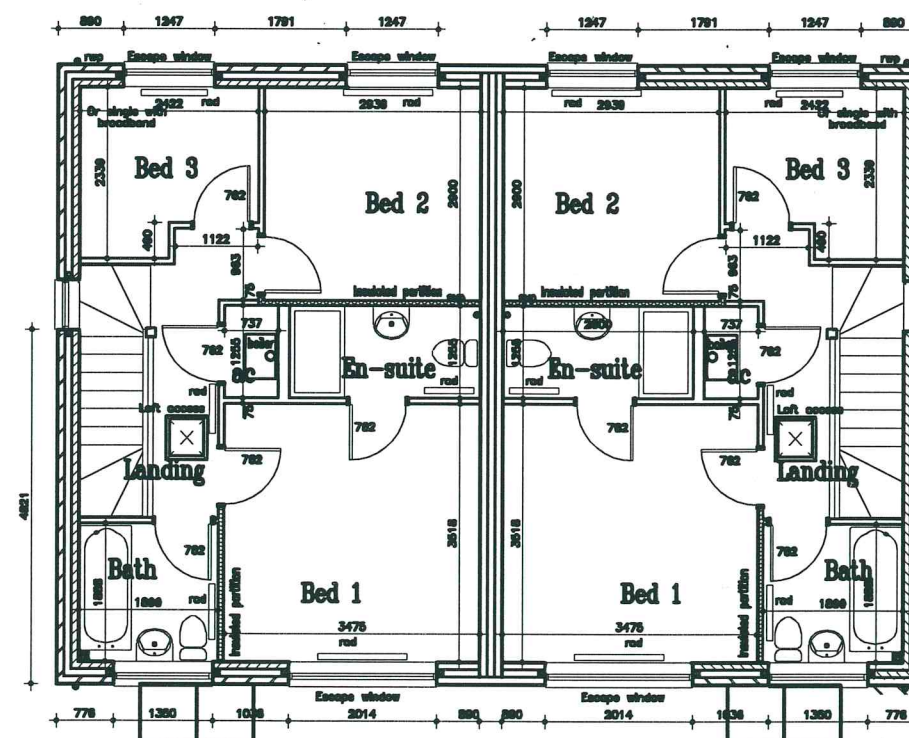

FF PLAN

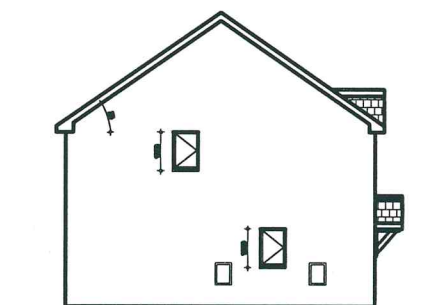

SIDE ELEVATION

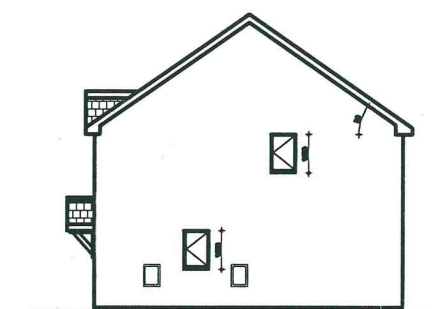

SIDE ELEVATION

CONTRACT

Land at Llay New Road
Rhosrobin, Wrexham
LL11 2UB

DWG TITLE:

House Type Deganwy Semi (DS) VERSION 1
920 sq ft
Plans & Elevations PLOTS 23, 24, 70, 88, 89, 94, 95.

SCALE: 1:100, 1:200

DATE: Sept 2011

DWG No.

PHTD / DS-1
Rev. A. Nov. 14.