




Rear Elevation

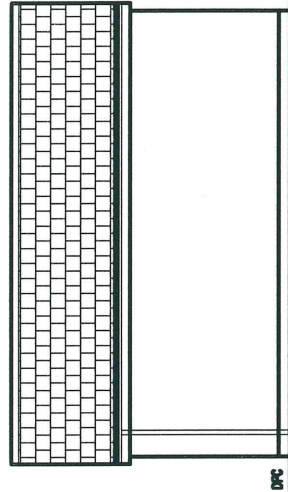

Side Elevation

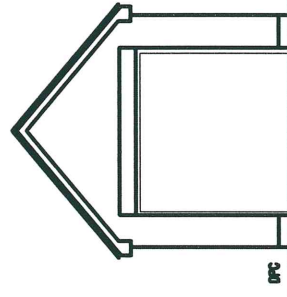

Front Elevation

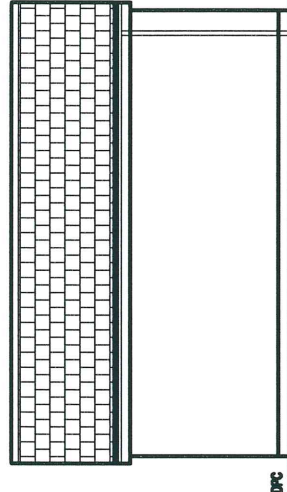

Side Elevation

NOTES :

ROOF CONSTRUCTION :

CONCRETE ROOF TILES

ROOF TRUSSES AT 900 C/M

RAINWATER GOODS :

100 mm x 14 mm x 14 mm

OR 100 mm x 14 mm x 14 mm

EXTERNAL WALL CONSTRUCTION :

100 mm FACING BRICK, WITH 100 mm BLOCKWORK INSULATION

GARAGE FLOOR


100 THICK CONCRETE ON 100 mm POLYETHYLENE DPM ON

100 THICK CONCRETE ON 100 mm POLYETHYLENE DPM ON

100 THICK CONCRETE ON 100 mm POLYETHYLENE DPM ON

FOUNDATIONS

CONCRETE GRIP FOUNDATIONS 100 mm OVERLAPPING, UNREINFORCED

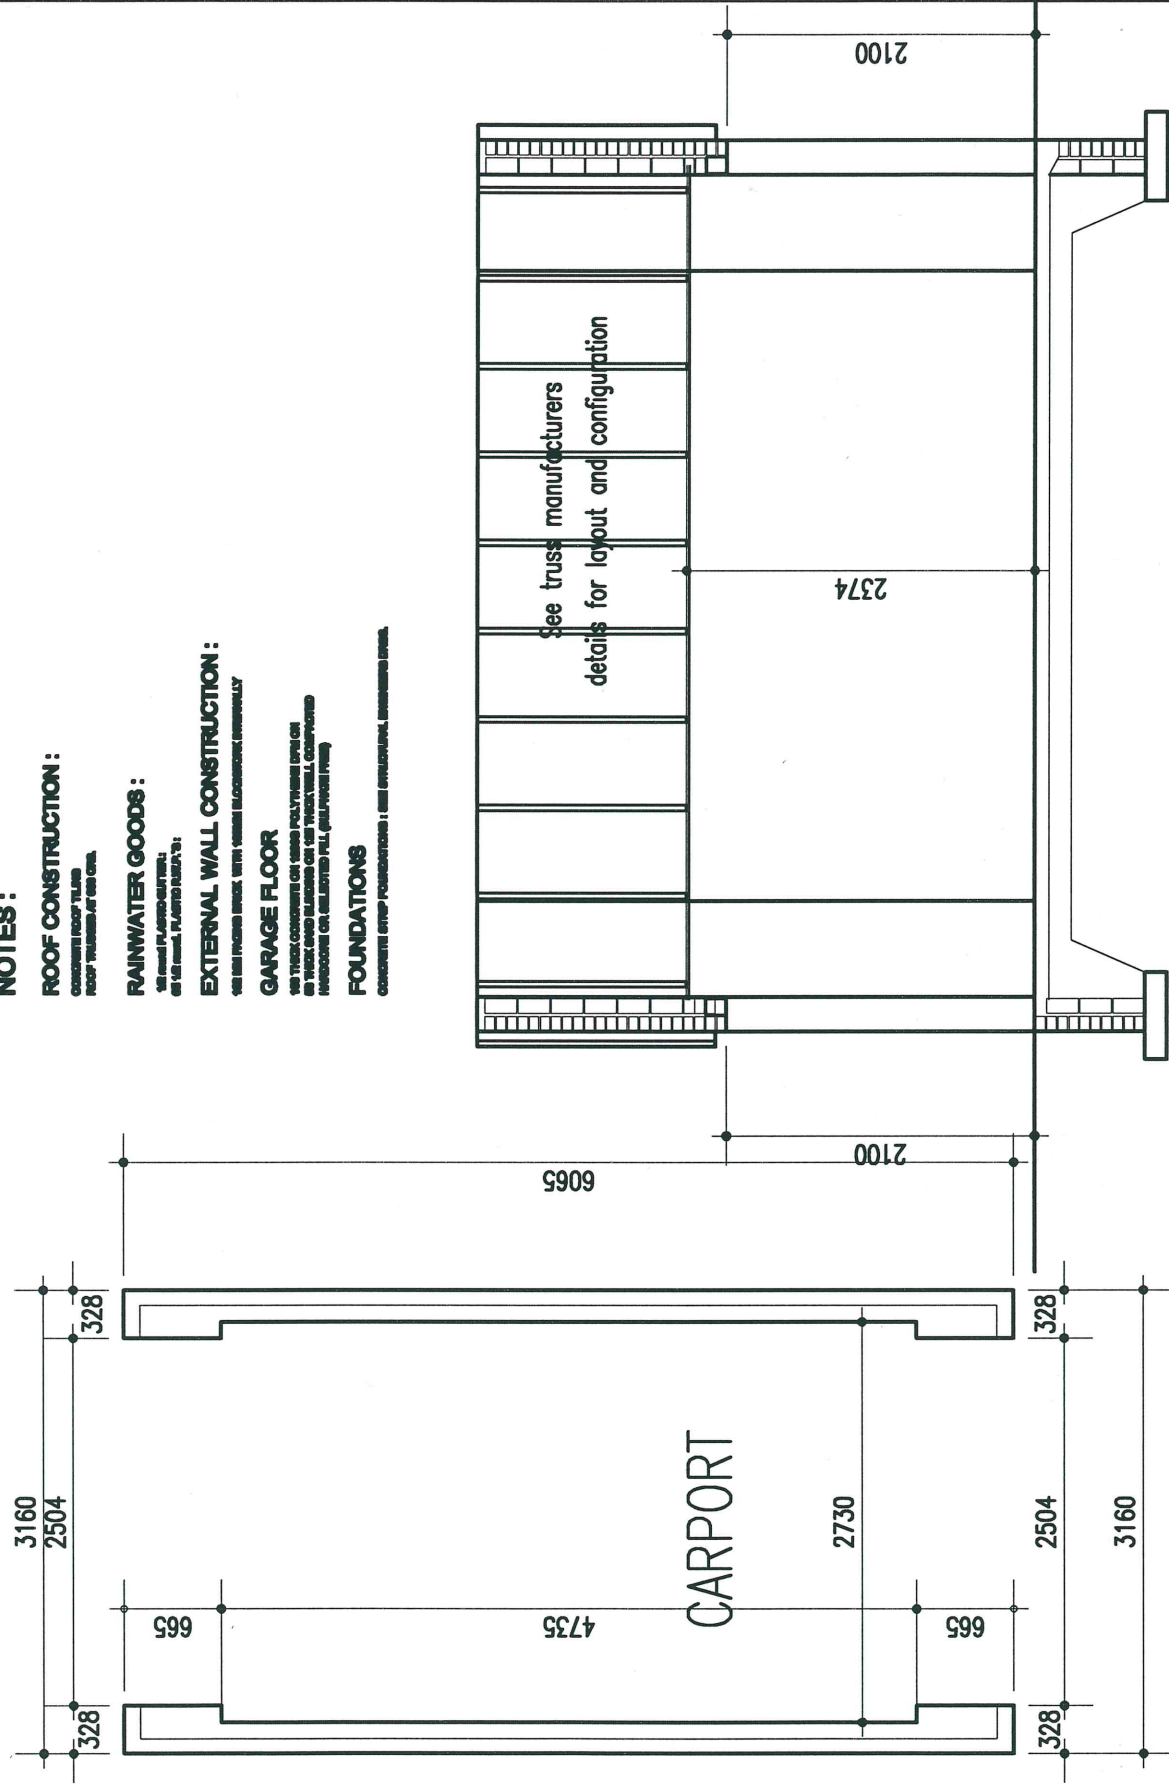

PLOT NOS. 1, 2, 7, 11, 20, 21, 23, 24, 29, 30, 31, 32, 37, 38, 45, 46, 66, 71, 72, 74, 75, 76, 90, 91, 99, 101, 106, 108, 110, 97, 98.

CONTRACT

Llay New Road, Rhosrobin

DWG TITLE:

Carport Detail - G9 .TYPE

SCALE:

1:100 and 1:50

DWG No.

DATE:

June 2014

G9