
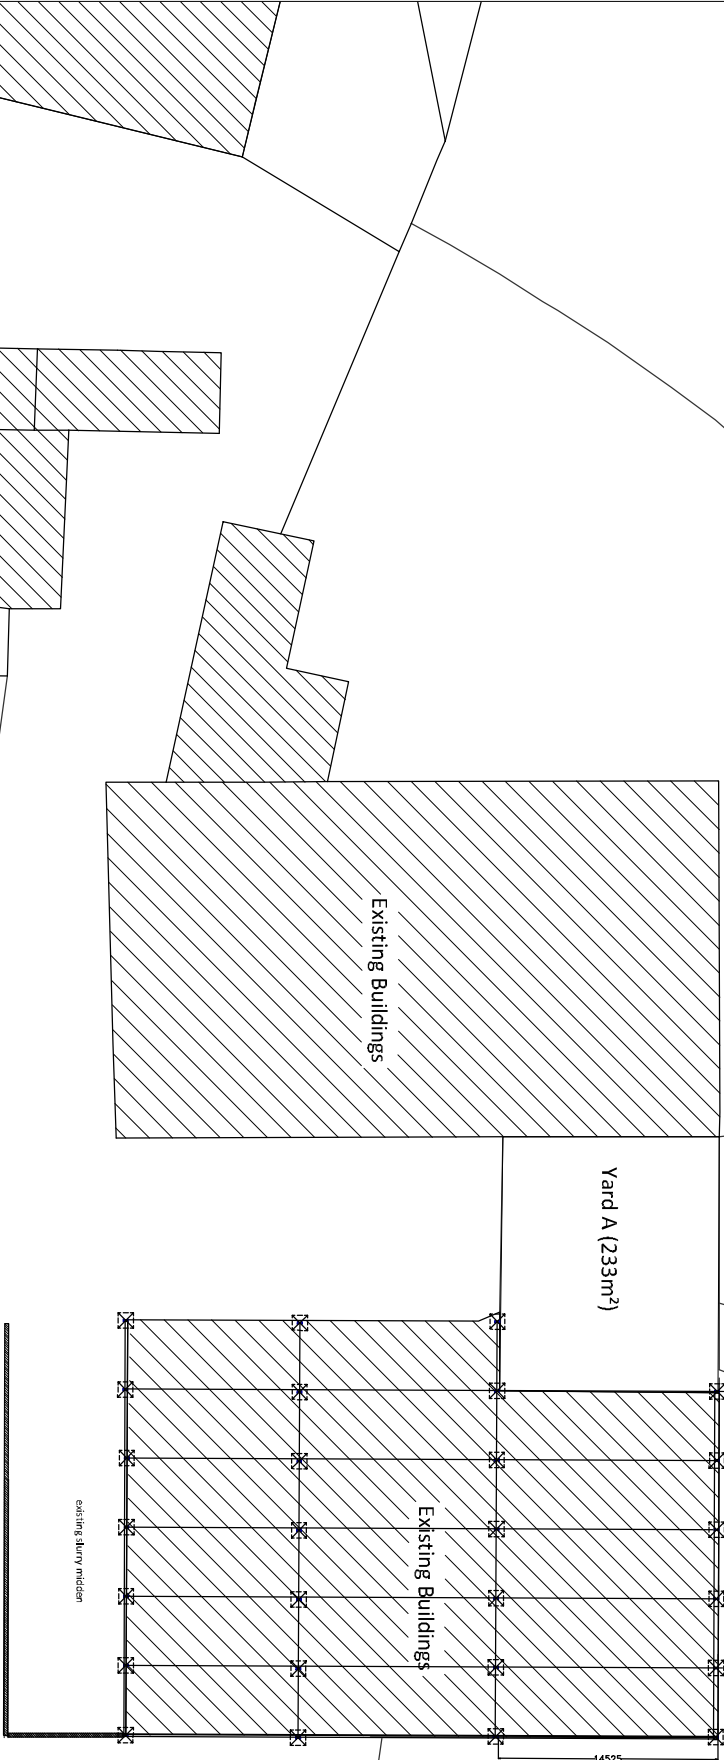


 

Existing Buildings

Existing Buildings

Yard A (233m²)

Existing Buildings


existing slurry midden

Cefn-y-fedw

Bryn Hyfryd

FARM ENTRANCE

ROAD

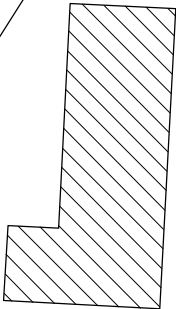

COPYRIGHT

THIS DRAWING IS PROTECTED BY COPYRIGHT AND IS THE PROPERTY OF AGRICONSULTING LTD

COPYING OR ANY FORM OF REPRODUCTION IS NOT PERMITTED WITHOUT EXPRESS & WRITTEN PERMISSION FROM P&L AGRICONSULTING LTD

THESE PLANS ARE FOR PLANNING PERMISSION PURPOSES ONLY

P&L AGRICONSULTING WILL TAKE NO RESPONSIBILITY OR LIABILITY FOR THE CONSEQUENCES OF ANY ACTIONS TAKEN AS A RESULT OF THE PLANS.

Will Phillips

P&L AgriConsulting Ltd
Fields Farm

Alkington
Whitchurch SY13 3NH
01948 880261
07939 474838

SLURRY STORE BUILDING

Drawing 2

Date 4th February 2105

Scale 1: 500 Paper — a3

Existing Site Plan

Cefn Y Fedw
Pen Y Bryn
Penycae
Wrexham
LL14 1UA

