




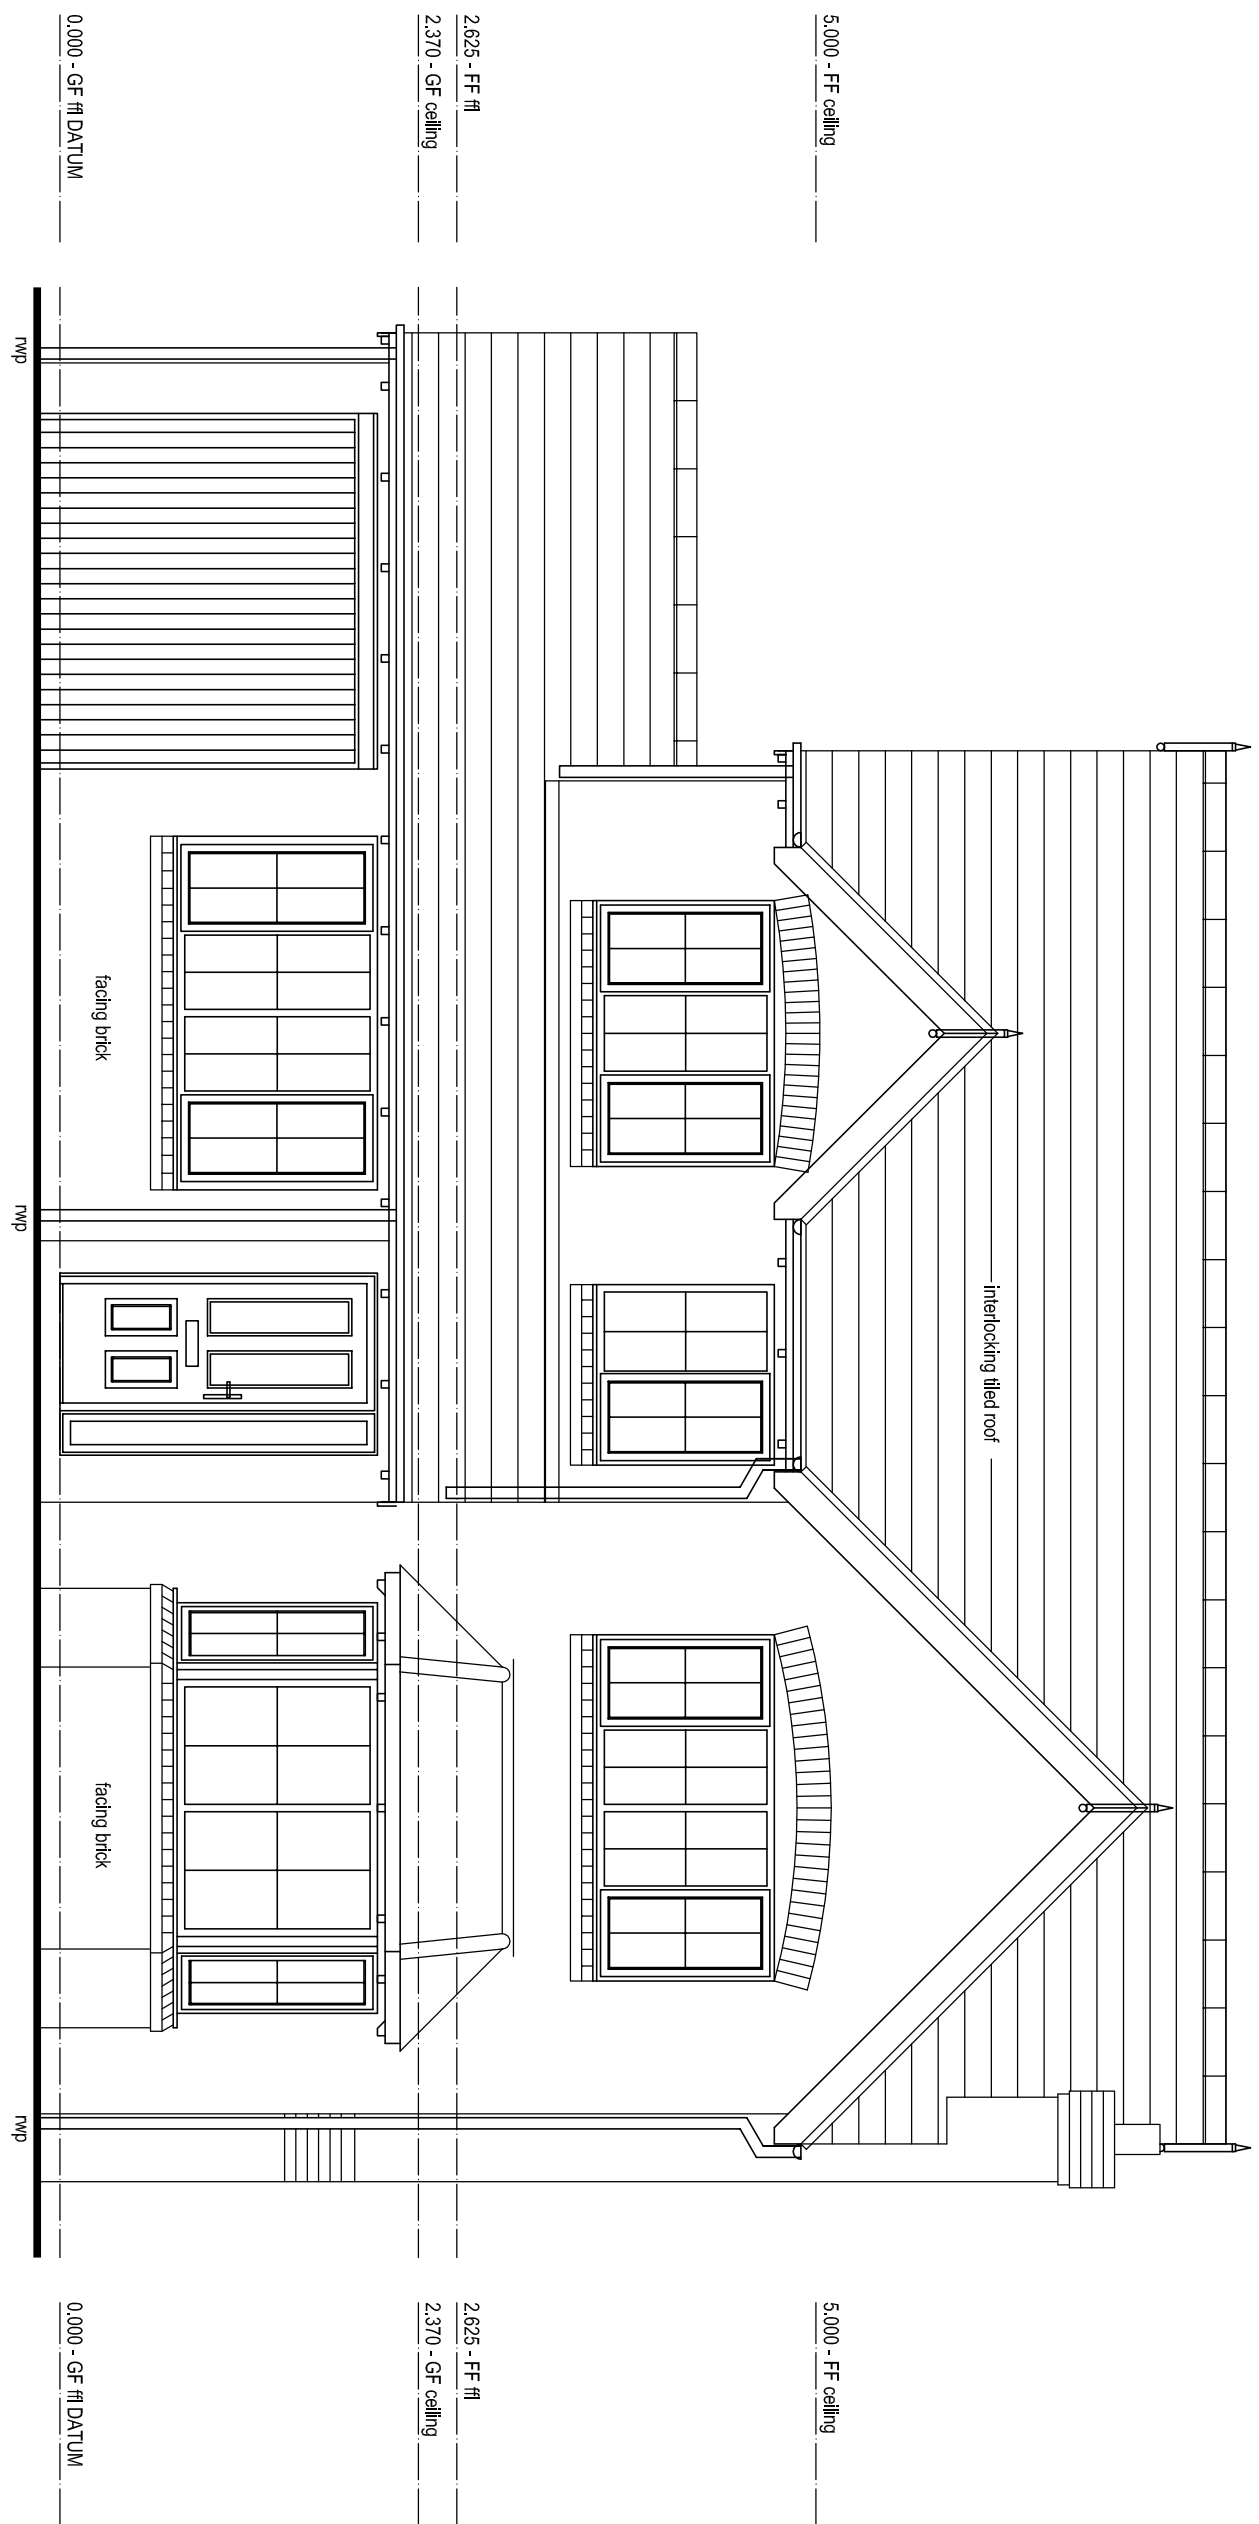


FRONT ELEVATION - FACING SOUTH-EAST

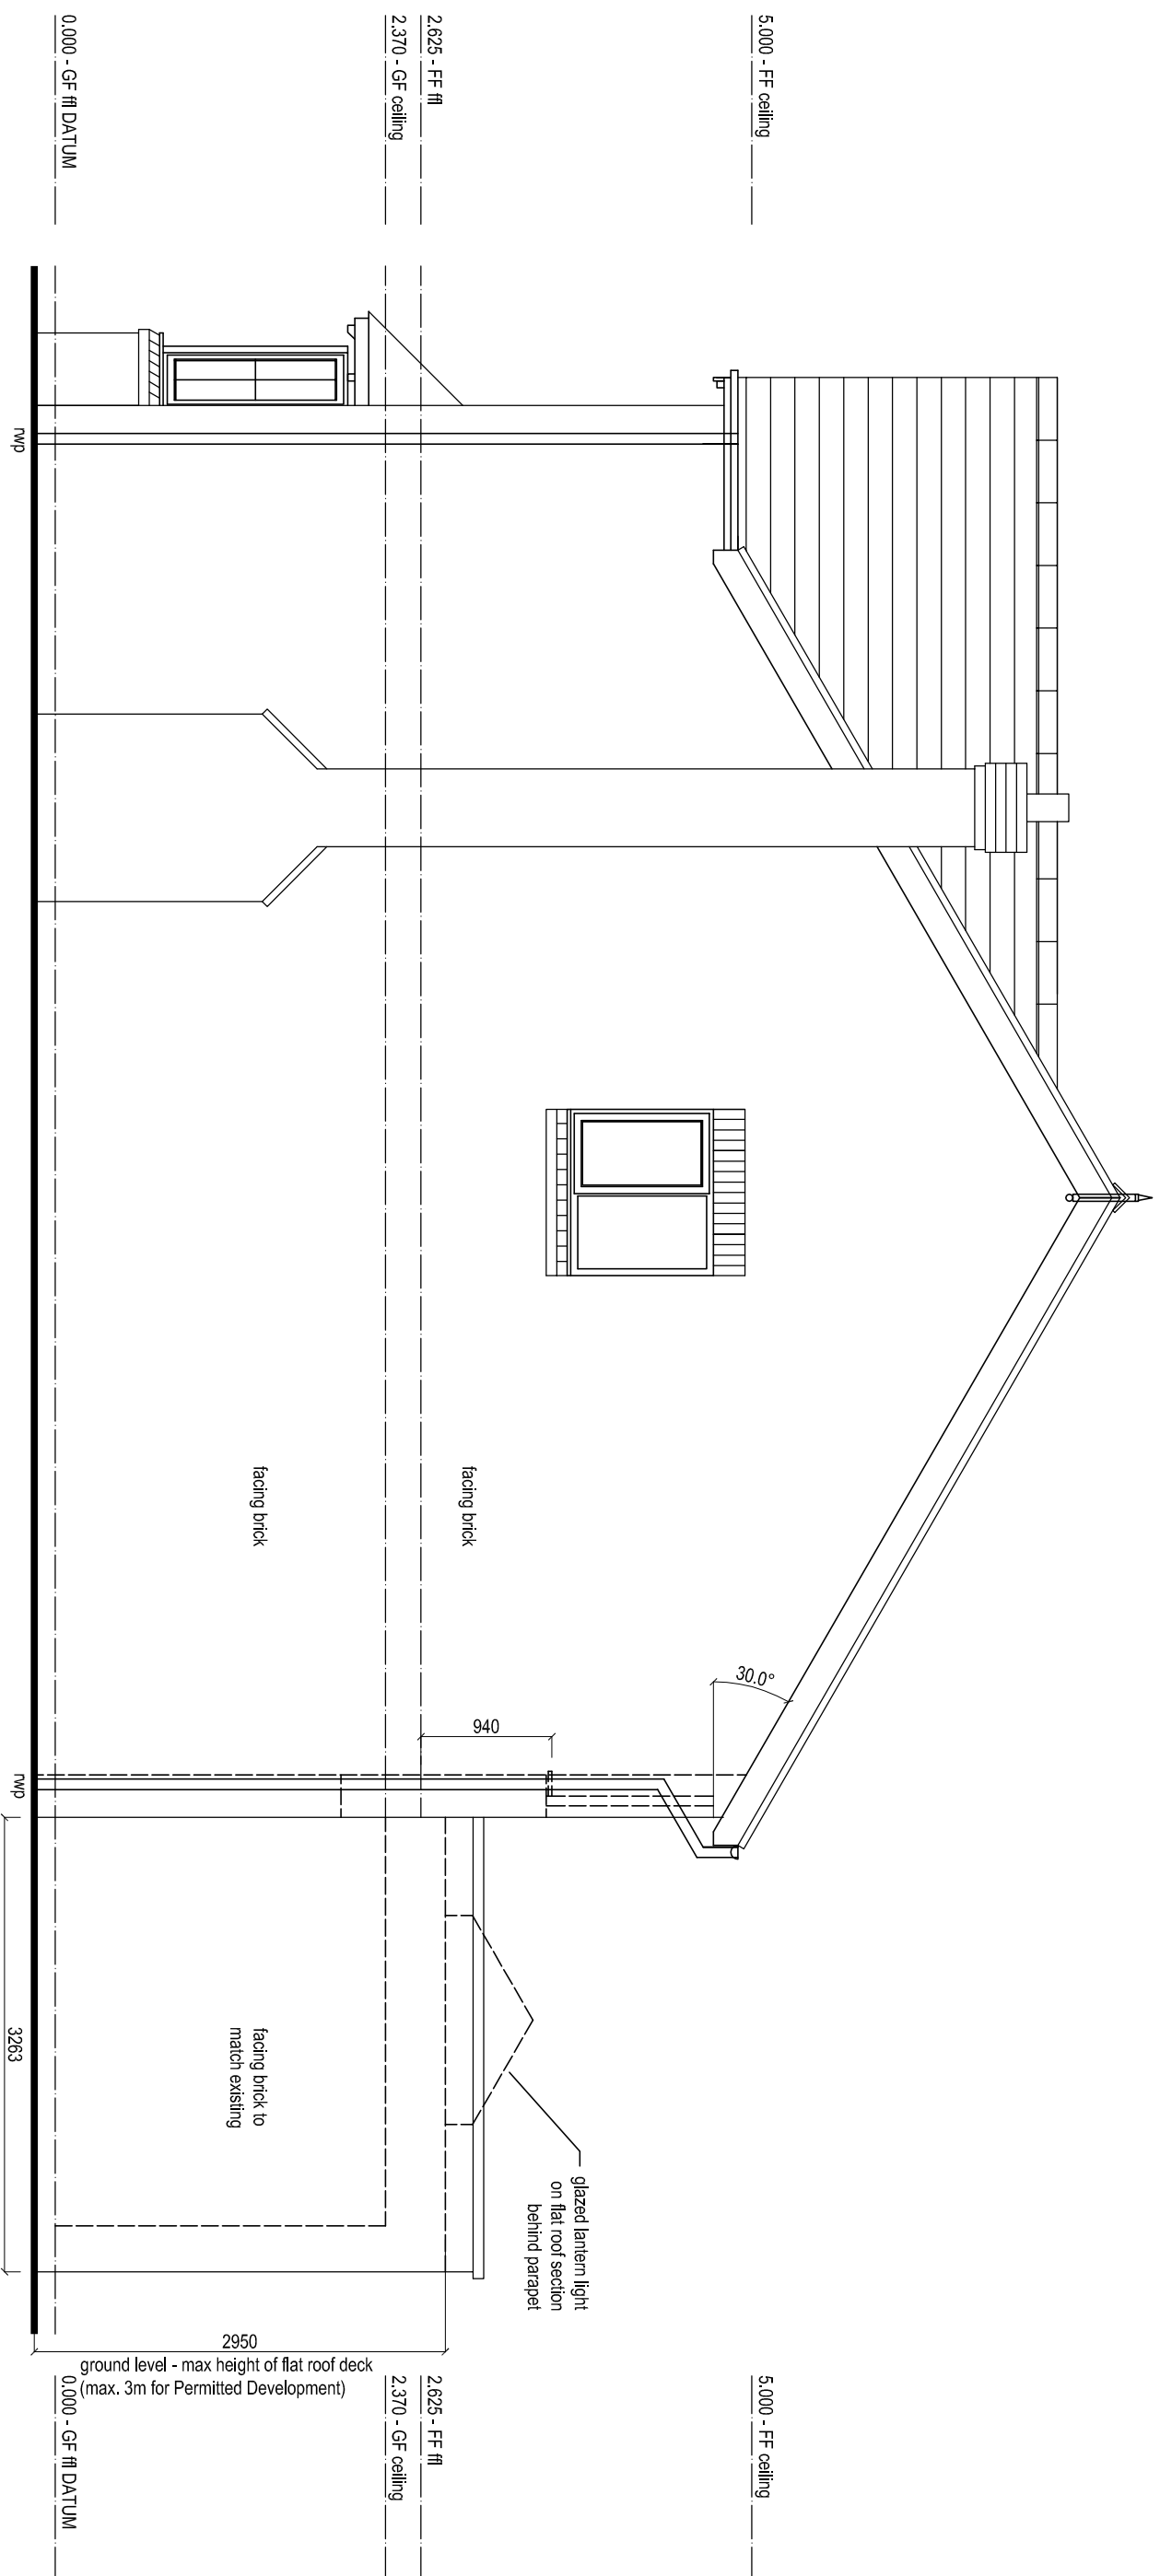

SIDE ELEVATION - FACING NORTH-EAST

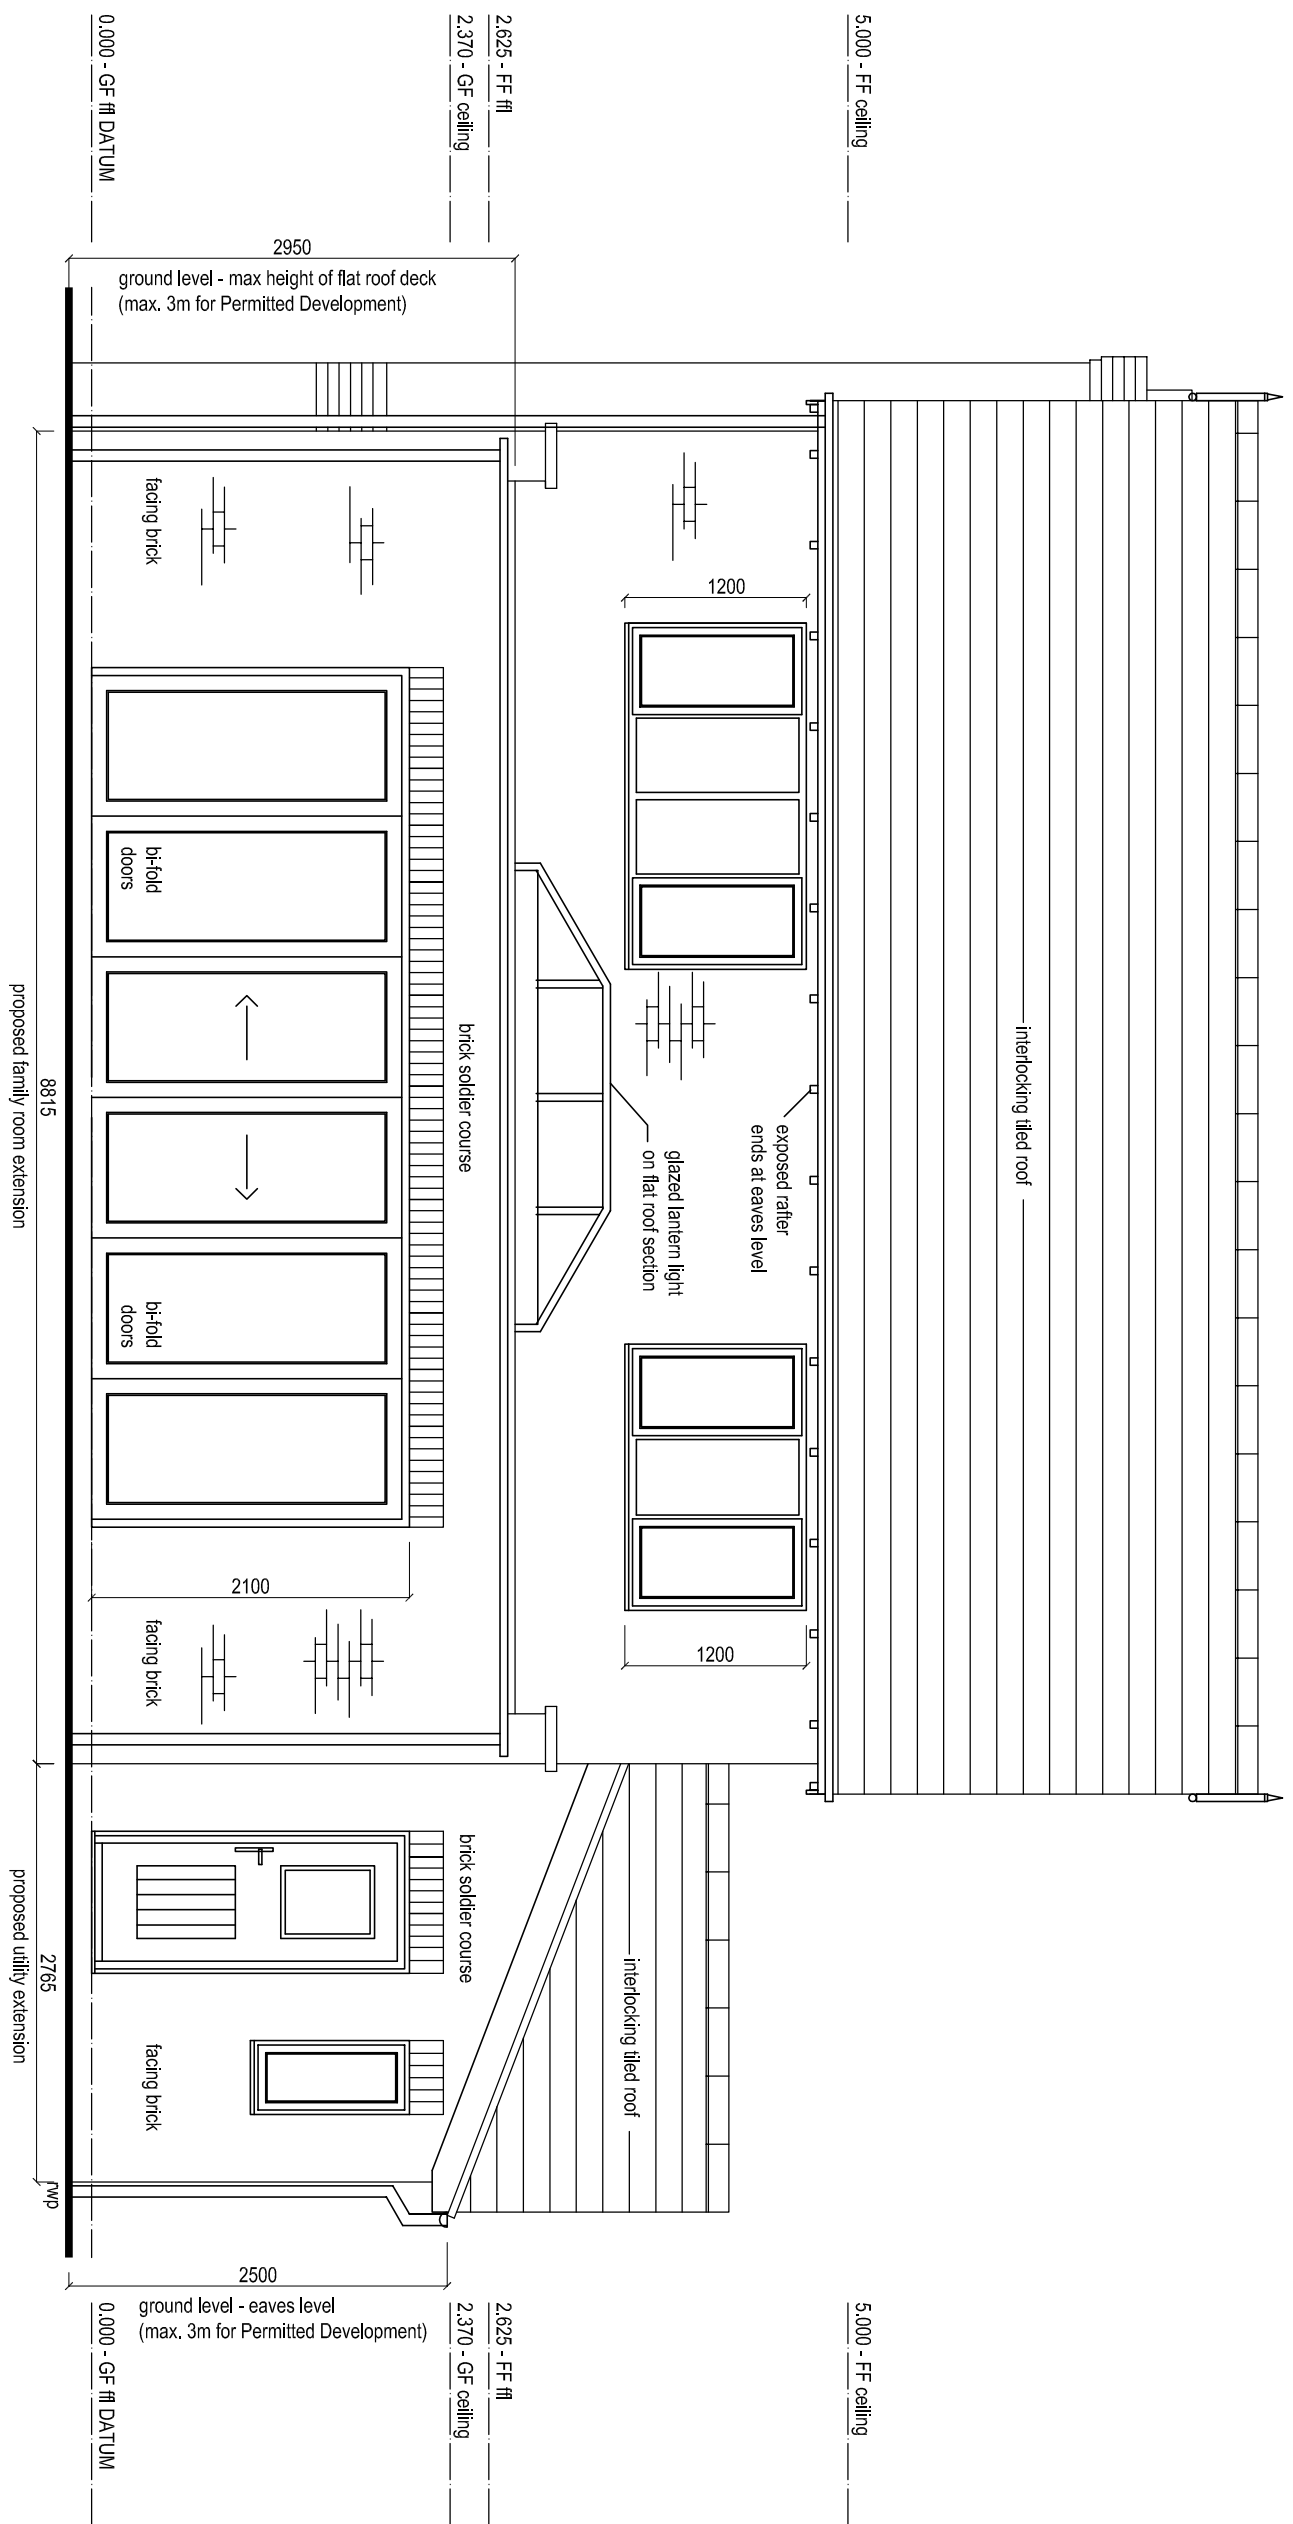

REAR ELEVATION - FACING NORTH-WEST

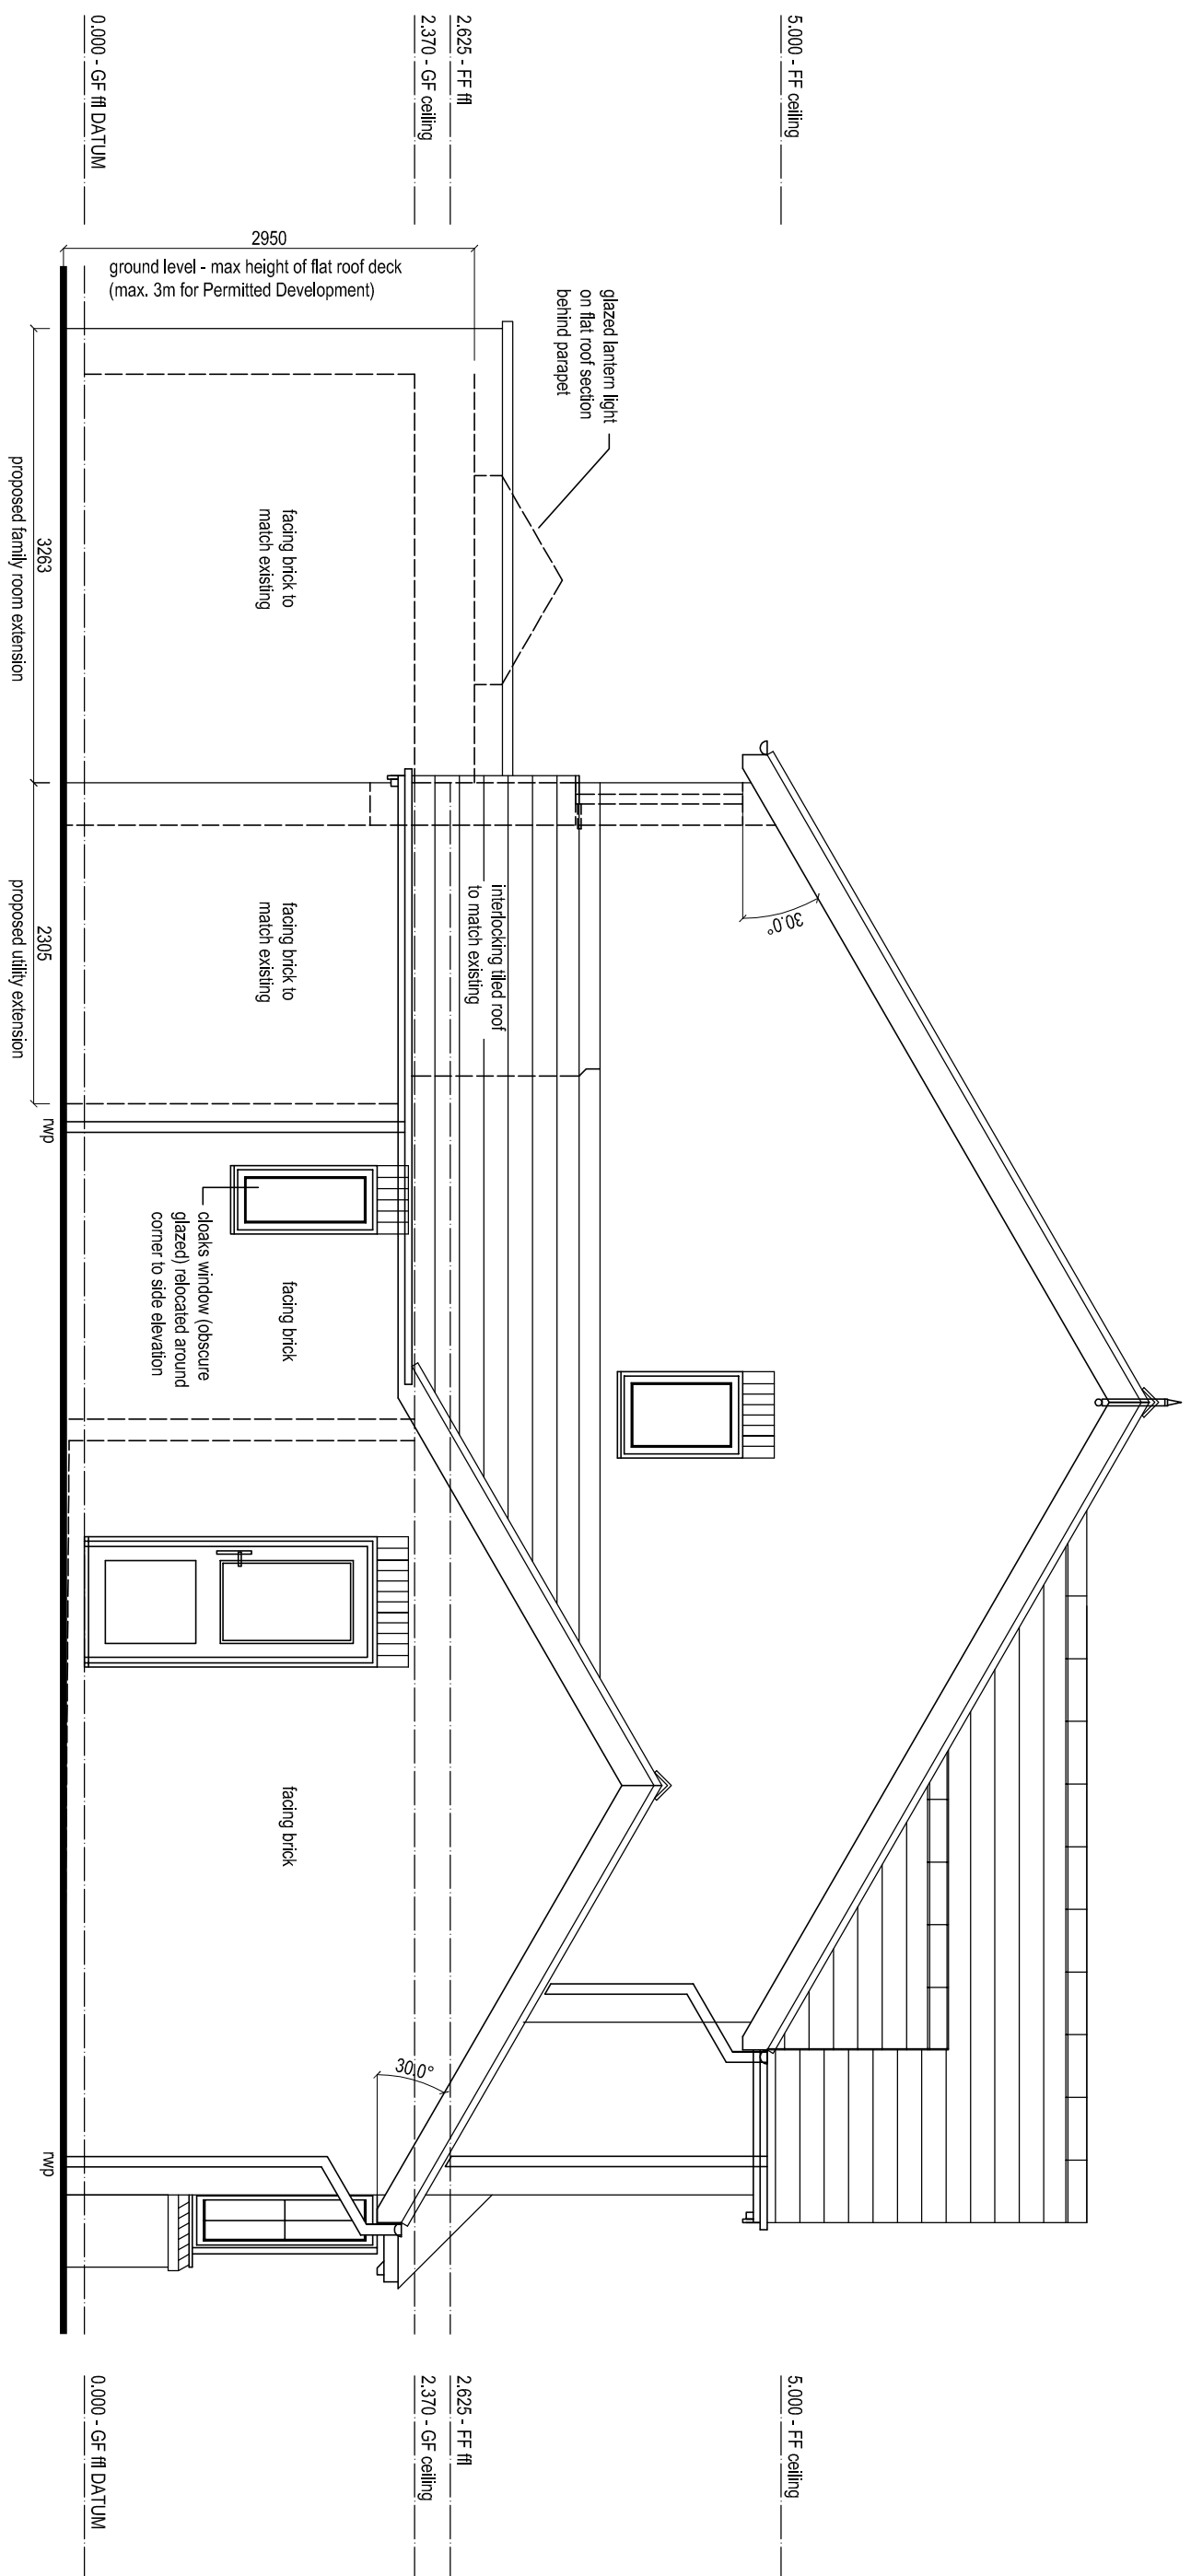

SIDE ELEVATION - FACING SOUTH-WEST

A vertical scale bar labeled "scale:" with markings at 0, 0.5, 1, 2, 3, 4, and 5m.

Rev.	14 12 12	Lawful Development Certificate application
Date		
Notes		

MHA

MARTIN HOLLAND ARCHITECT

5 Hallowgate Court, Melhill, Tarpotley, Chesham, CV6 8BE
T: 07966 699149
e: martin.holland@tiscali.com

Project:

Proposed extensions and alterations at
5 Rossett Park, Darland Lane, Rossett, LL12 0FB

Dwg Title:

ELEVATIONS AS PROPOSED

Project:	Dwg No.:	Rev.:
1-4-45	11	A
Date:	Scale:	Stage:
DEC 2014	1:50@A1	PLANNING

This drawing and its building works depicted are the copyright of the architect and may not be reproduced without permission.
The drawings have been prepared for one client. Any other use of the drawings without the written consent of the architect is prohibited.
Nothing is to be construed as professional advice or intended strategy and no liability is accepted where it is used for anything else.