



ALL DIMENSIONS AND LEVELS ARE TO BE CHECKED ON SITE BEFORE CONSTRUCTION. ANY DISCREPANCIES TO BE REPORTED TO THE ARCHITECT. THIS DRAWING IS COPYRIGHT. DO NOT SCALE			THIS DRAWING REV AMENDMENT	NAME	DATE
-	-	-	-	-	-

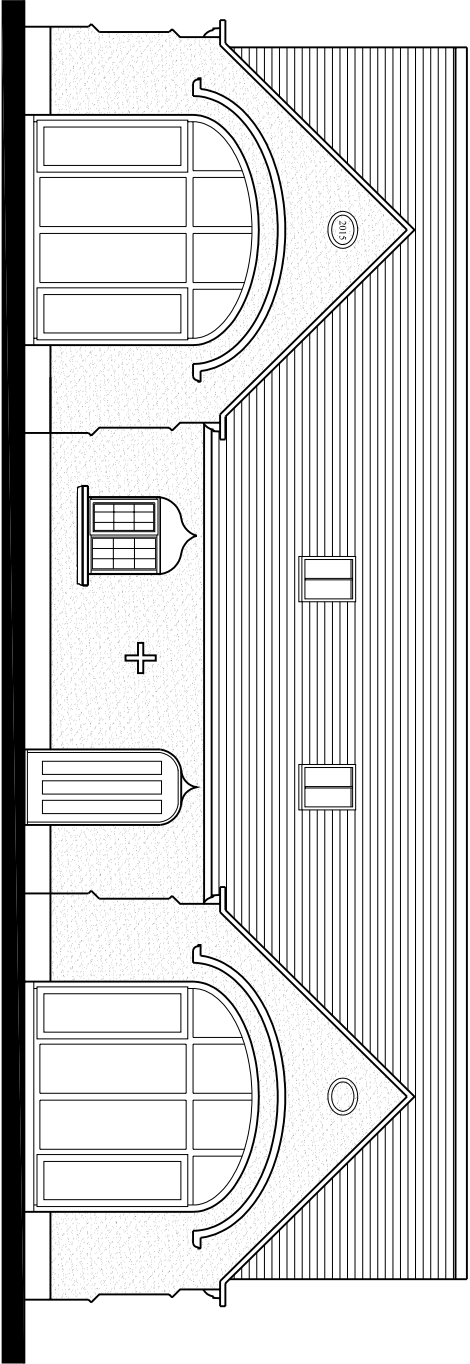


Front Elevation

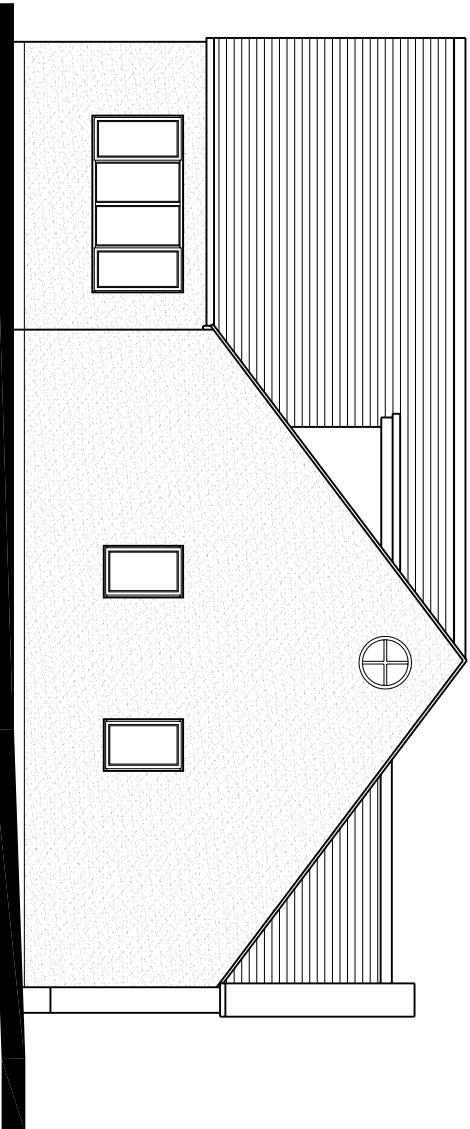


Side Elevation
(North East)

Roughcast render finish and painted white
Slate roofs finish. Lead flat roofs to dormer windows
Windows and doors to be timber framed

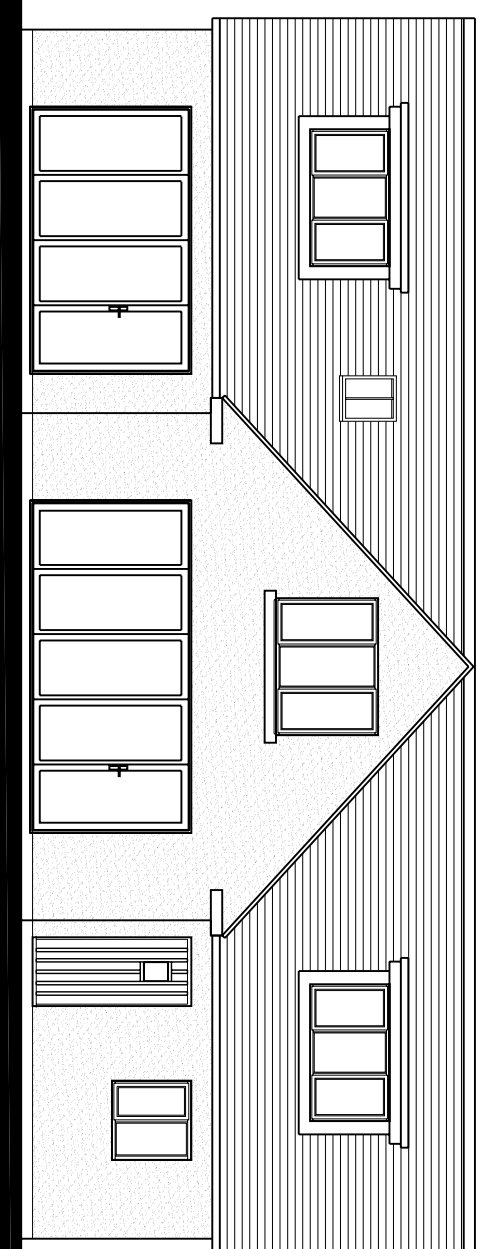

Rear Elevation

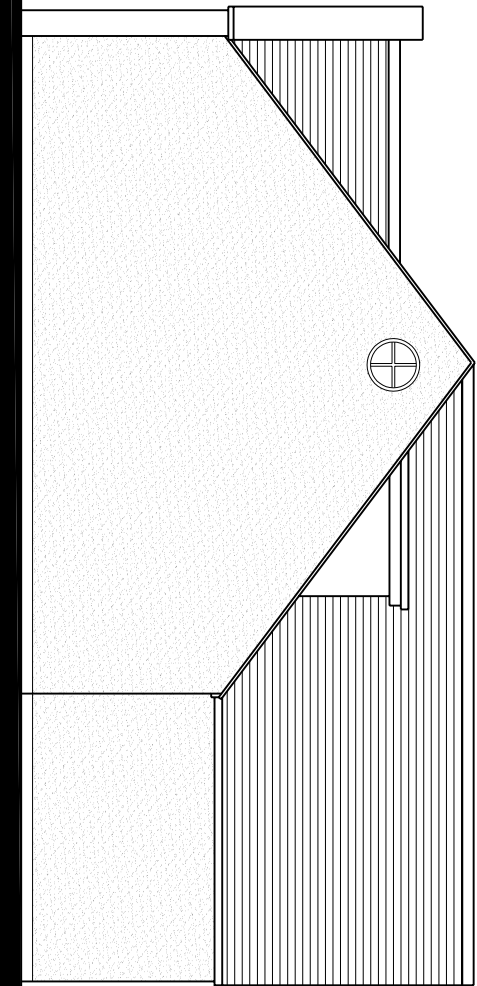

Side Elevation
(South West)



SBS Design Limited
Field House Studios
Barrow Lane
Tarvin Sands
Chester CH3 8JF
Tel: 01829 741707
Fax: 01829 740448
info@sbsdesign.co.uk
www.sbsdesign.co.uk

D E S I G N
a r c h i t e c t s

CLIENT

Michael Nield Homes

PROJECT

Housing Development at ATS
Chester Road, Marford

DRAWING

Plot 1

Proposed Elevations

DRAWN	CIP	CHECKED	NUMBER	REV
DATE	20.1.15	DATE	C872-05	
SCALE 1:100@A3				