




Site Plan 1:200

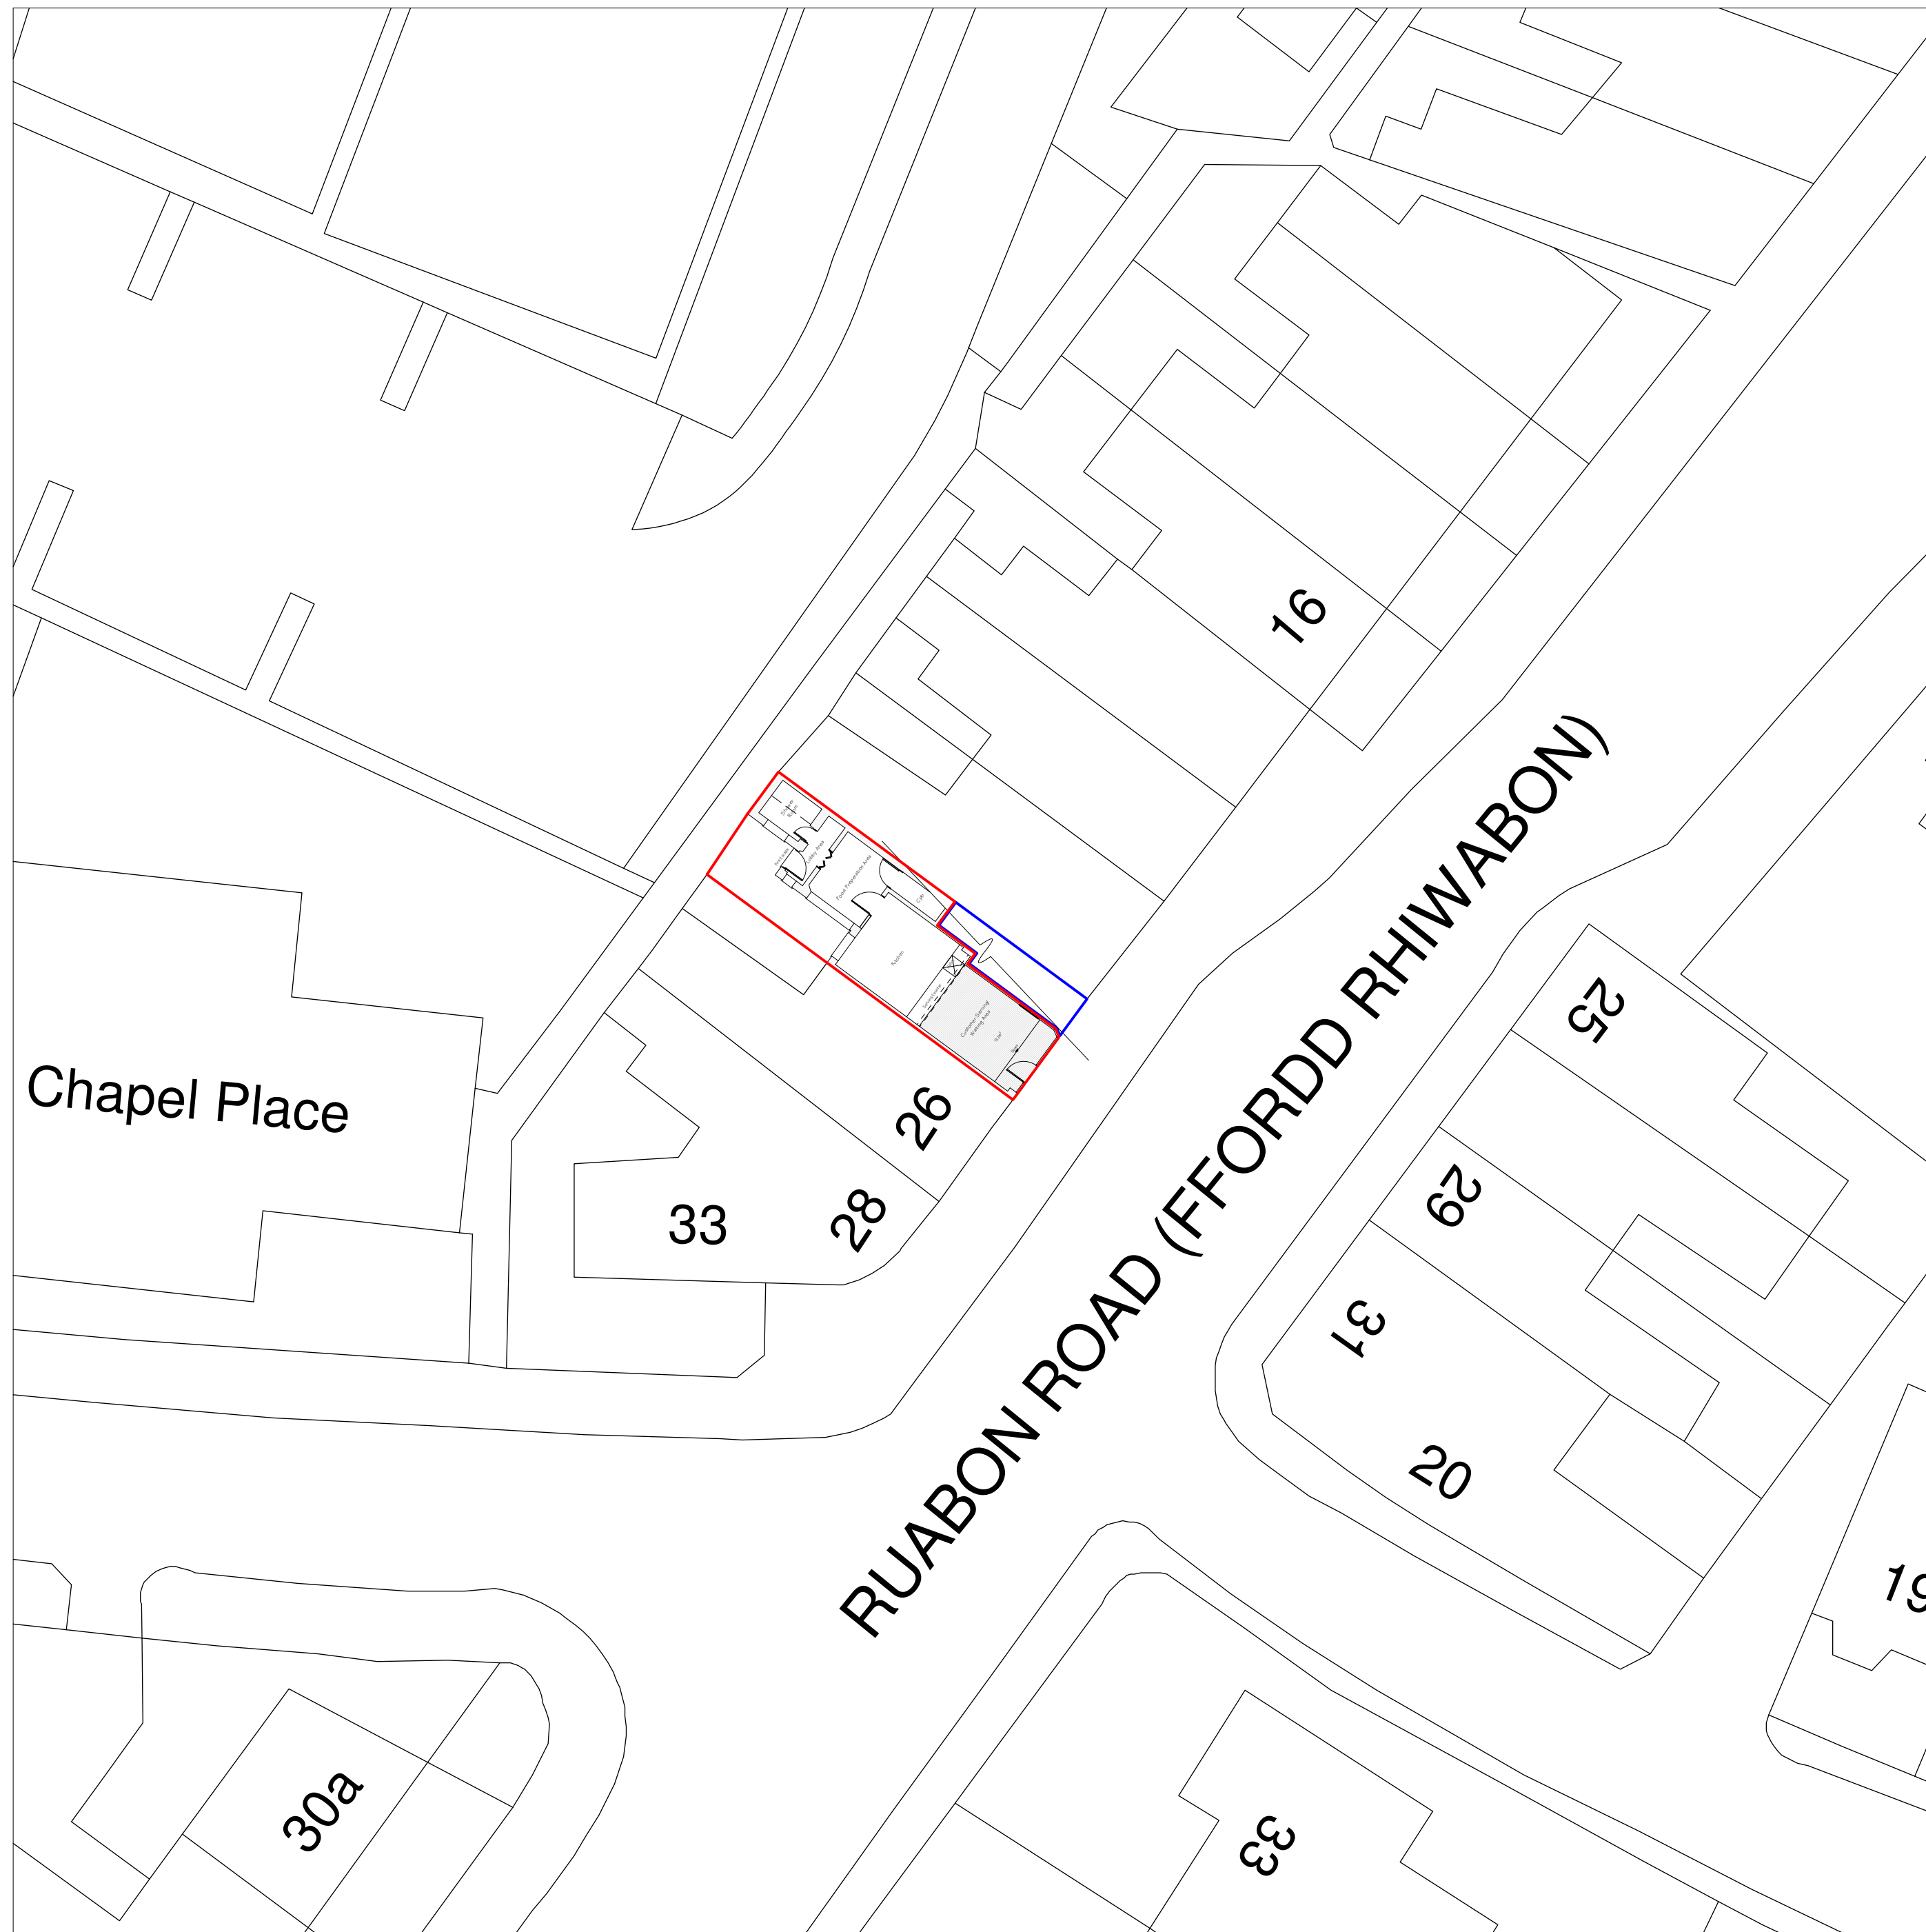

Location Plan 1:1250

Rev	Date	Detail	Initial

Project:

Proposed Alterations at
24 Ruabon Road,
Wrexham, LL13 7PB.

Title:	Scale: (A2)
Site Plan &	1:200 &
Location Plan	1:1250

Drawn By: S M Eltham	Date: Mar 2015
-------------------------	-------------------

Drawing No: B092/003	Sheet: of
-------------------------	----------------

blueprint
architectural services



Redwither Business Centre,
Redwither Business Park,
Wrexham. LL13 9XR
Tel: 01978 356500
www.blueprintarchitectural.com