


Notes

- Figured dimensions are to be used in all case.
- Dimensions should not be scaled from drawing
- All existing dimensions should be checked on site before commencement of the work.
- Any discrepancies in dimensions should be clarified with the Architect prior to commencement of the work.
- No deviation from this drawing will be permitted without the prior written consent of the Architect.
- This drawing is to be read in conjunction with all the relevant Mechanical and Electrical drawings.
- This drawing is to be read in conjunction with the relevant Structural Engineer's drawings, structural calculations and recommendations.
- This drawing is to be read in conjunction with the relevant Fire Safety Strategy drawings

This drawing is copyright and to be returned to the architect on completion of the contract.

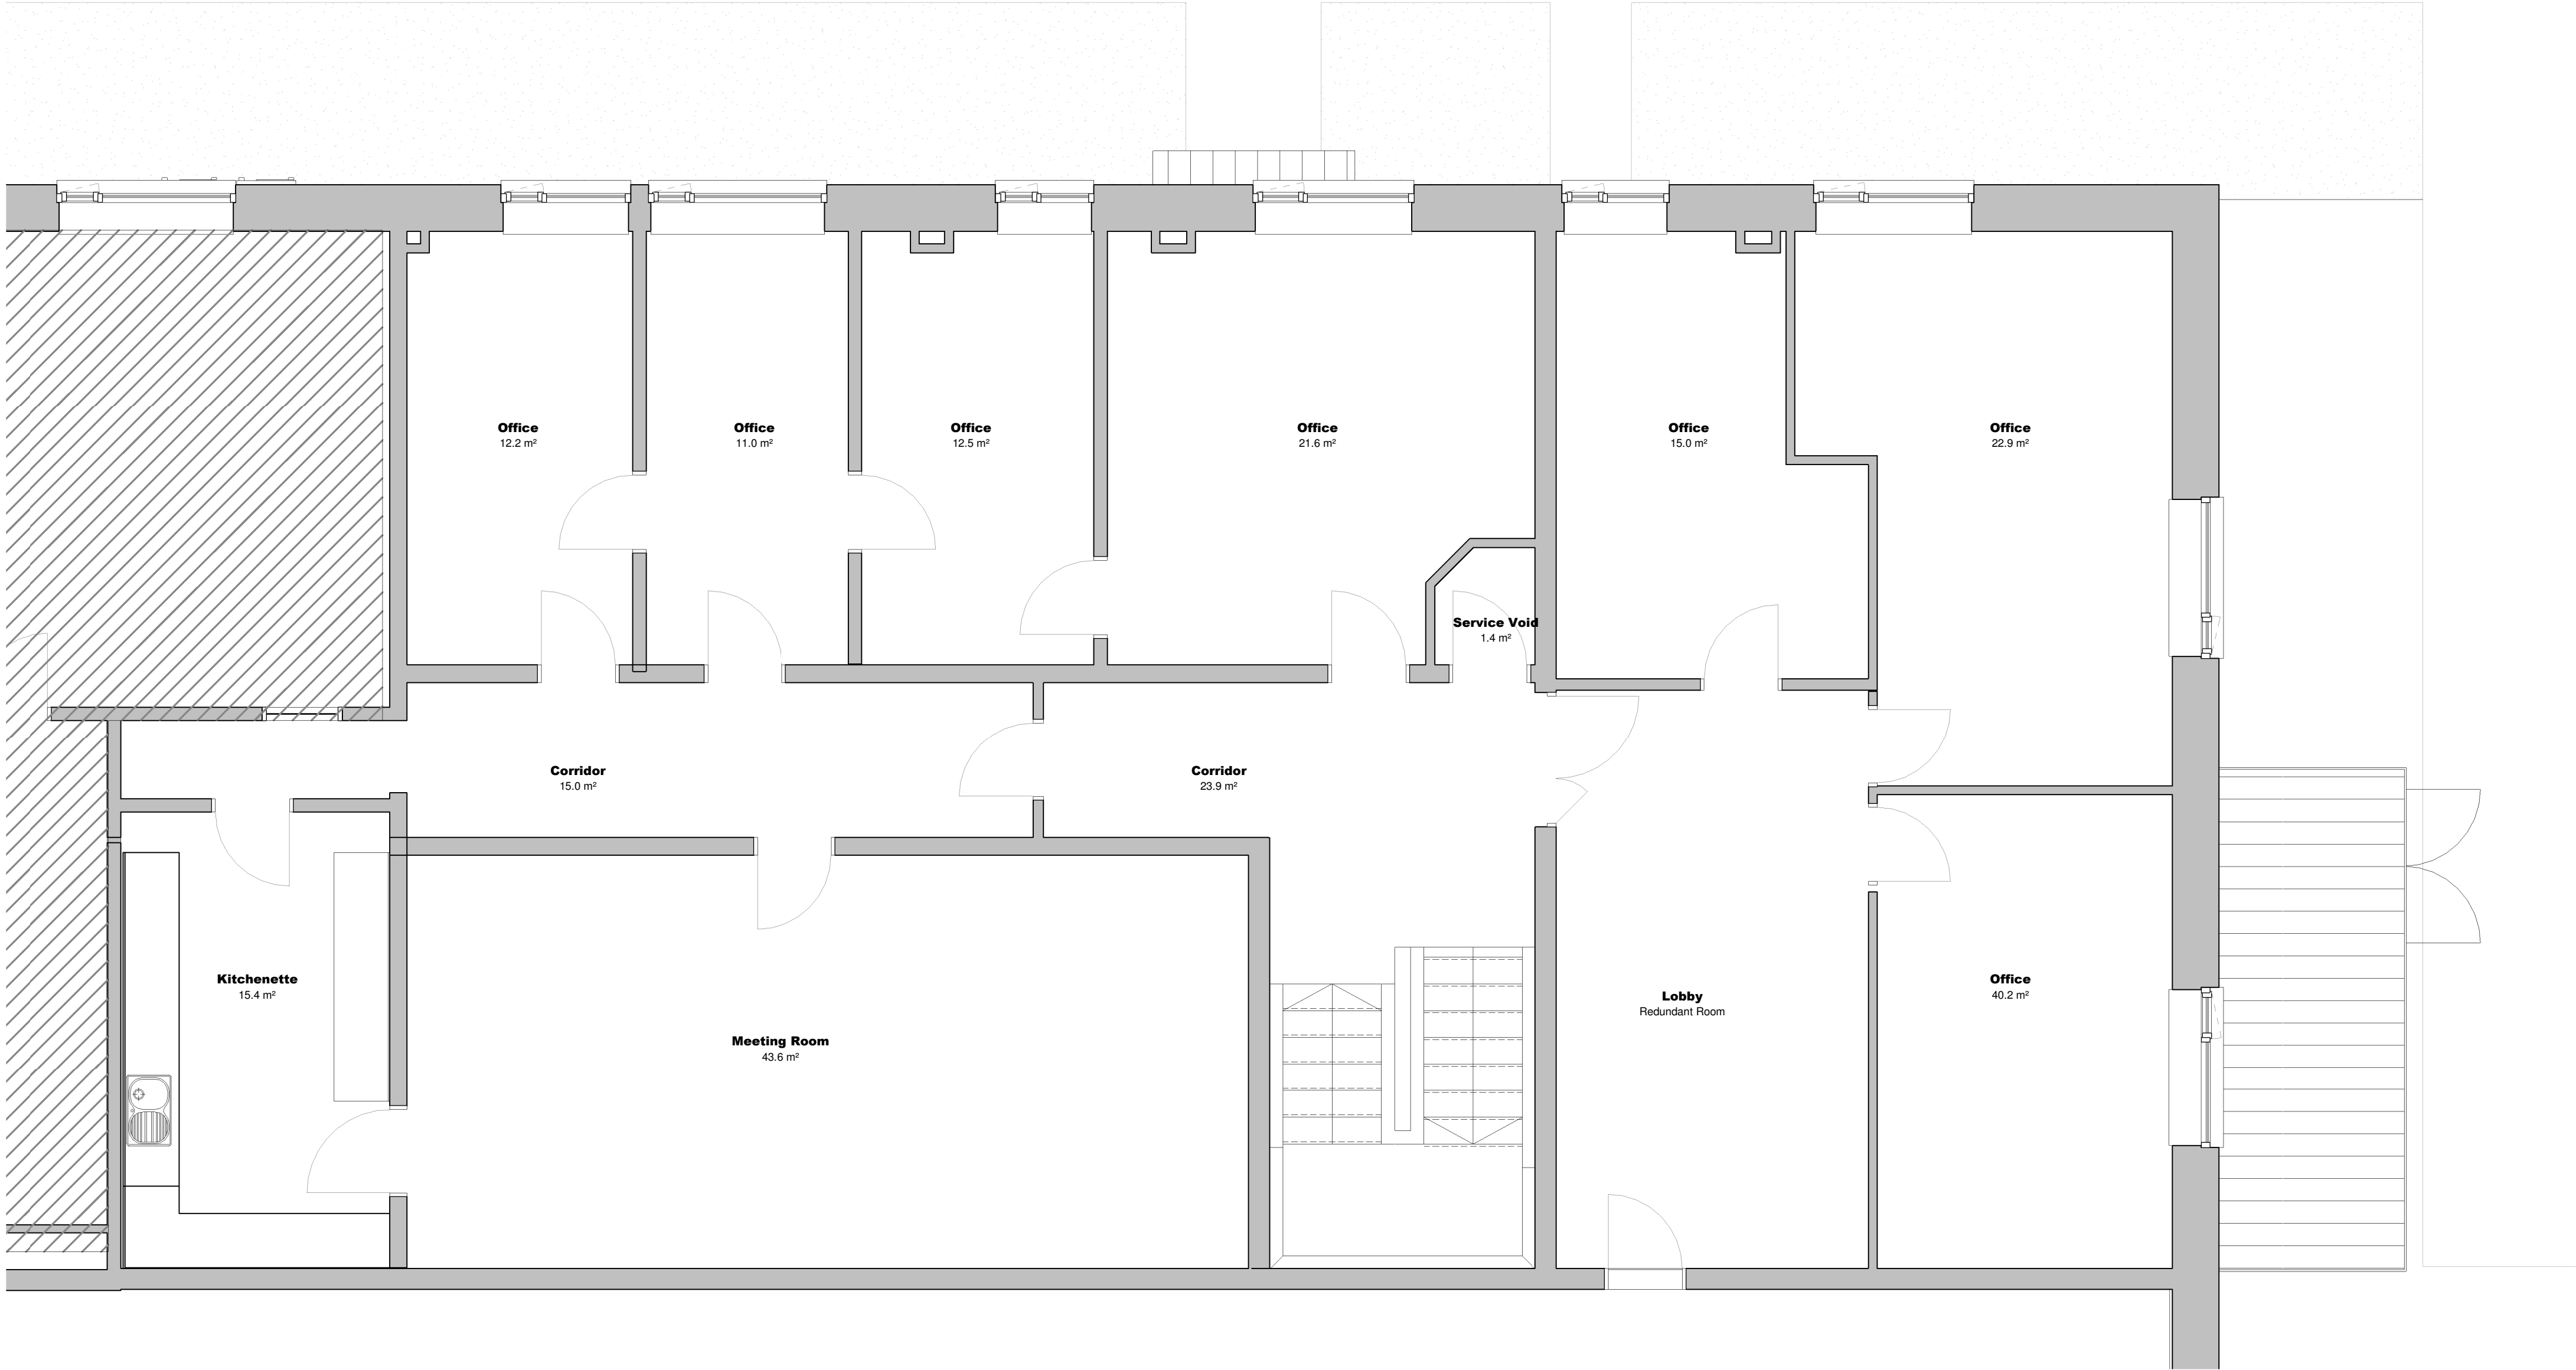

1 First Floor Plan as Existing
Scale: 1 : 50


a	Planning Application	mc	em	21.01.15
Rev.	Revision description	Drawn	Checked	Date

Project Status
PLANNING APPLICATION

Lovell Mitchell Architects
3 Stanley Street, Chester, CH1 2LS
Tel +44 (0) 1244 404321
Fax +44 (0) 1244 404340
St Andrews Business Centre
St Andrews Park, Mold, Flintshire, CH7 1XB
Tel 0843 515 9921
e-mail: admin@lovelockmitchell.com
web: www.lovelockmitchell.com

Project
Ipsen - Unit 9 Remodelling

Title
Office Level Floor Plan as Existing

 

VISUAL SCALE 1:50 @ A1

Scale @ A1	Drawn By	Checked By	Date
1 : 50	Author	Checker	11/14/14

Job No.	Sheet No.	Rev.
1299	103	a

Drawing Number **1299 : 103**