
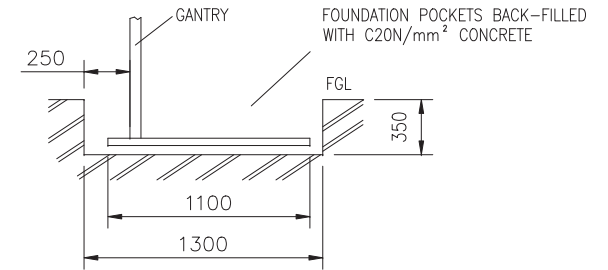
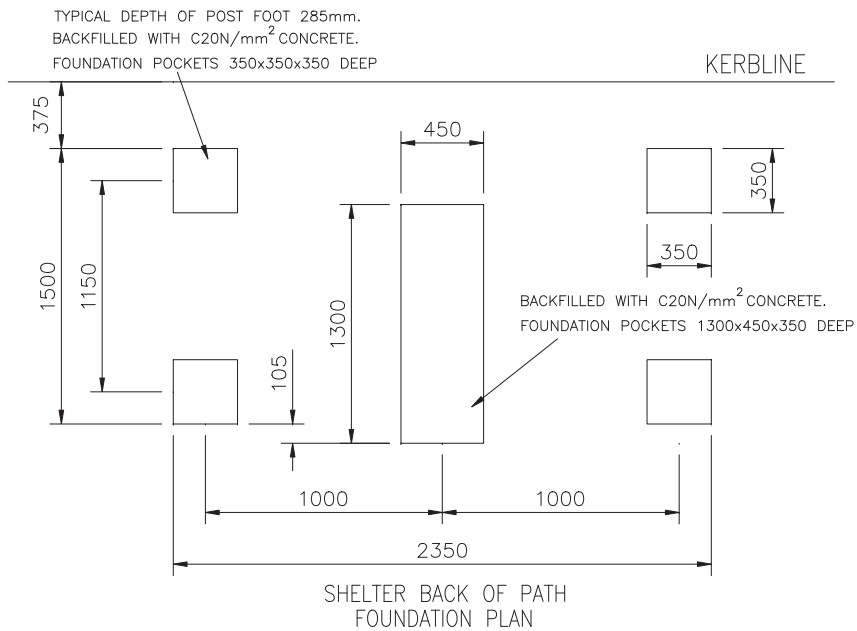



ALL DIMS IN mm UNLESS STATED

3rd ANGLE PROJECTION

DO NOT SCALE

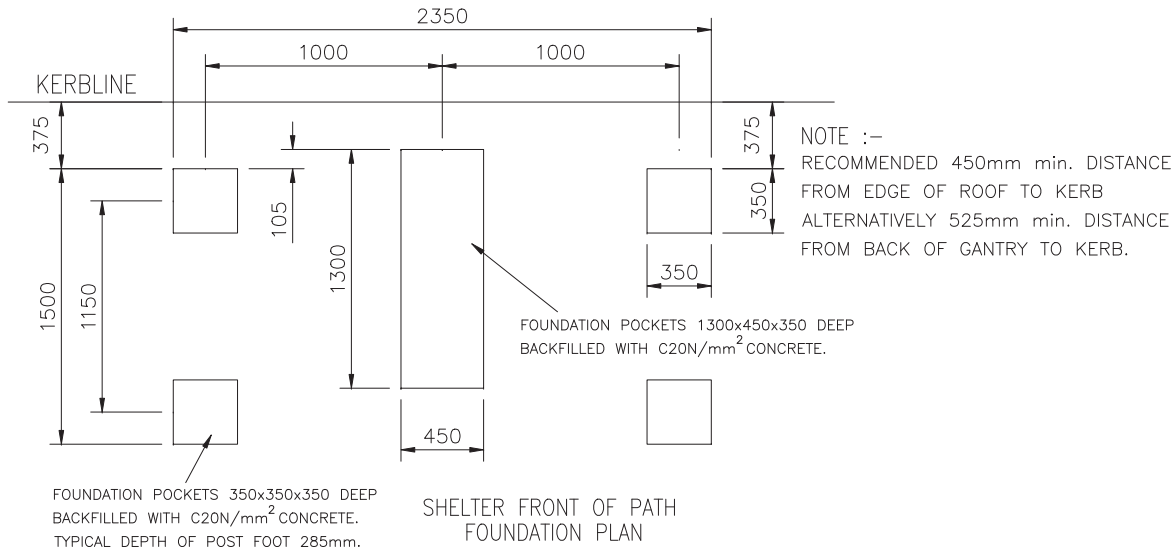

SECTION SHOWING FOUNDATION DETAIL

 				Tolerances Unless stated 0. ± 0.5 0.0 ± 0.3 Holes + 0.1-0 Angles ± 0° 30"	© 1993 Copyright Reserved  QUEENSBURY Tel 023 92210052 Fax 023 92210059	Drawn W.H.D.	Title ARUN CANT. FOUNDATION PLAN 2 BAY 1.0m(P)x1.38m(W) F.E.P's		
						Date 10-11-2004			
*	*		*			Scale N.T.S.	Drg No. SK1107		Issue
Issue	Description	Sig	Date			Checked			1